


© Pegasus Planning Group Limited. © Crown copyright and database rights OS 100042093. Promap Licence number 100020449. EnmapSite Licence number 010031673. Terms & Conditions @ pegasusgroup.co.uk

Issue:

Note:
Front elevation is coloured for illustration purposes.
Please refer to materials plan for specific materials and which plots feature chimneys.

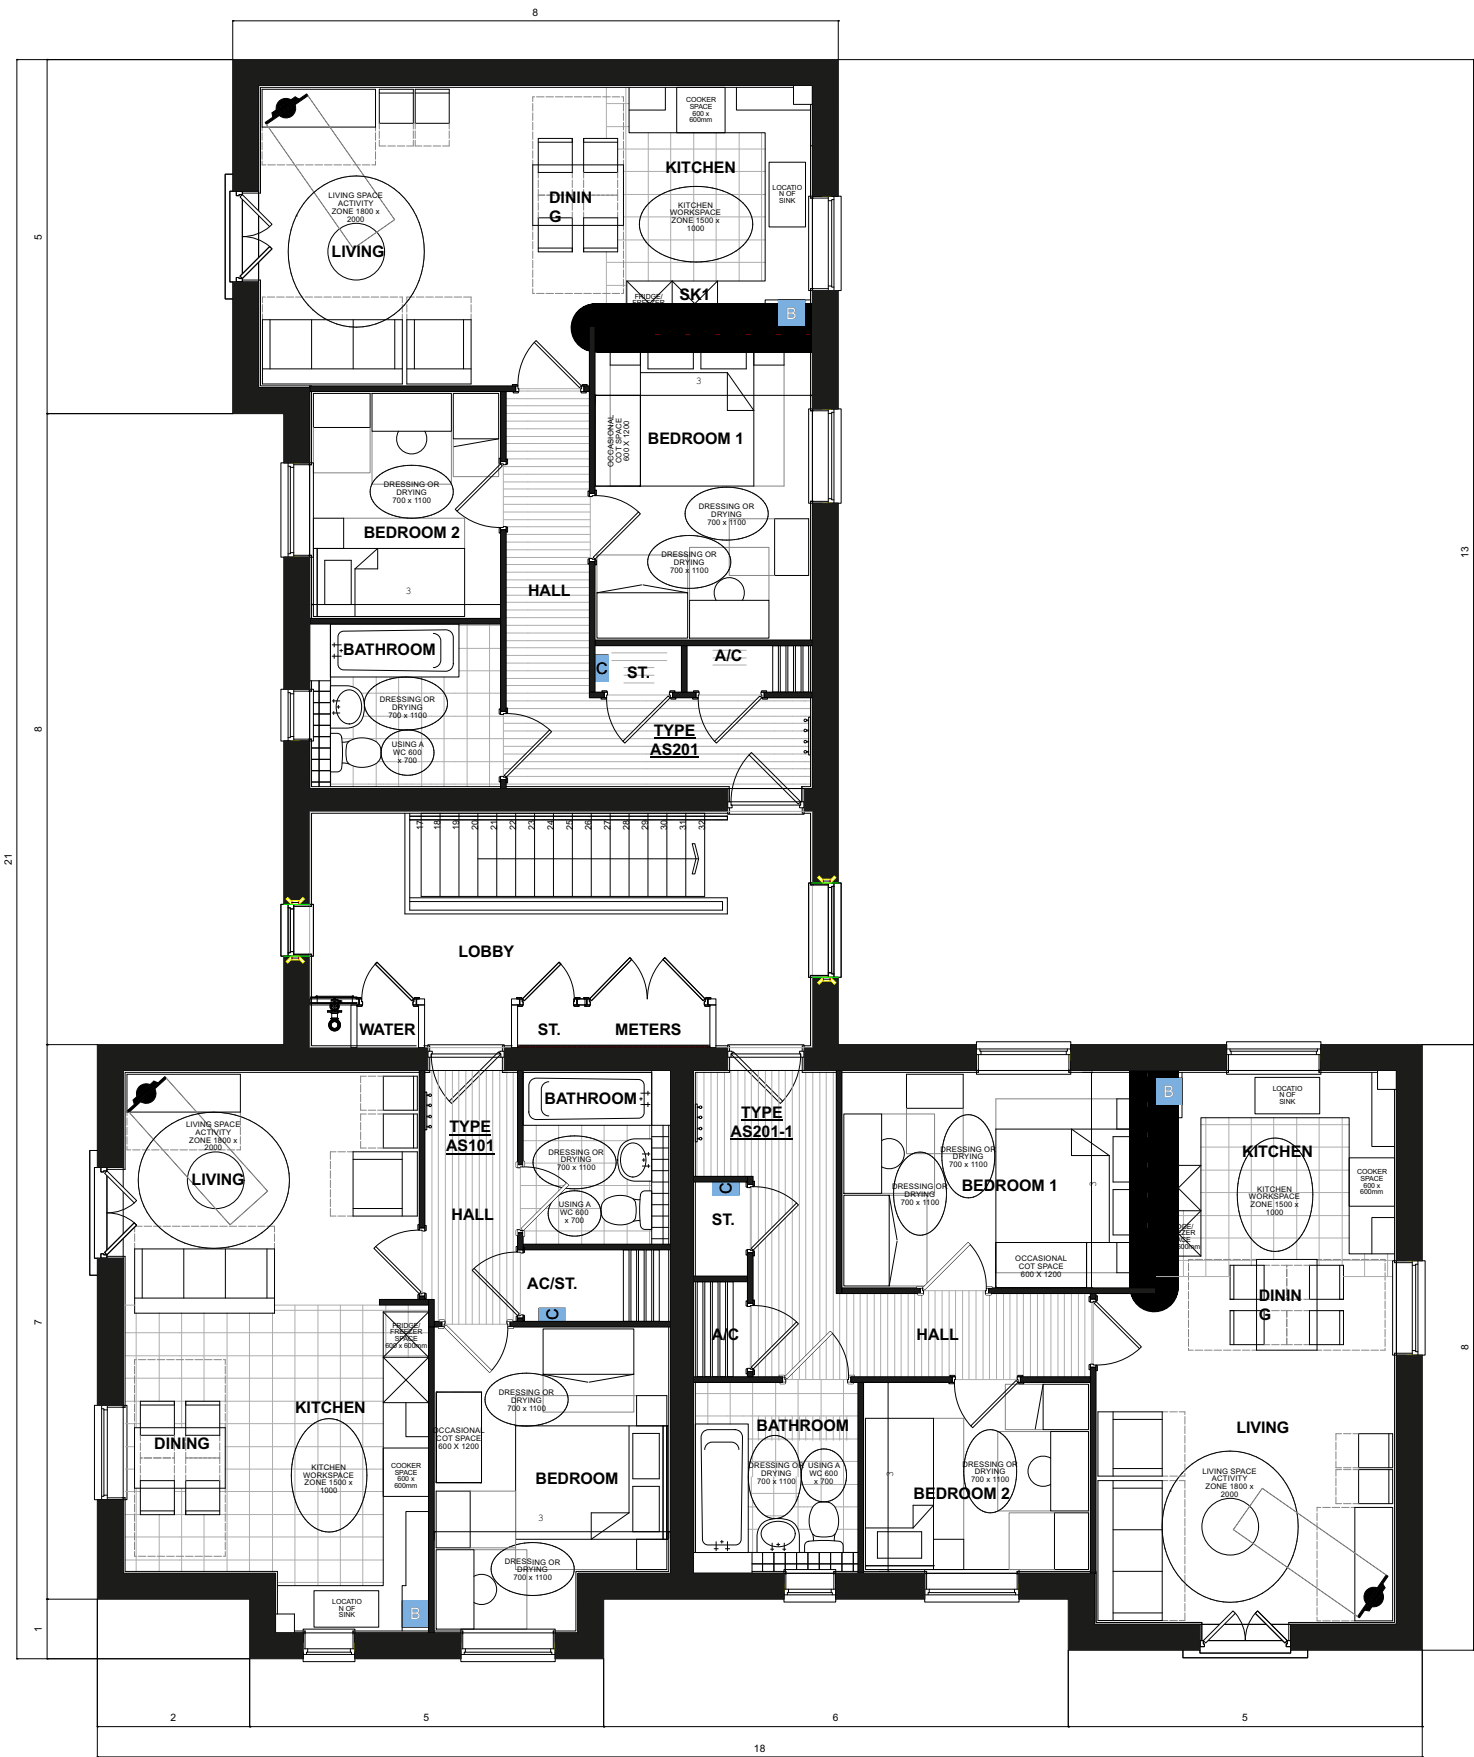

Plots No: 100-108

HYDE END ROAD, SHINFIELD - FLOOR PLANS_APARTMENTS

