
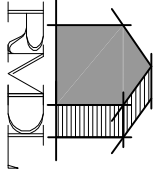



P1 Front rooms re-sized to comply with floor area, changed form 5person to 4 person dwellings

02/26

GF FLOOR AREA = 61.32m² per dwelling
FF FLOOR AREA = 41.92m² per dwelling
TOTAL FLOOR AREA = 103.22m² per dwelling
3bed 4person

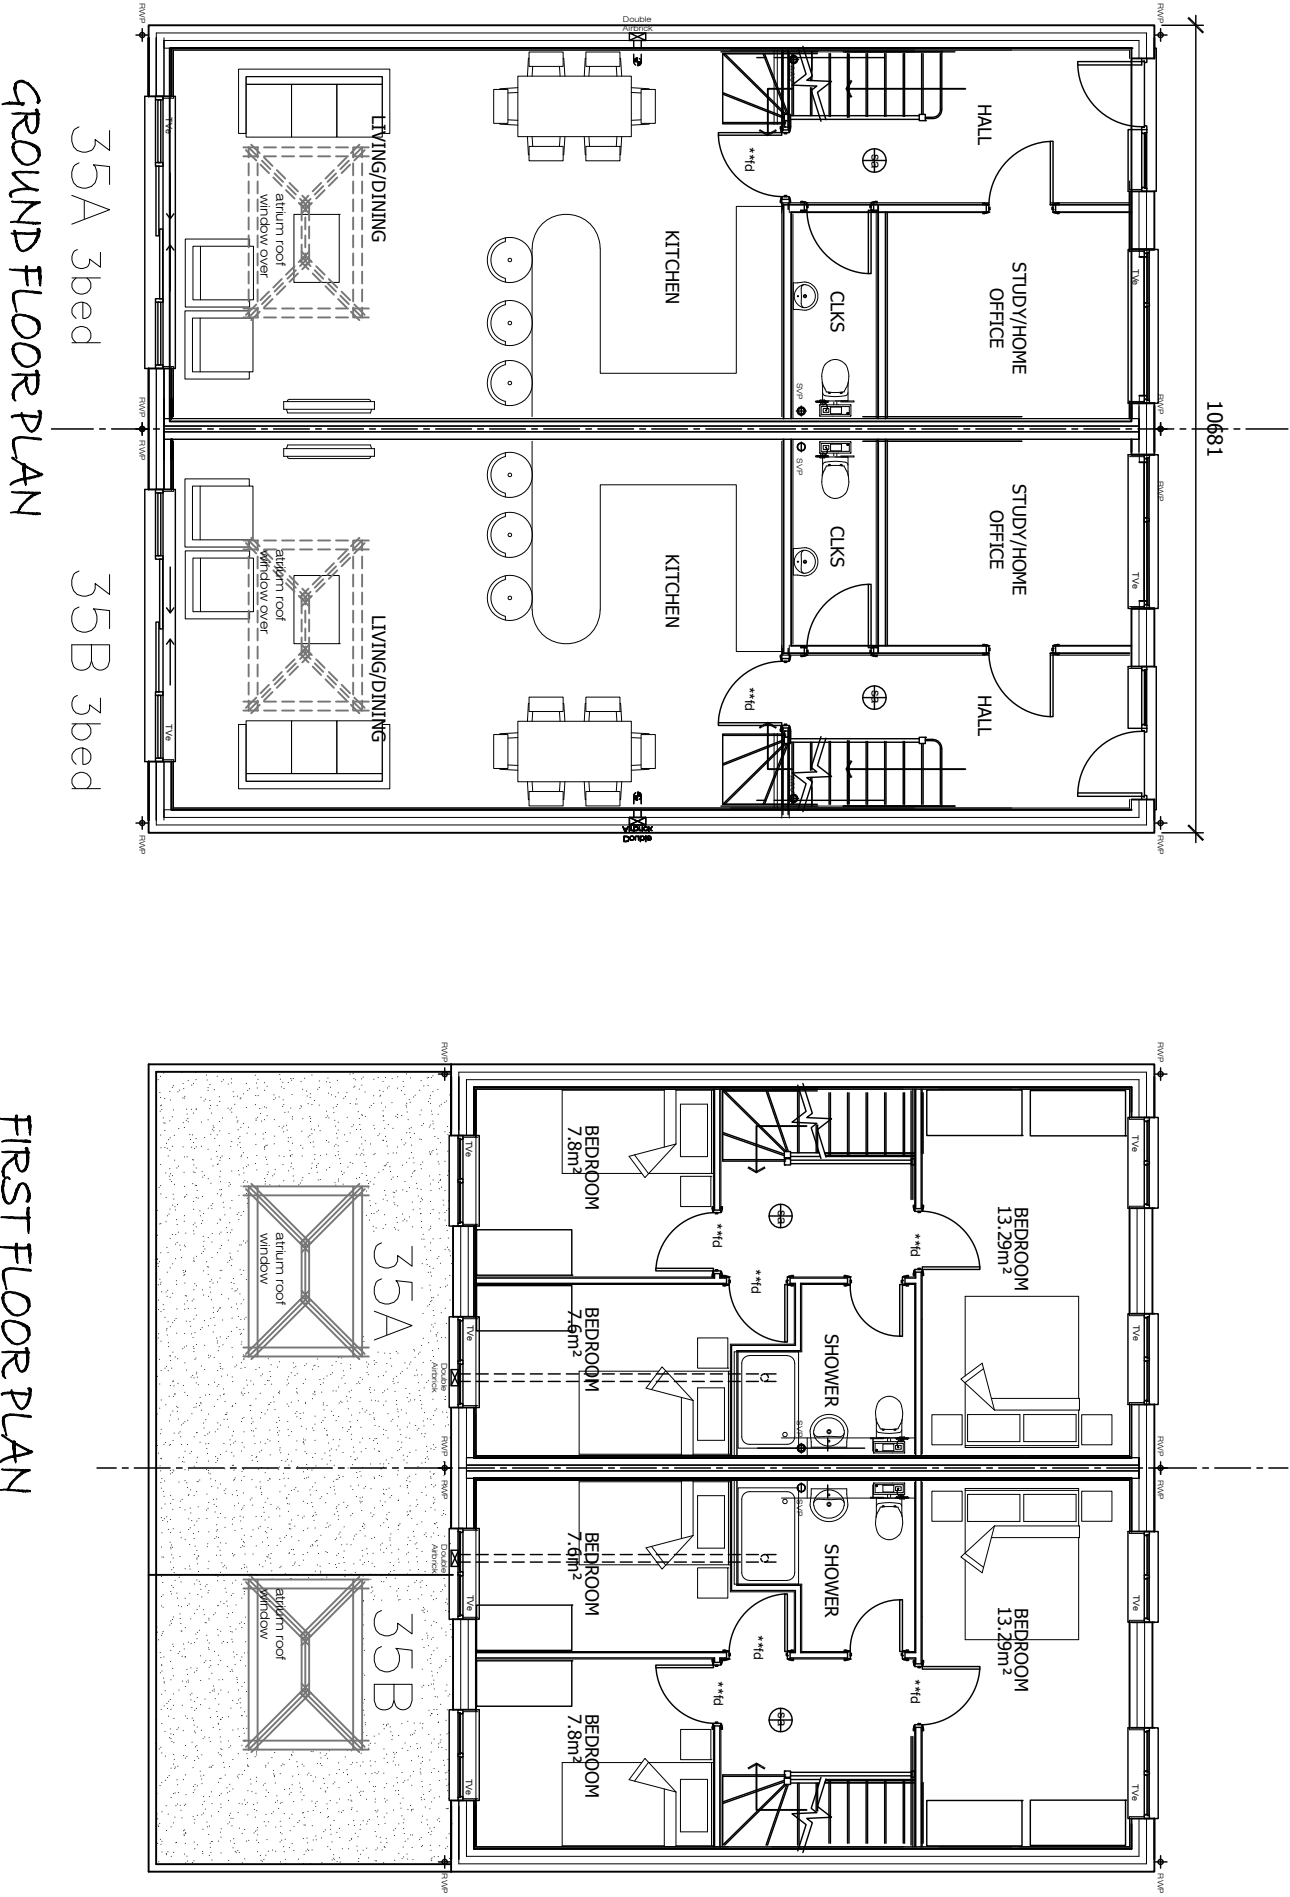

RAMMURTI DESIGN LTD
ARCHITECTURAL & PLANNING SERVICES
268 TILGHURST ROAD, READING RG30 2NE
TEL/FAX: 01189510628 MOB: 07799883574

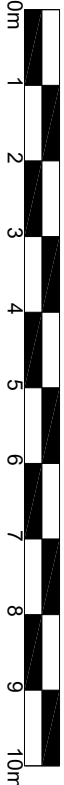

Proposed demolition of existing bungalow and replacement with a pair of 2storey semi-detached houses
1No 3bed and 1No 2bed
at 35 Fosters Lane, Woodley RG5 4HH
for Mr Sokoli

PROPOSED FLOOR PLANS

Scale: 1/100
Date: January 2026

FL35:204 Rev P1