



Existing North-East Elevation




Existing South-East Elevation





Existing South-West Elevation



Existing North-West Elevation

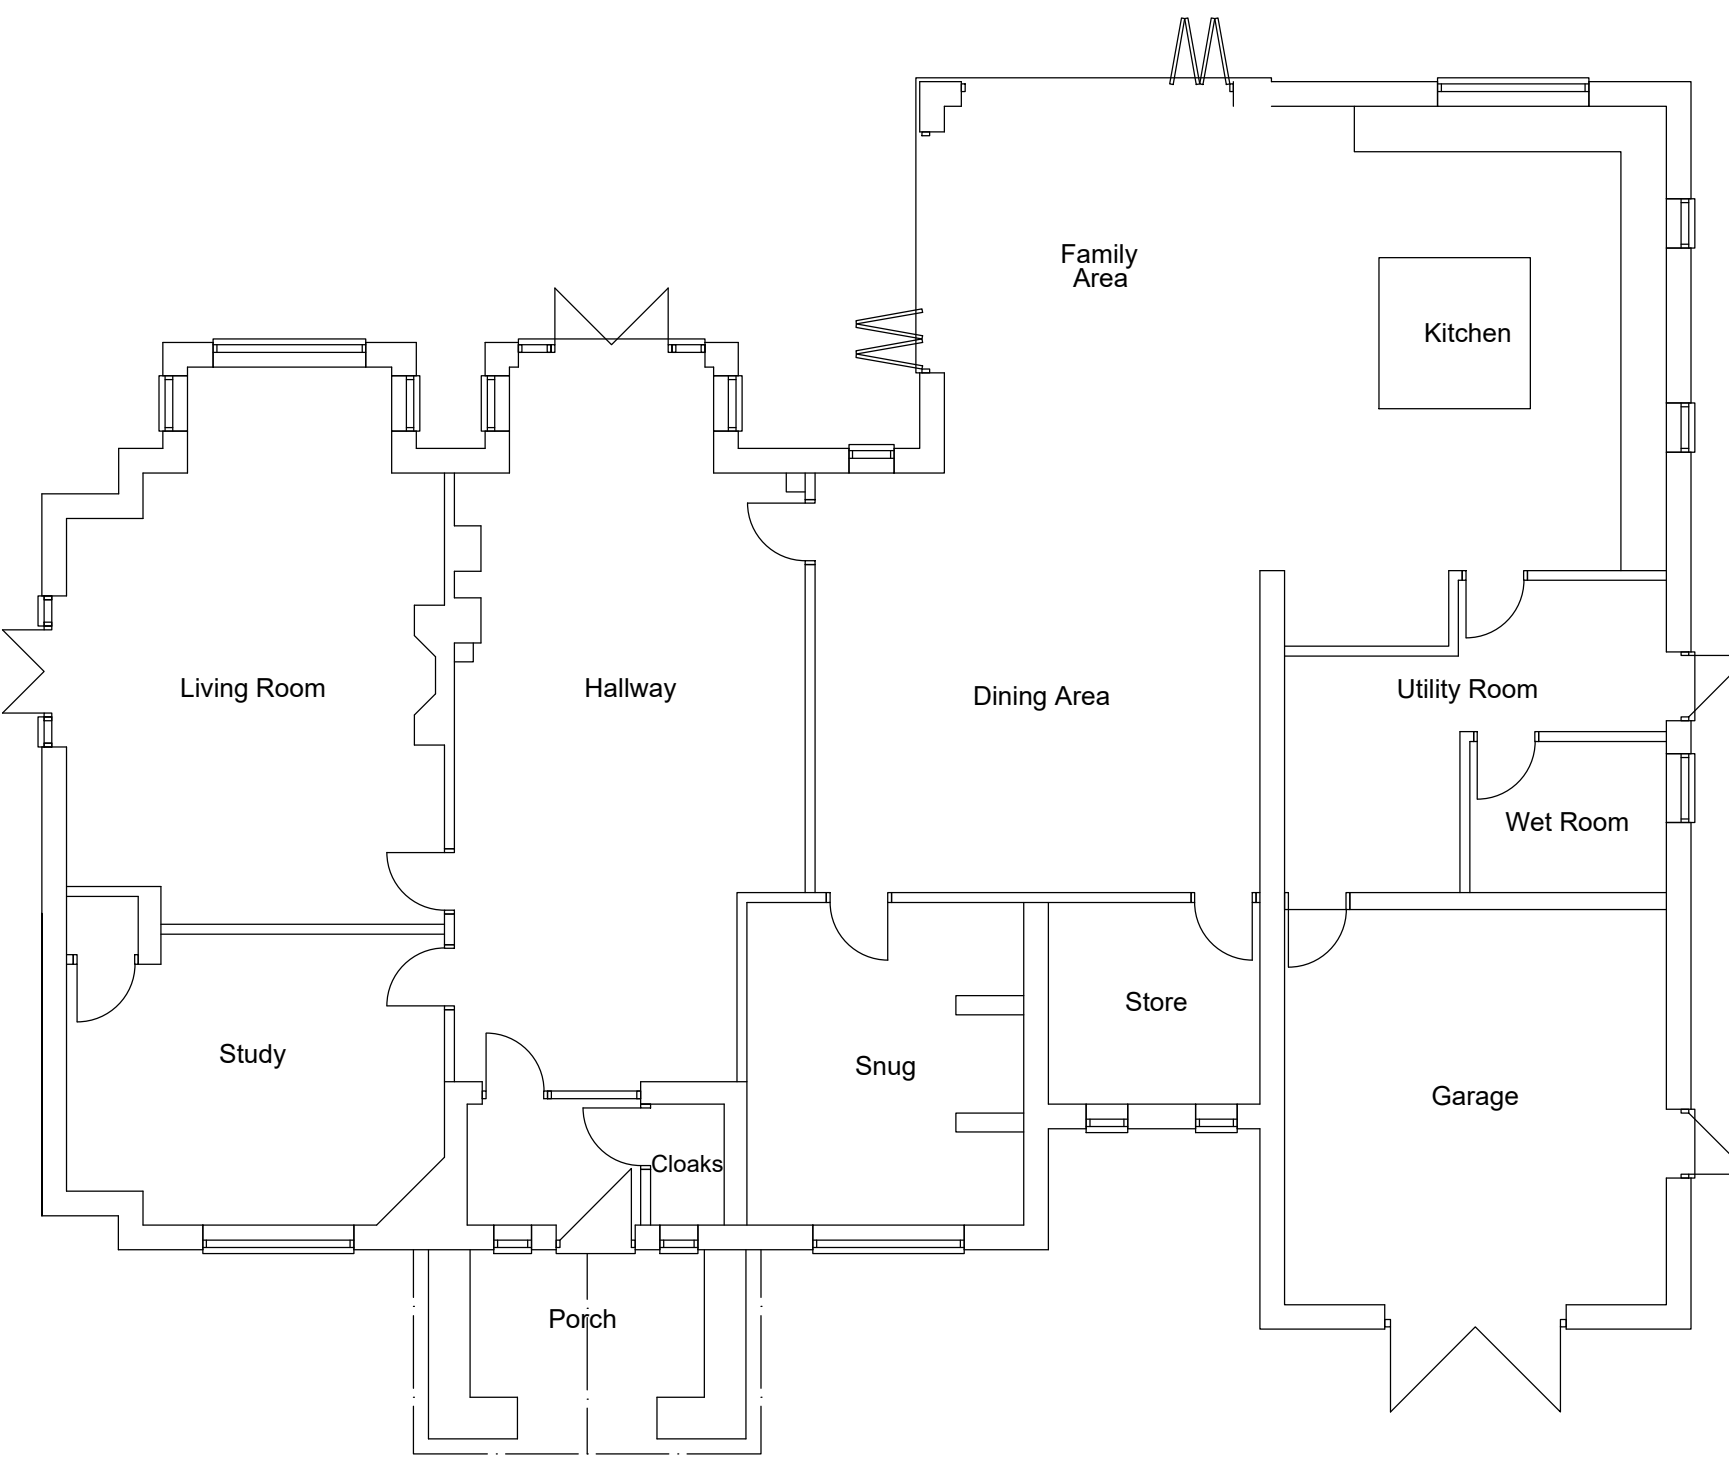

Existing Ground Floor Plan

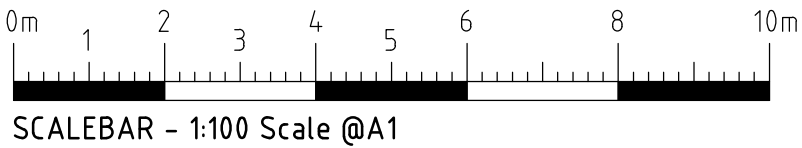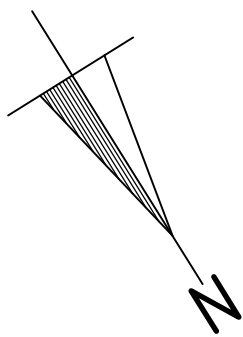

SCALEBAR - 1:100 Scale @A1

NOTE: CONSTRUCTION DESIGN MANAGEMENT REGULATIONS (CDM)
Martin Butler Partnership Limited does not undertake the role of lead consultant as defined by the CDM Regulations 2015 unless specifically appointed to do so. It is assumed that the Client or lead Contractor will undertake this role or alternatively a competent and qualified person is appointed to fulfil these duties.

Rev.A. (04.10.24) - Bargeboards, soffits etc. corrected in accordance with on site details.

Proposed Single Storey Side Extension forming Indoor Swimming Pool and Detached Triple Garage at 8 South Drive

Client

Mr and Mrs Plews
8 South Drive
Wokingham
Berkshire
RG40 2DH

Description

Existing Floor Plans and Elevations

MARTIN BUTLER PARTNERSHIP LIMITED

28 Broad Street
Wokingham
Berkshire
RG40 1AB
Tel/Fax: 0118 989 0990

Scale

1:100

Project

22406-4

drawing

02

revision

A