
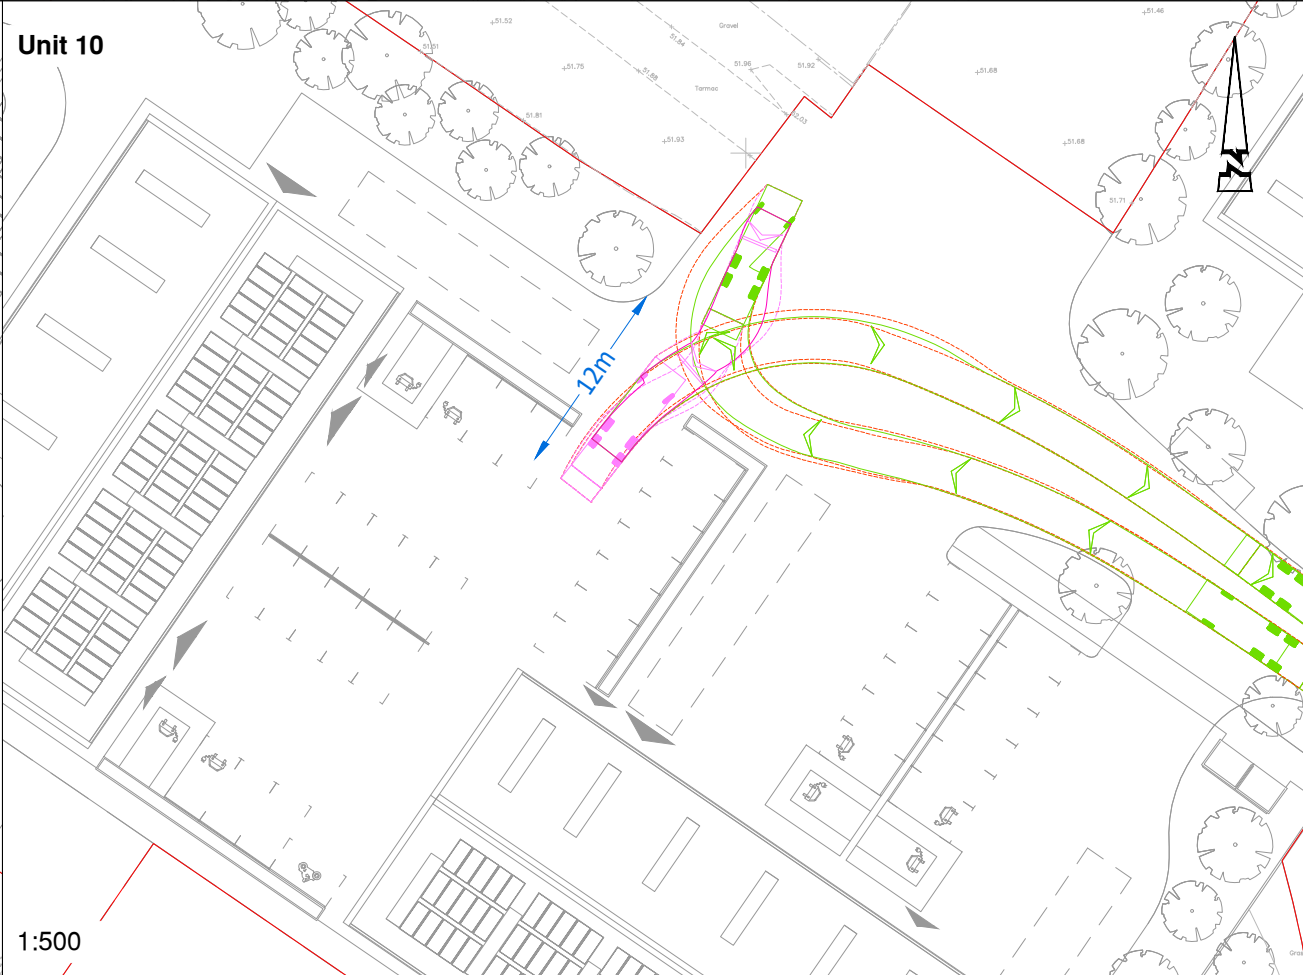
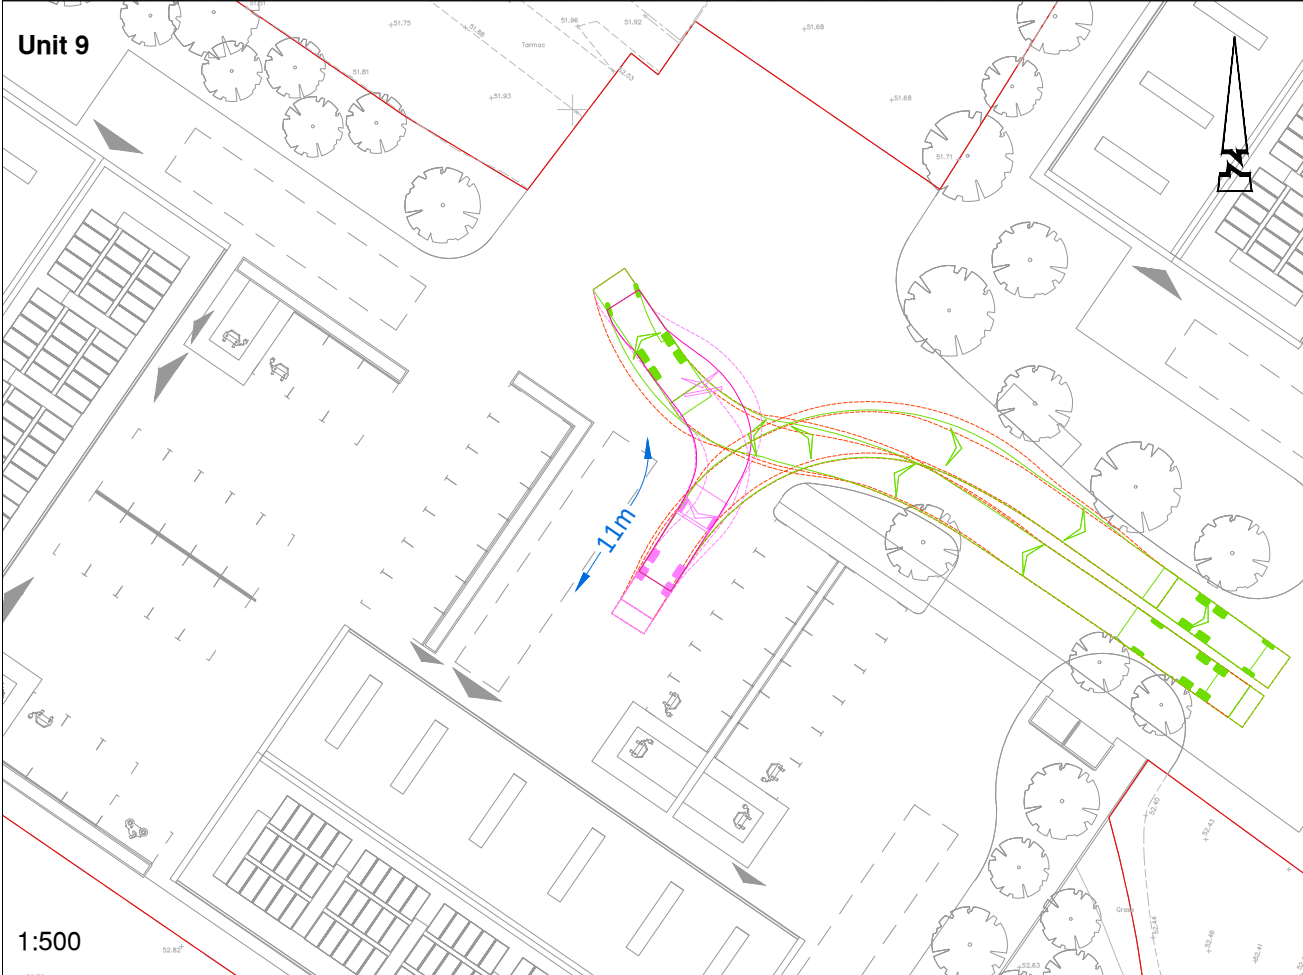
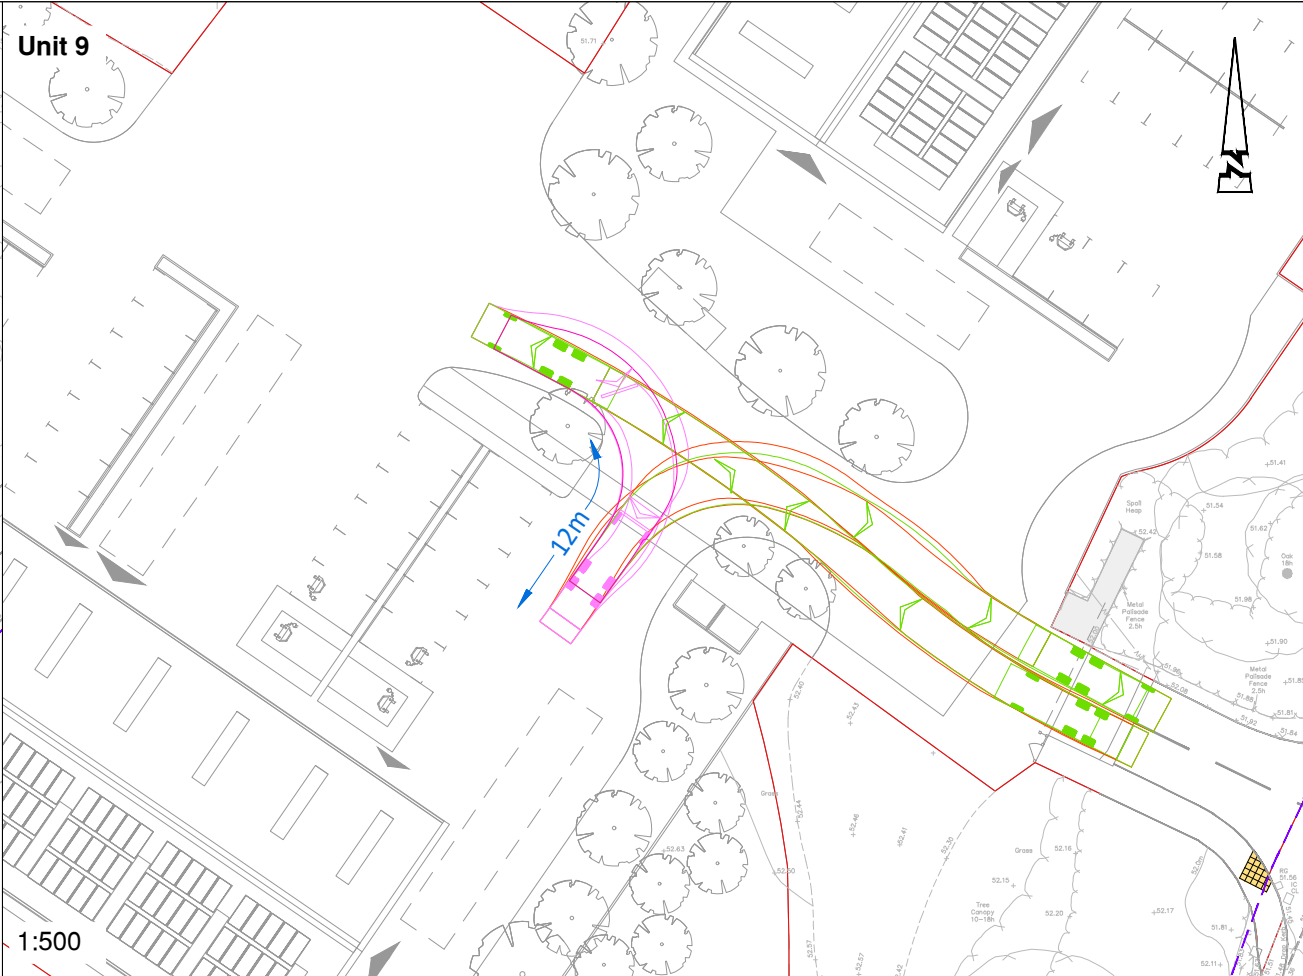


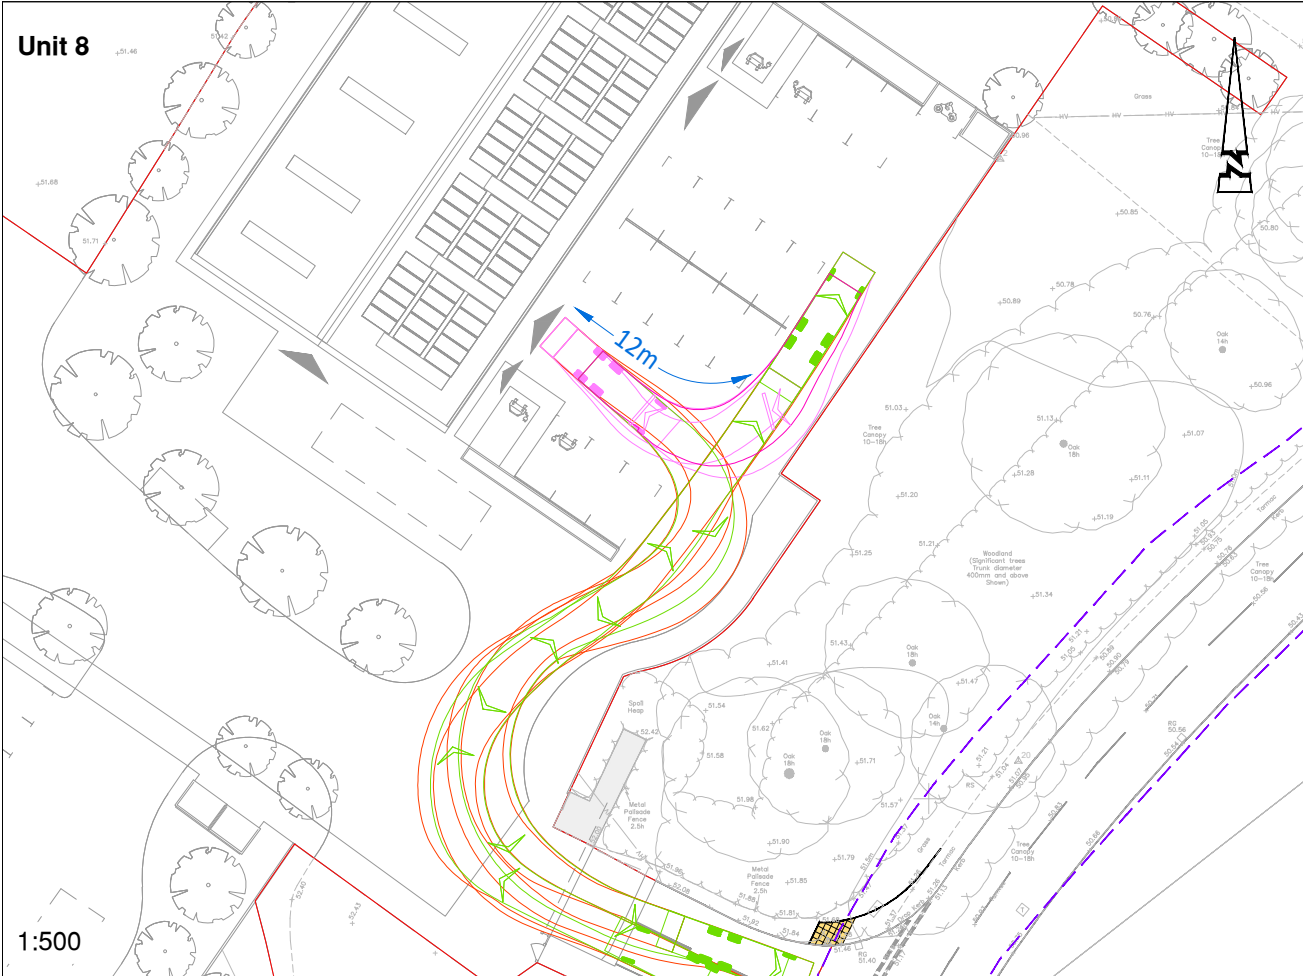

© ABLEY LETCHFORD PARTNERSHIP LTD.
This drawing should not be reproduced without consent.

- Key**
- Site boundary
 - Highway boundary

Vehicle Profile

Phoenix 2 Dup (P2-12W with Elite 6x4 chassis)
Overall Length 10.200m
Overall Width 2.530m
Overall Body Height 3.751m
Min Body Ground Clearance 0.304m
Track Width 2.500m
Lock to lock time 4.00s
Kerb to Kerb Turning Radius 7.800m

Vehicle speed: 10mph

B	08.26	Updates following WBC comments	AL	NB
A	04.26	First Issue	AL	NB
Rev	Date	Description	Drawn	Checked



www.ableyletchford.co.uk

Client
WYVOLS COURT FARM LTD

Project
WYVOLS COURT FARM

Title
**SWEPT PATH ANALYSIS
REFUSE VEHICLE**

Status
FOR PLANNING

Scale 1:500 @ A3	Date APR 2026	Drawn AL	Checked NB
Drawing No HD215-001	Revision B		