



No.	Revision	Date
-----	----------	------

P1 Application red line amended 03/26
P2 dormers over garage extension omitted 03/26


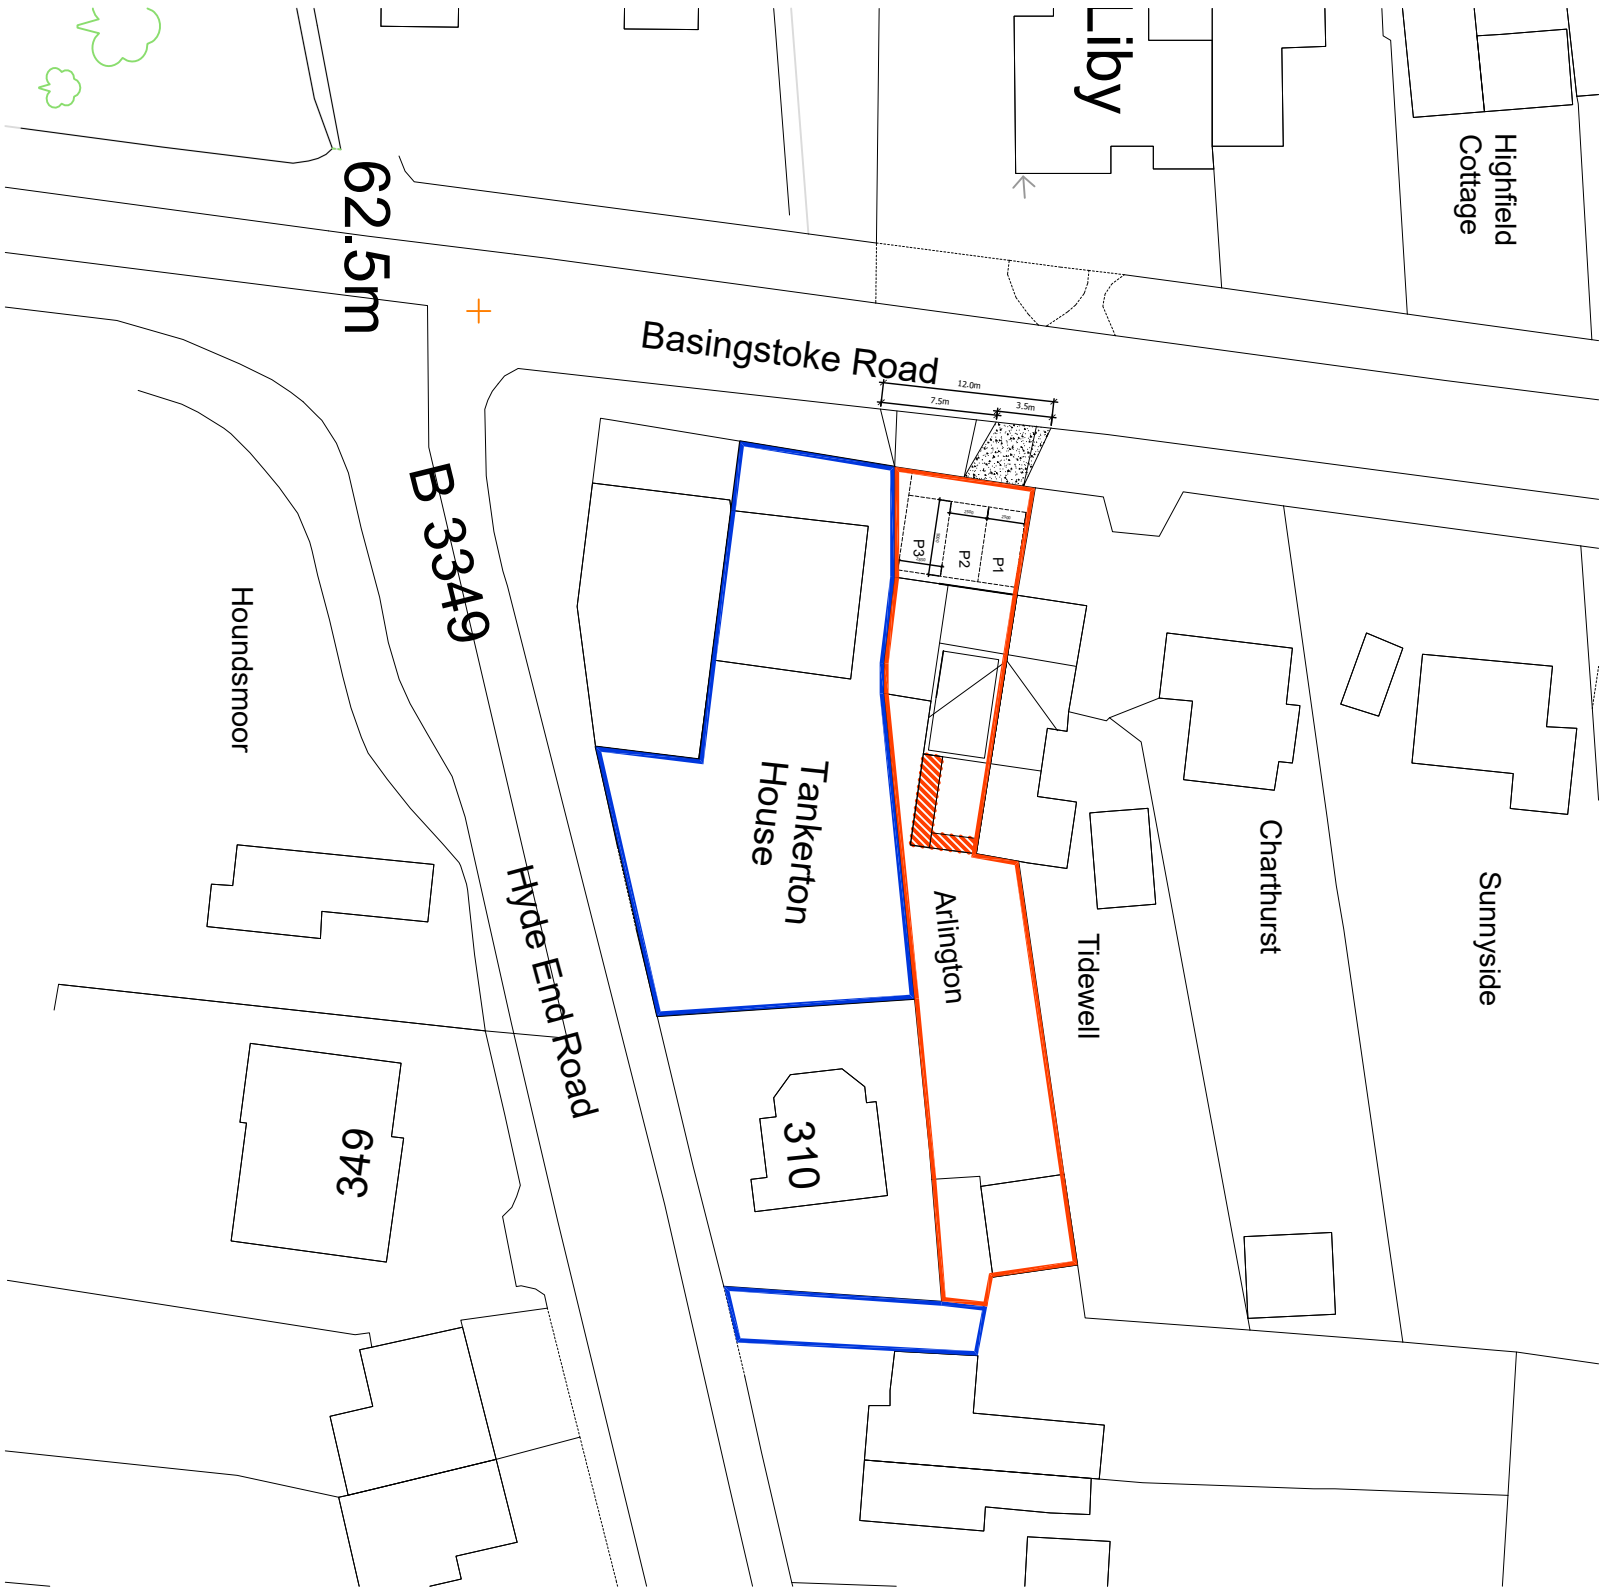


BLOCK PLAN 1:500

© Crown copyright and database rights [2024] Ordnance Survey 0100031673

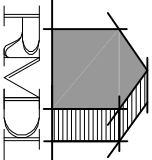

RAMMURTI DESIGN LTD
ARCHITECTURAL & PLANNING SERVICES
268 TILFHURST ROAD, READING RG30 2NE
TEL/FAX: 01189510628 MOB: 07799883574

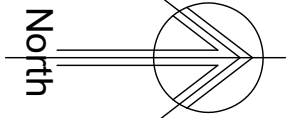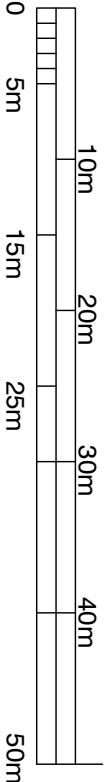

LOCATION PLAN 1:1250



Proposed addition of part side and part rear extensions to existing single storey rear element of the house, following previous approvals and extant permissions, and addition of pitched roof front dormer and widening of rear flat roof dormer to extend over the garage extension
at "Arlington", Spencers Wood READING. RG7 1AE
for Mr Miah

Block/Location, Site & Parking Plan
Scale: 1/500 & 1/250
Date: June 2024
Arlington:100 Rev P2