
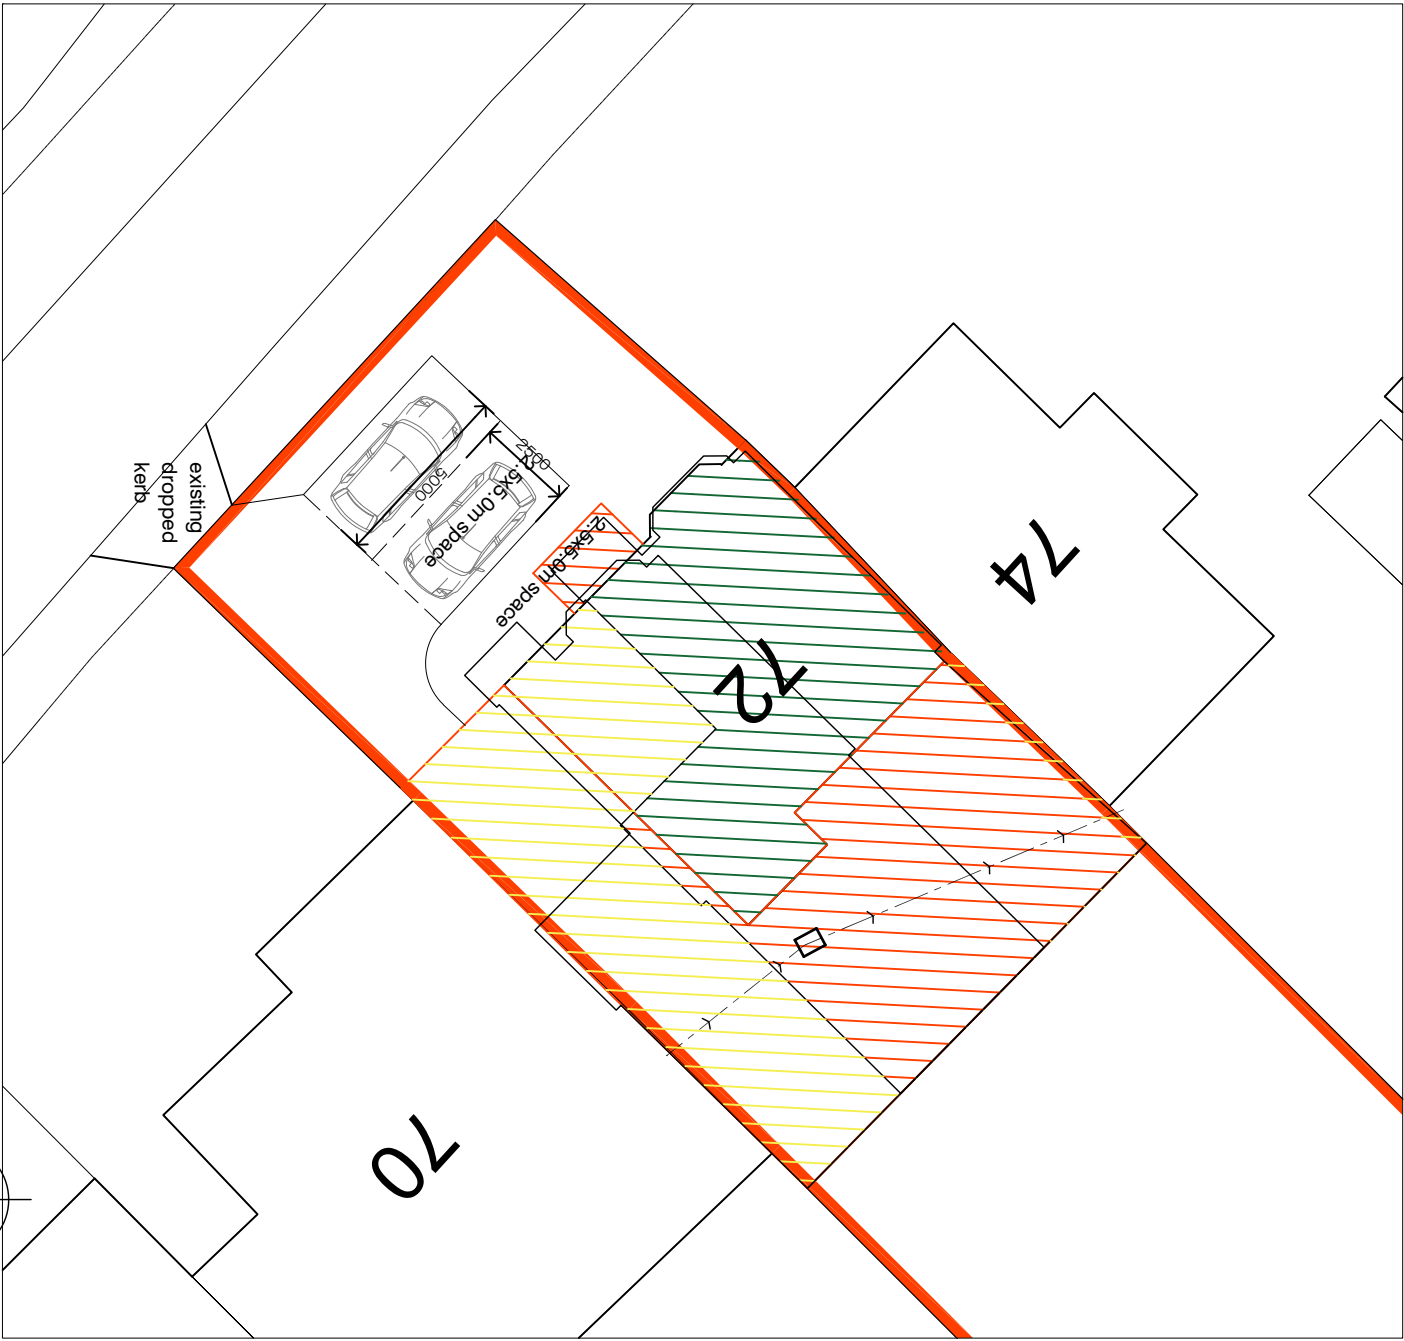


Showing up to 3No parking spaces accommodated off street

SITE PLAN 1:200

LOCATION PLAN 1:1250

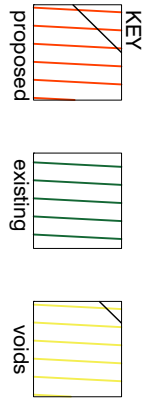