



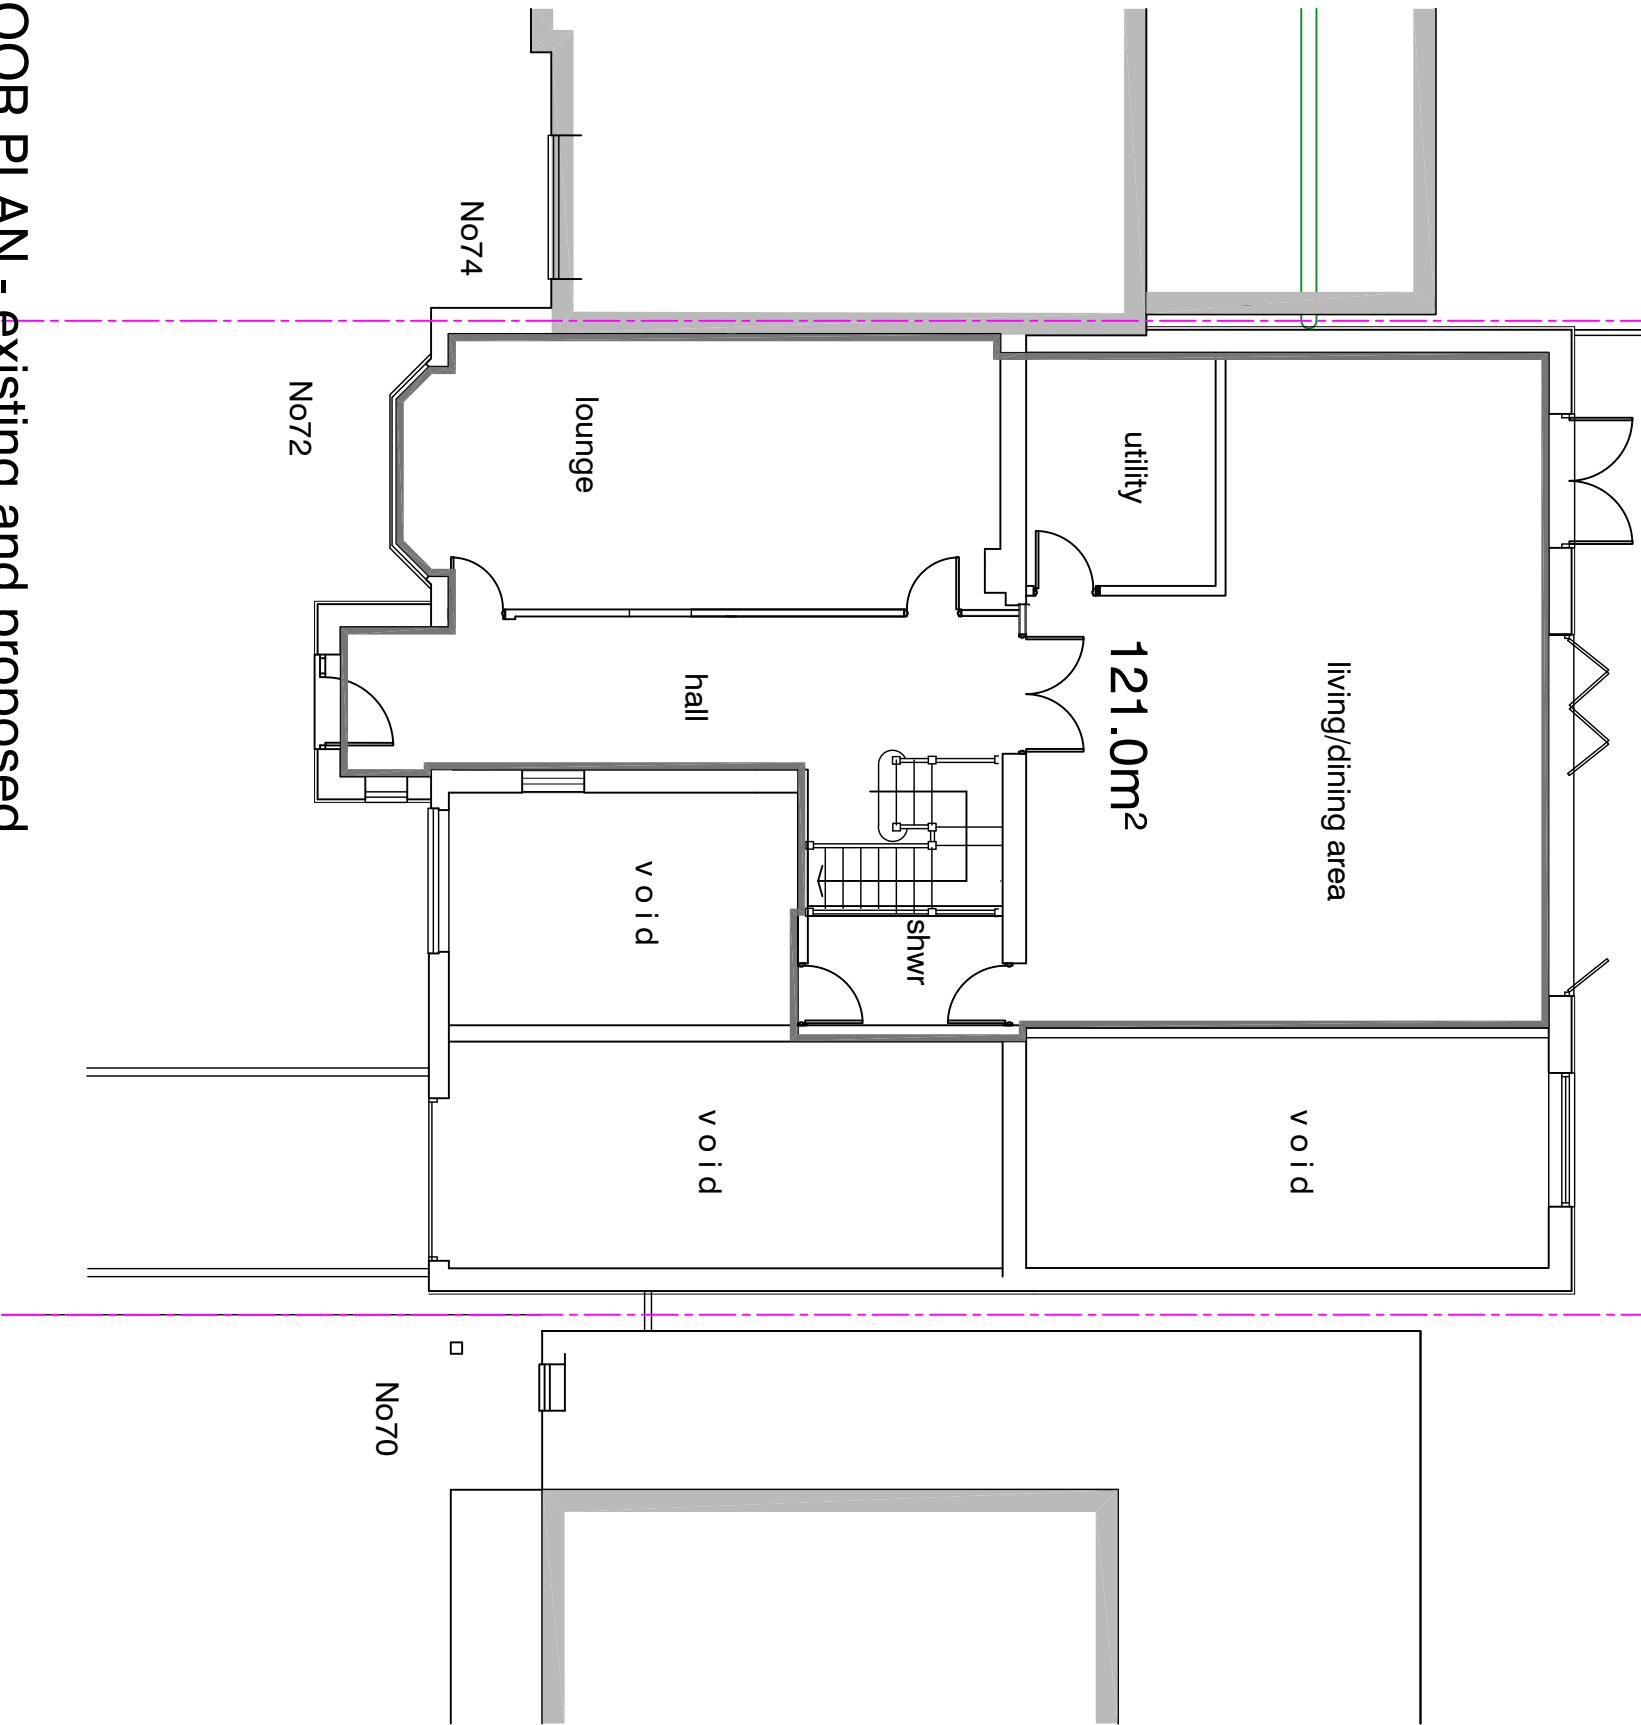

GROUND FLOOR PLAN - existing and proposed

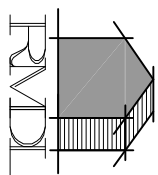


RAMMURTI DESIGN LTD

ARCHITECTURAL & PLANNING SERVICES

268 TILGHURST ROAD, READING RG30 2NE

TEL/FAX: 01189510628 MOB: 07799883574

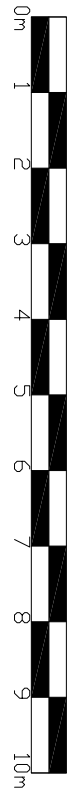

Proposed part side and part rear single & double storey extensions to existing dwelling with new front entrance porch
at 72, Crockhamwell Road, Woodley
for Mr & Mrs H SINGH