




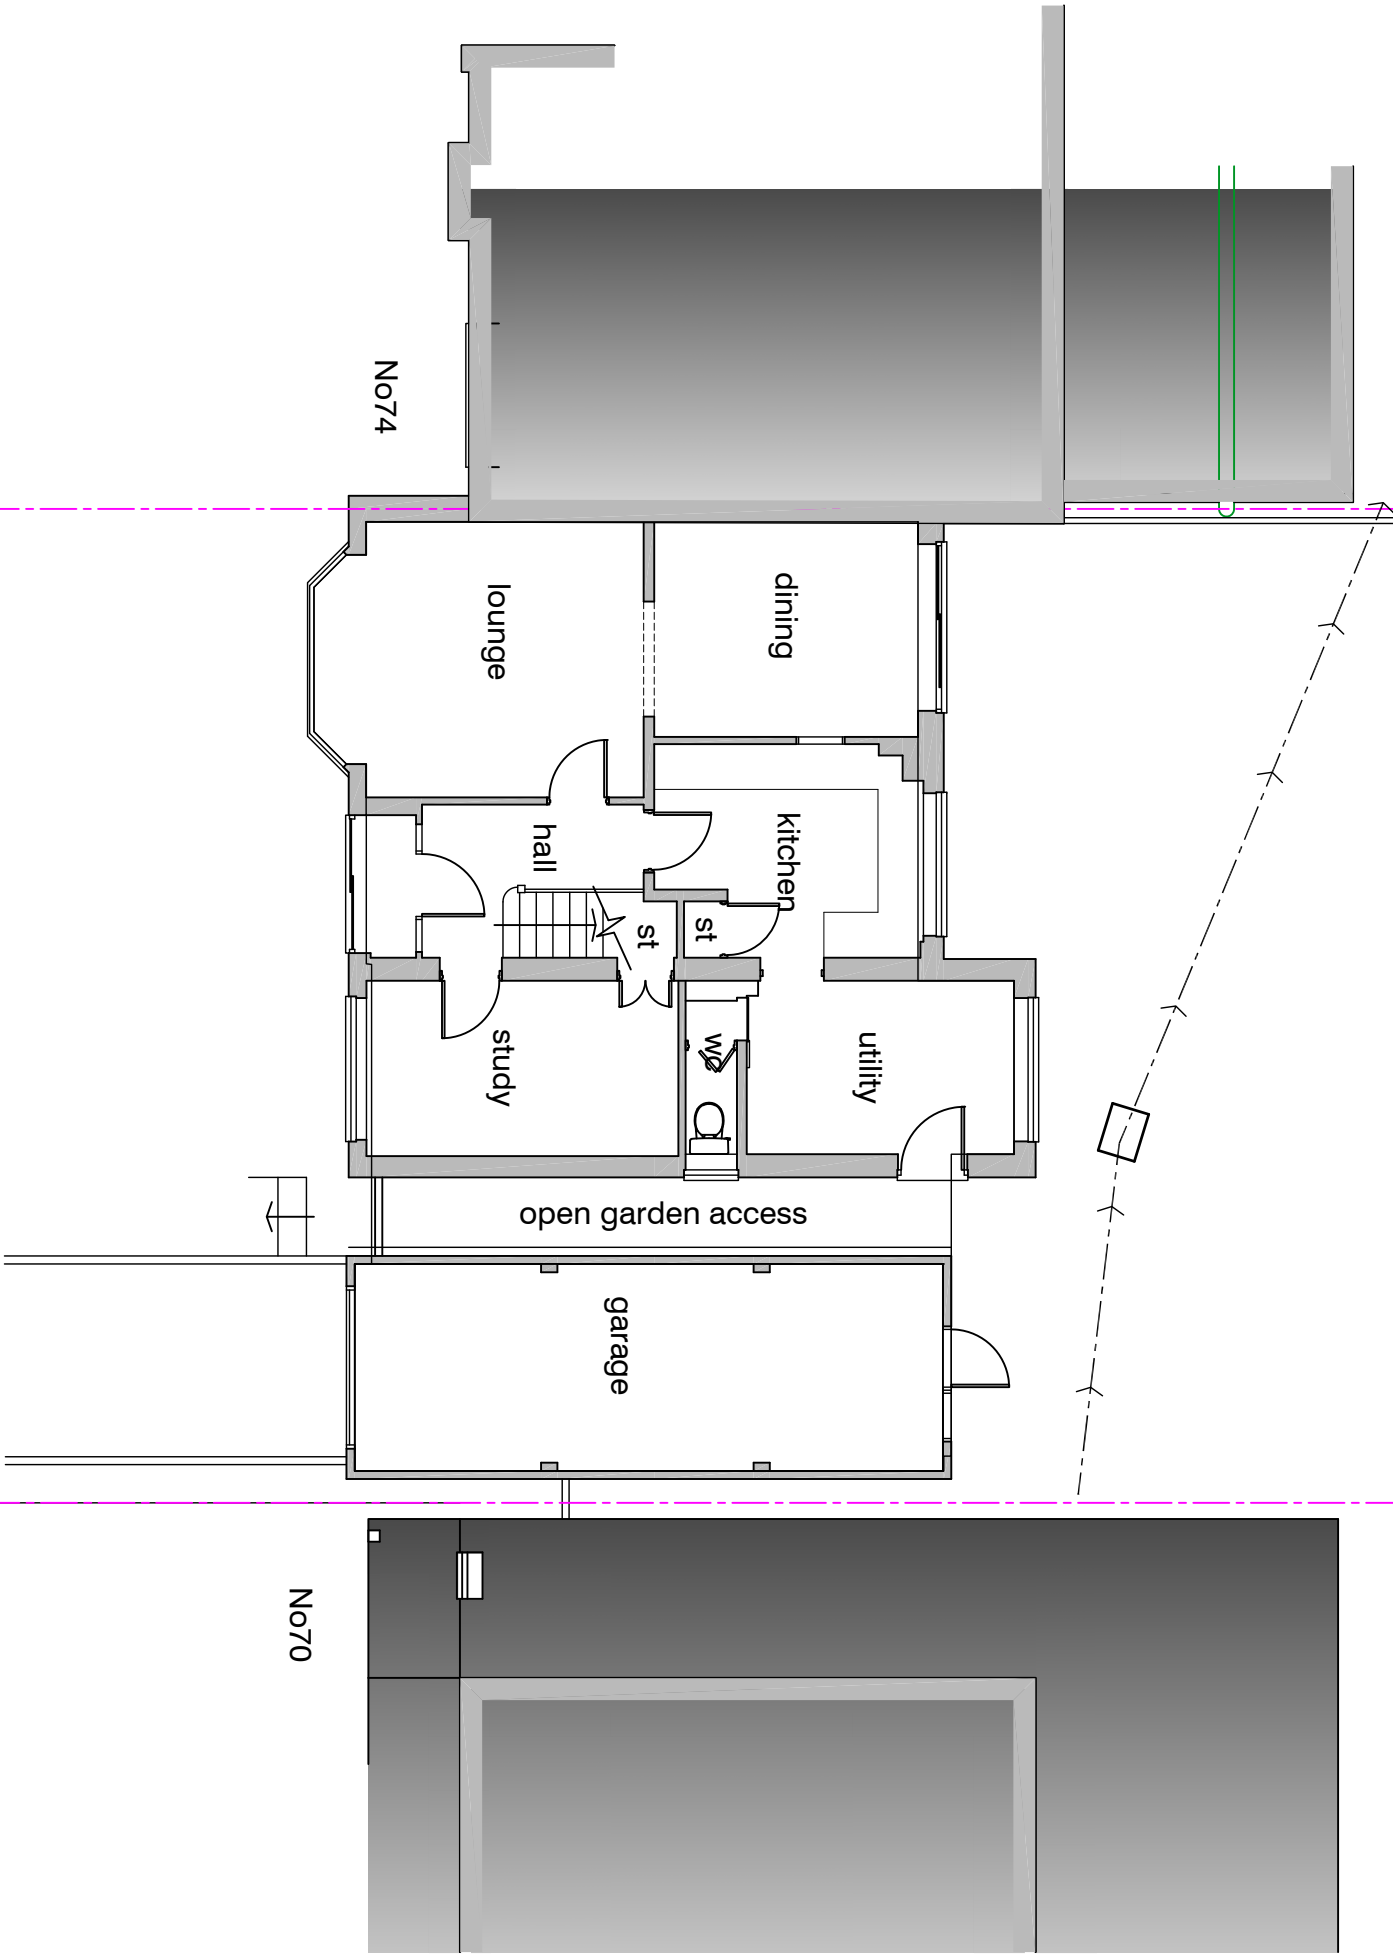

GROUND FLOOR PLAN - Pre-existing

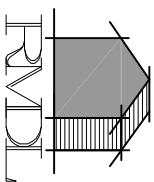

RAMMURTI DESIGN LTD
ARCHITECTURAL & PLANNING SERVICES
268 TILGHURST ROAD, READING RG30 2NE
TEL/FAX: 01189510628 MOB: 07799883574

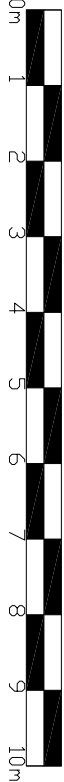

Proposed part side and part rear single storey extensions, with retrospective permission to convert the garage to habitable accommodation to existing dwelling

at 72, Crockhamwell Road, Woodley
for Mr & Mrs H SINGH

FLOOR PLANS AS Pre-EXISTING

Scale: 1/100
Date: May 2025

CMR72:502 Rev -