



D1

Existing Plan

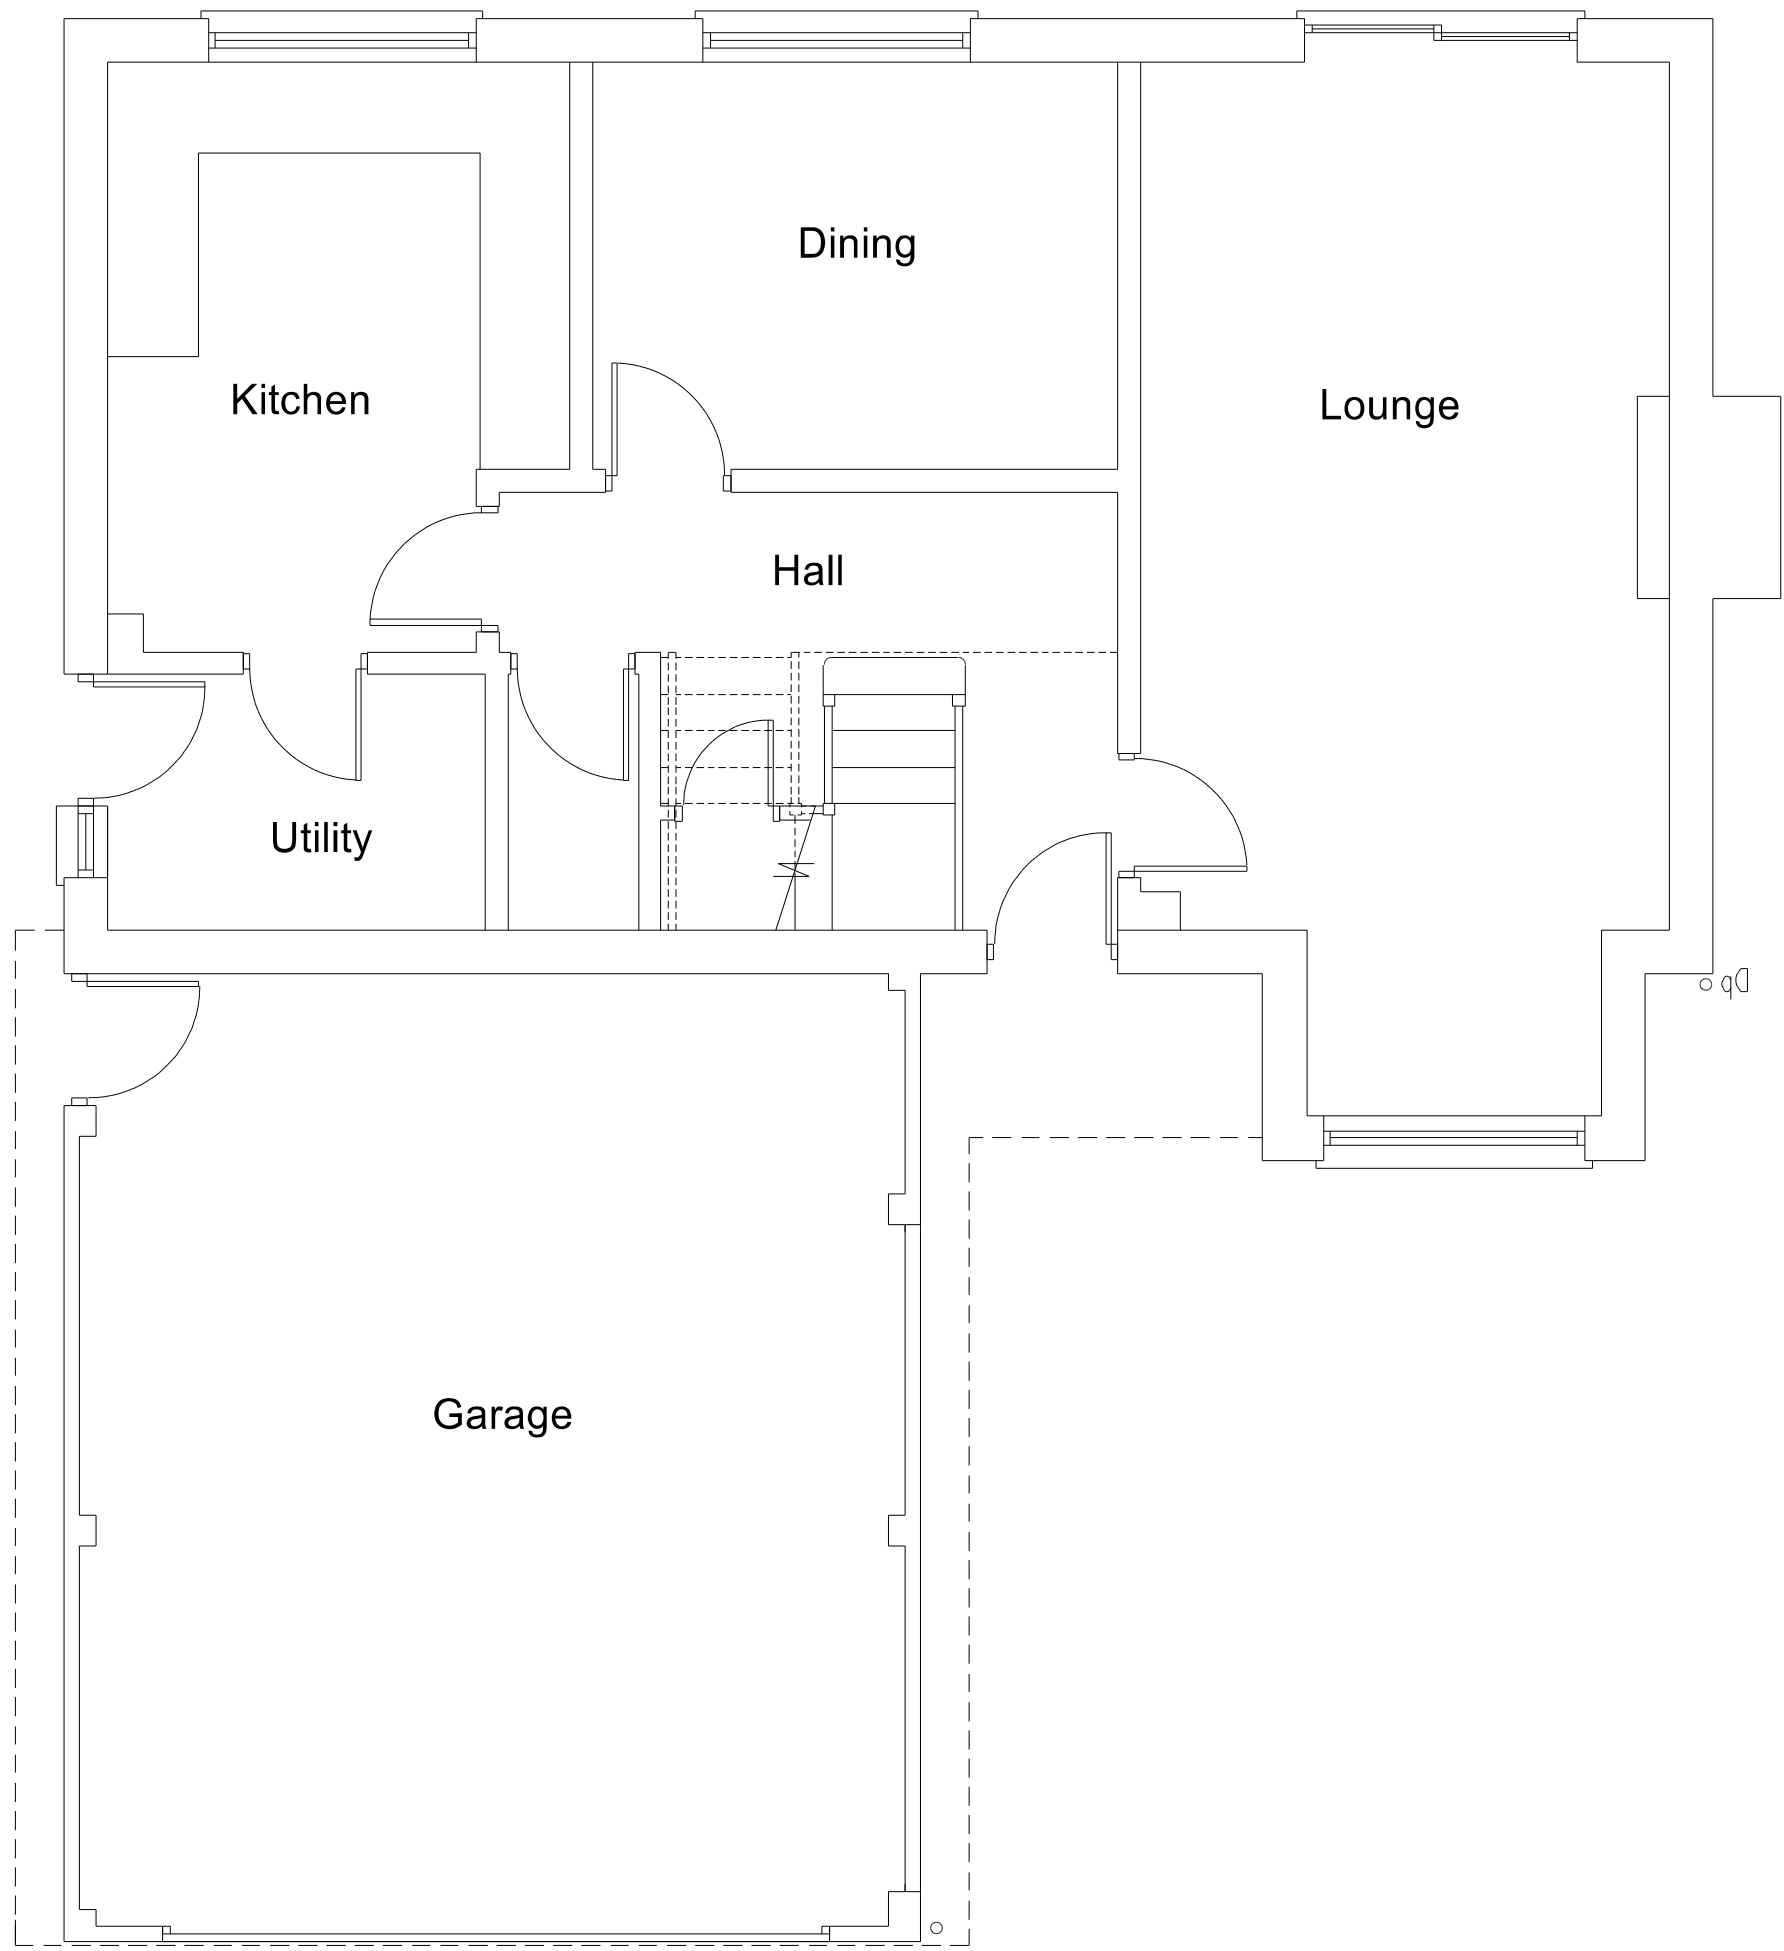

Existing Ground Floor

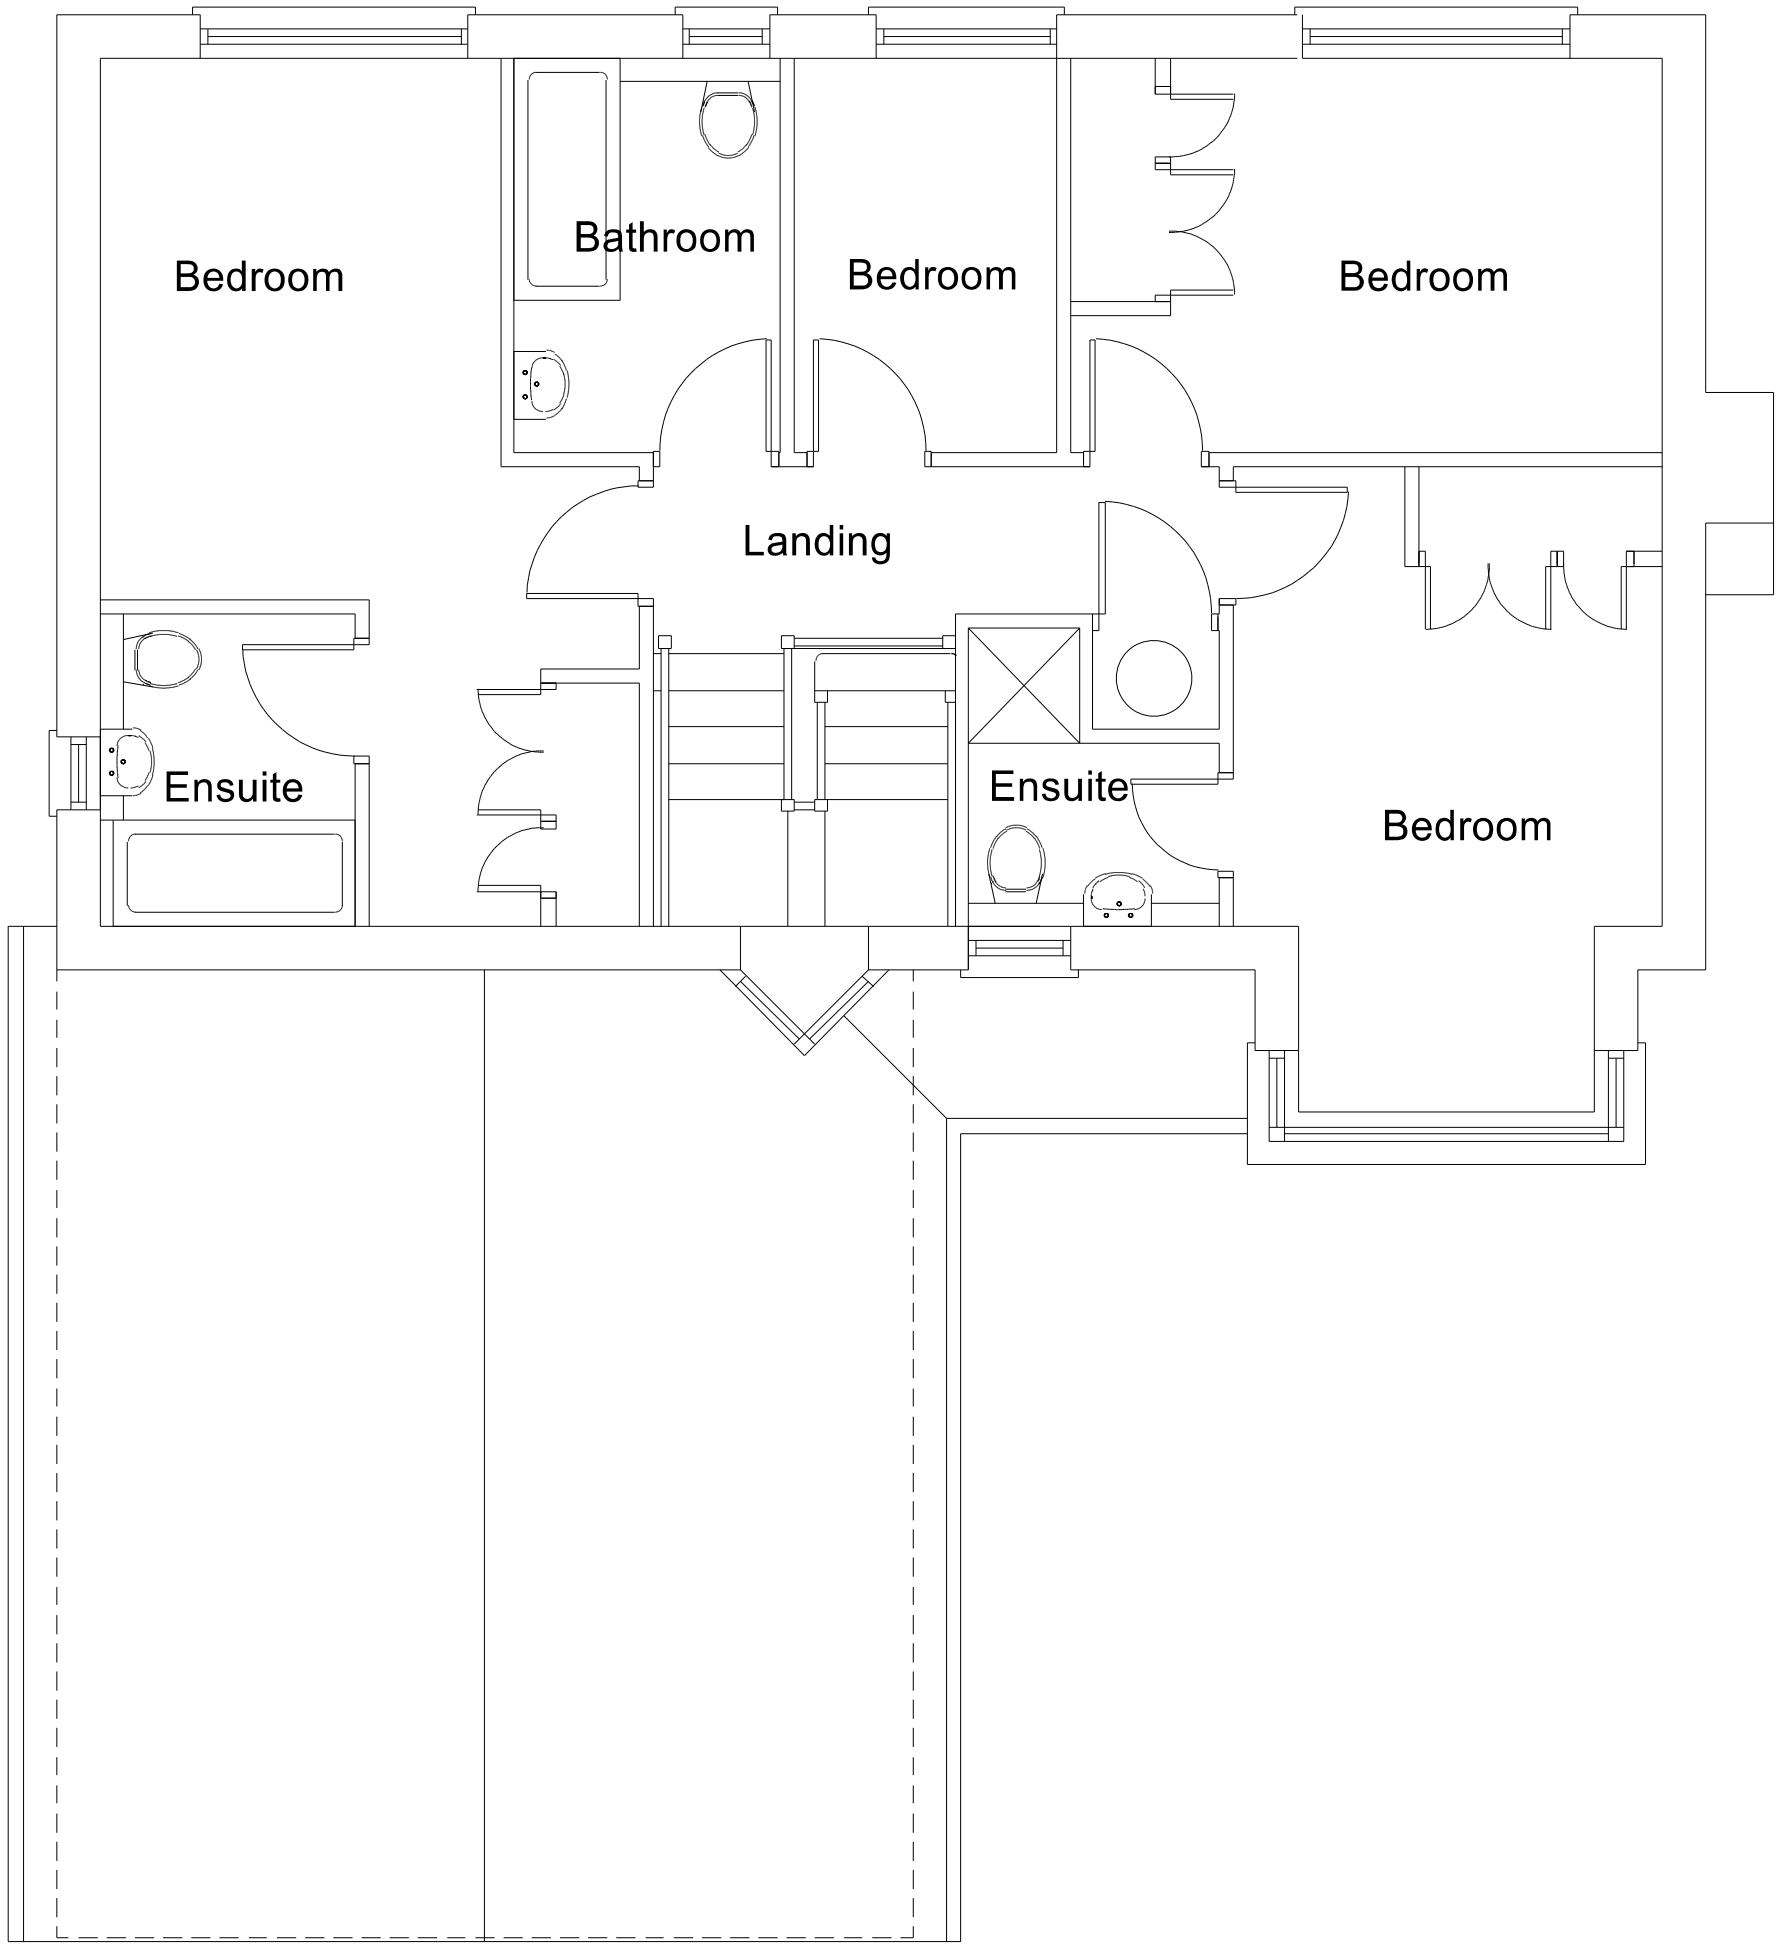

Existing First Floor

Notes

Cantley Design

Cantley Design

Project
Home Extension
81 Woodward Close
Winnersh
RG41 5UU

Existing
Client
Mr and Mrs R. Spendley

Drawing No.
01/5/2025/RDO/nc0/EP/D1

Date	Scale
May 2025	1:50
Drawn by	Checked by
Bob Owles	NCO

Page Size - A1

Cantley Drawing Services
20 Cantley Crescent
Wokingham
RG41 1NX
0781 803 2212

All Works Subject To Building Control All Dimensions and Roof Angles To Be Checked on Site

Page Size - A1
1: 50 @ A1

