


D3 B

Proposed Plan

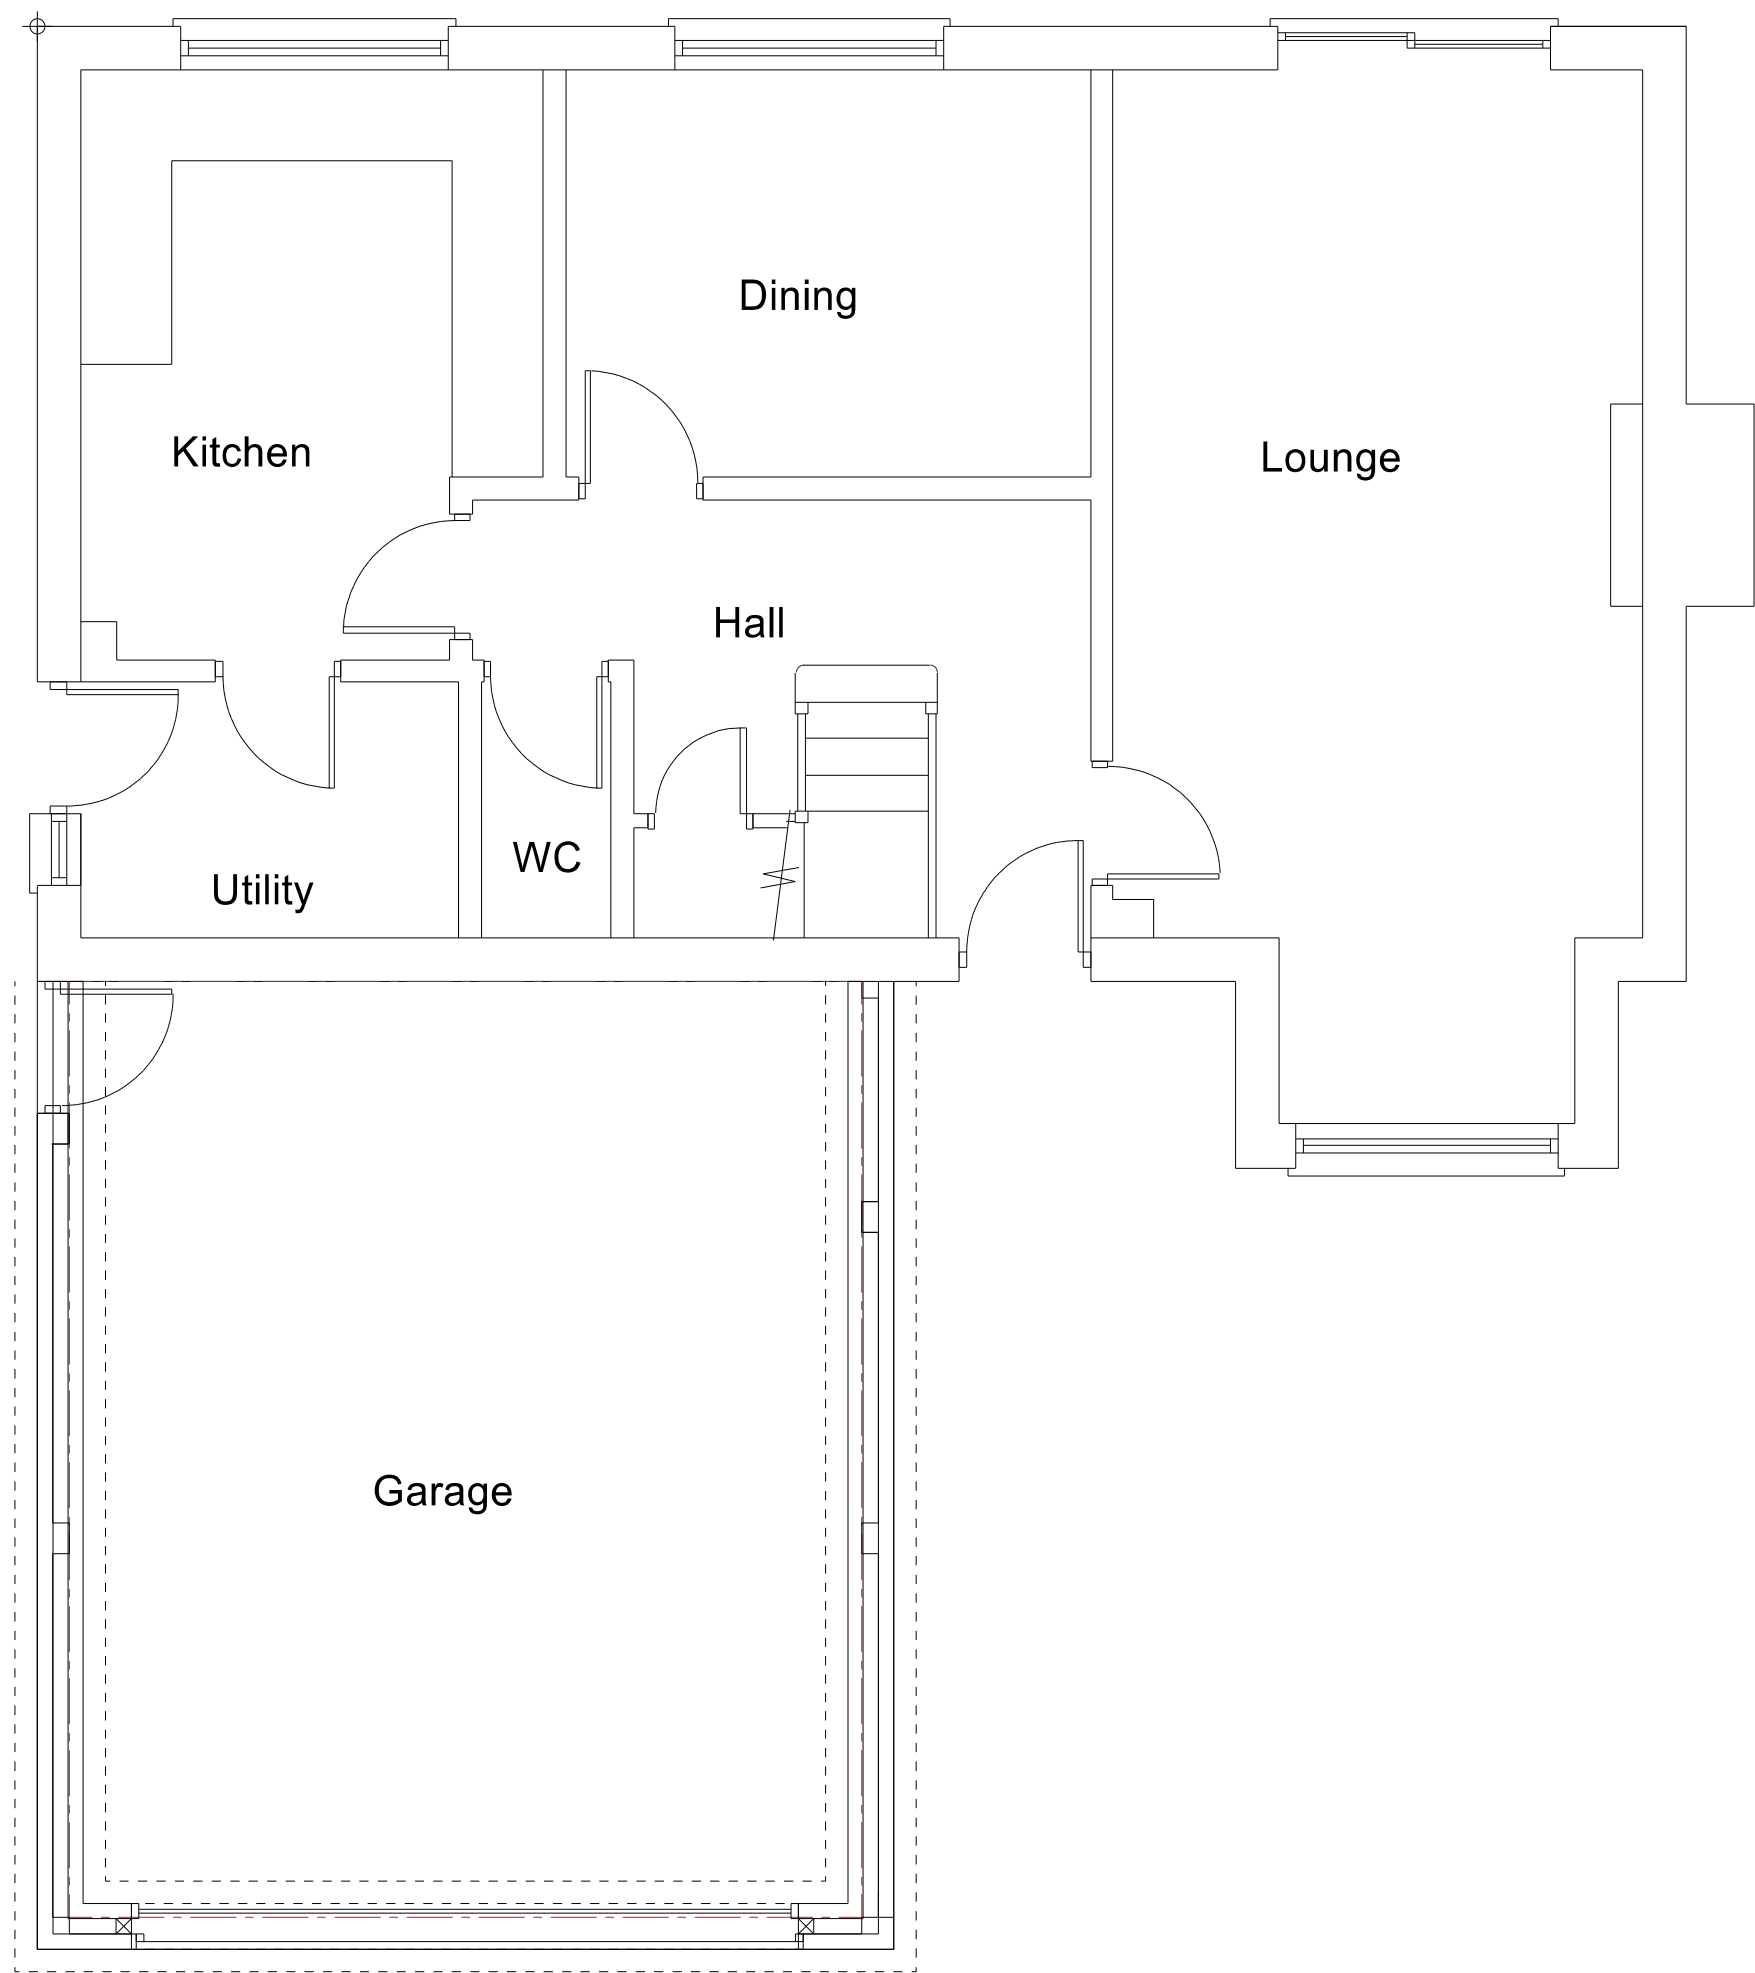

Proposed Ground Floor



Proposed First Floor

Notes

Cantley Design

Cantley Design

Project  
Home Extension  
81 Woodward Close  
Winnersh  
RG41 5UU

Proposed  
Client  
Mr and Mrs R. Spendley  
Drawing No.  
01/5/2025/RDO/nc0/PP/D3A

Date  
May 2025  
Drawn by  
Bob Owles

Scale  
1:50  
Checked by  
NCO

Page Size - A1

Cantley Drawing Services  
20 Cantley Crescent  
Wokingham  
RG41 1NX  
0781 803 2212