
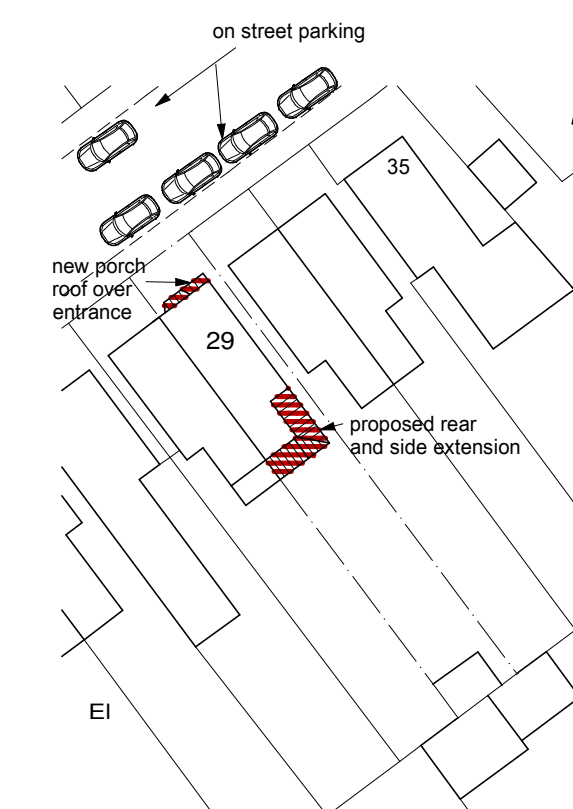
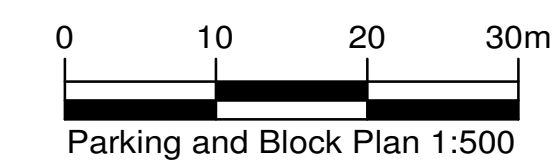
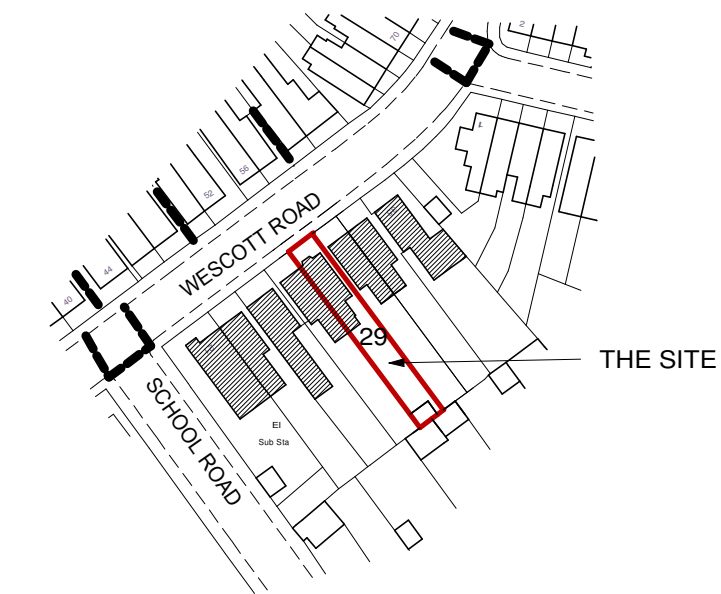
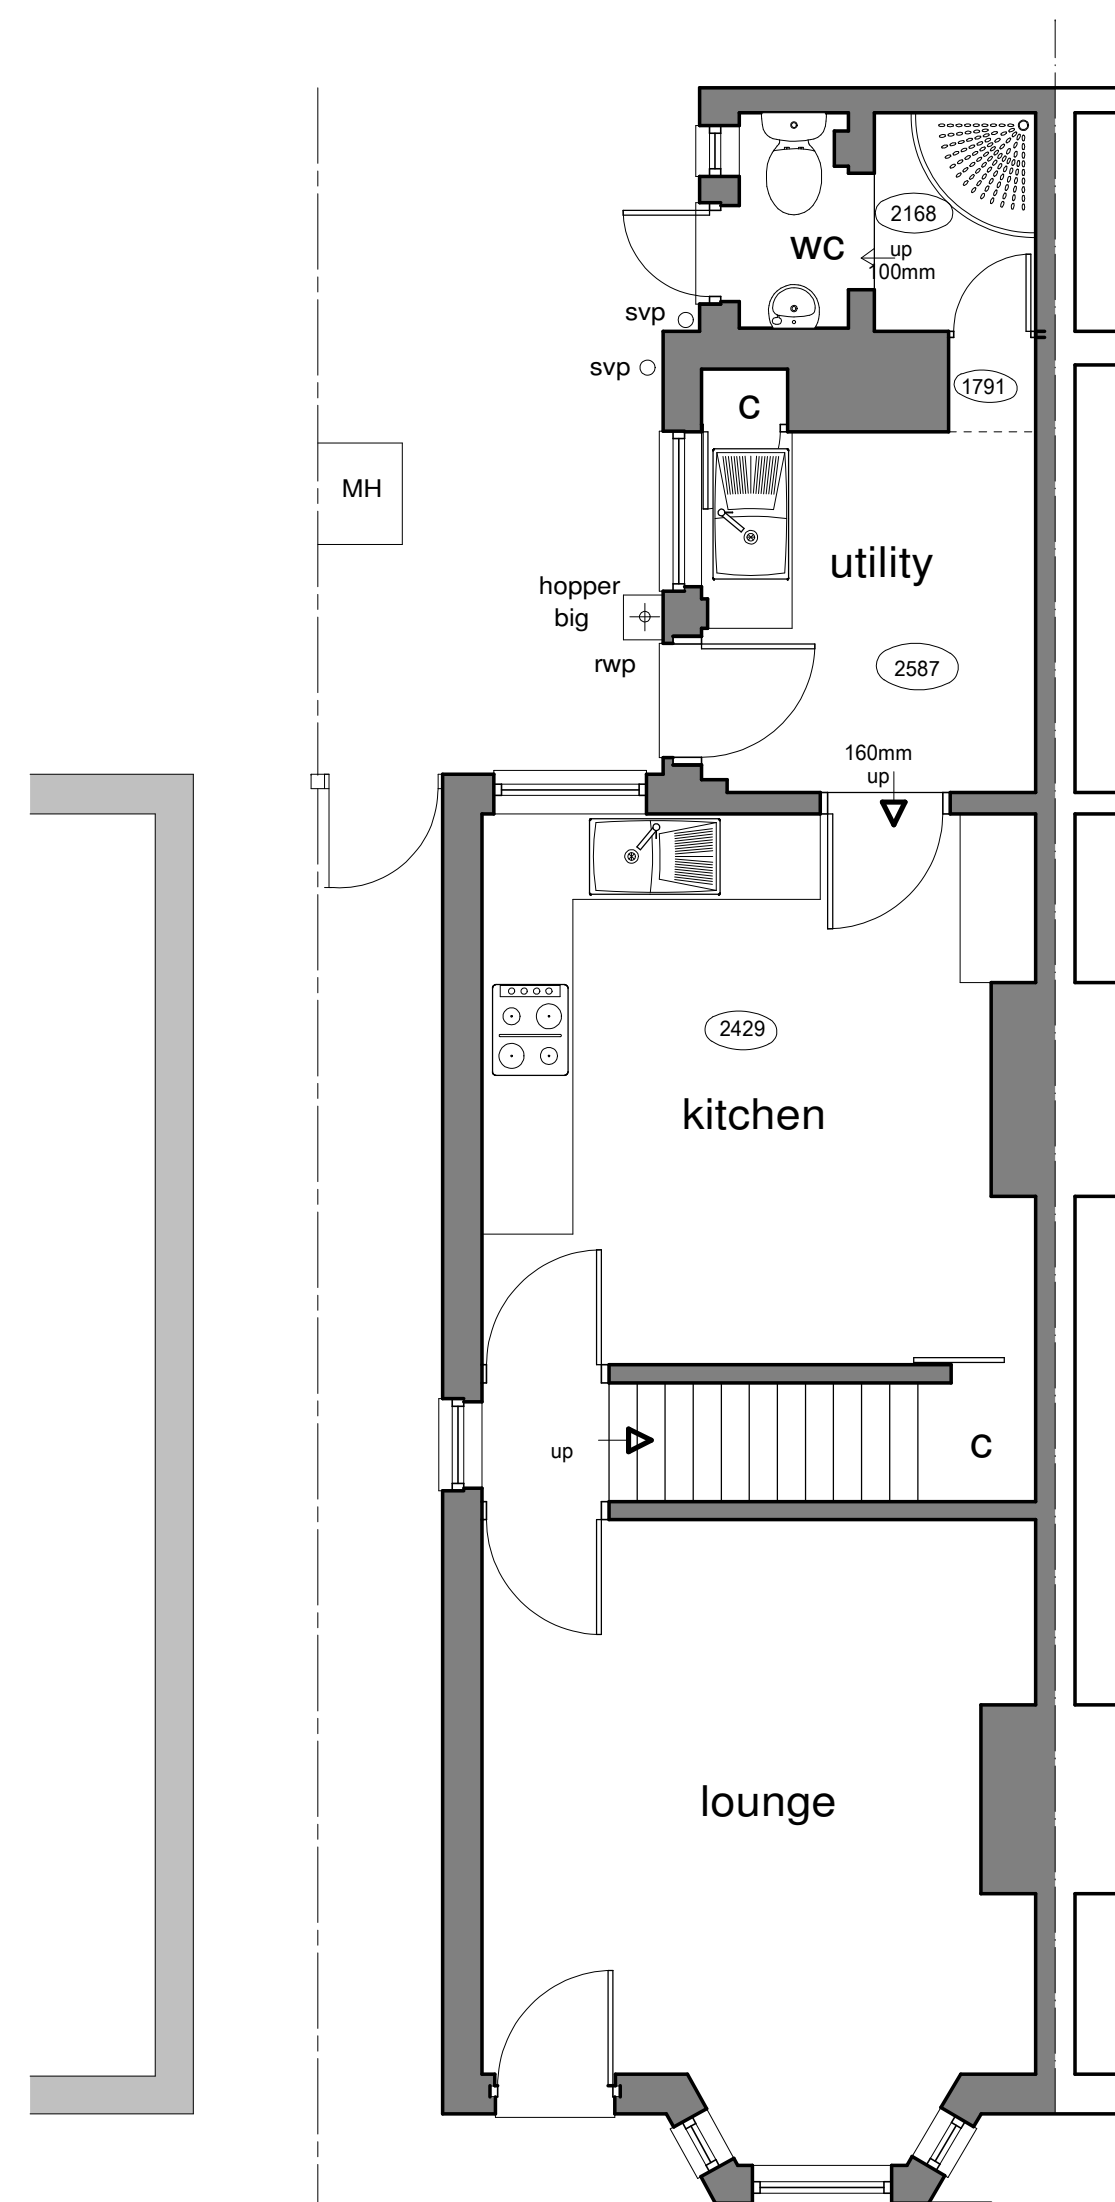
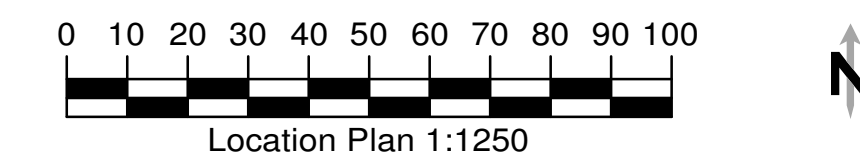
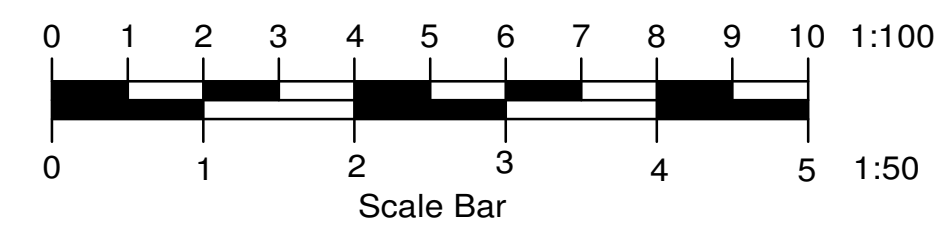
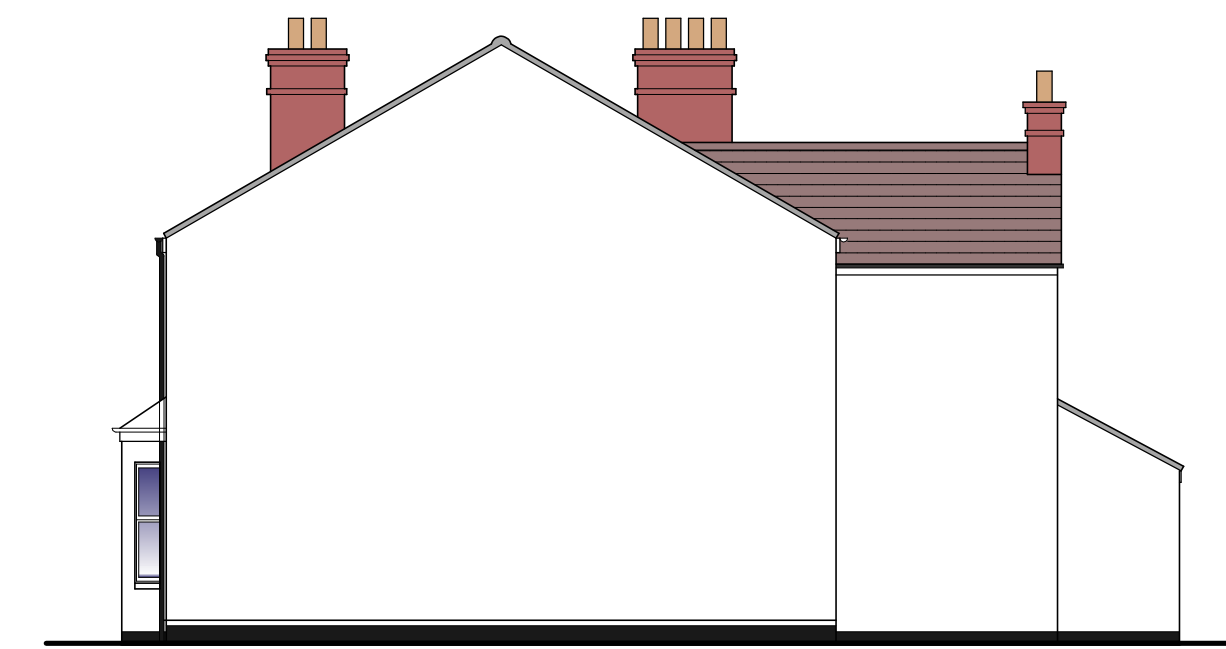


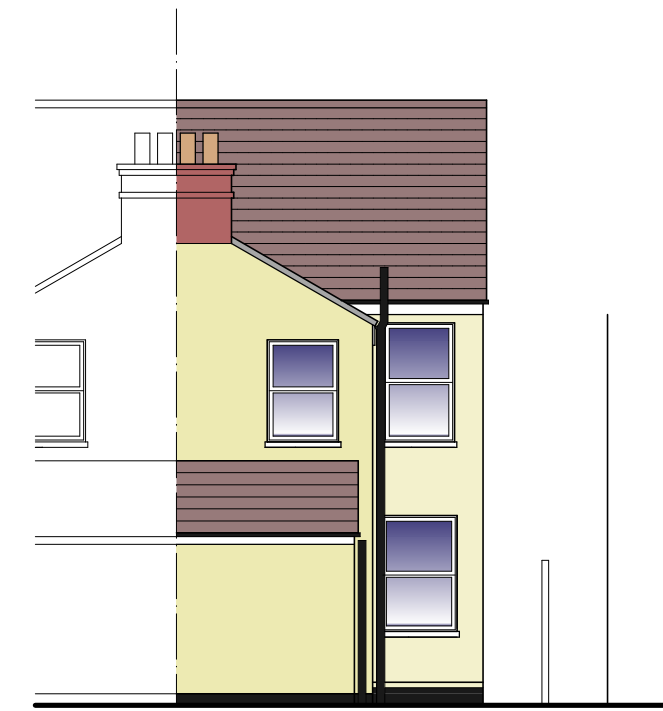

	-	-
Client		
Angela Gordon		
Job Title		
29 Wescott Road		
Wokingham		
RG40 2ER		
Drawing Title		
Existing Plans		
and Elevations		
Scale 1-50 1-100		
Date	Aug 25	Drawn by wen
Drg No.		Rev.
G- 2838		