
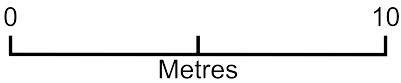


Garage Development

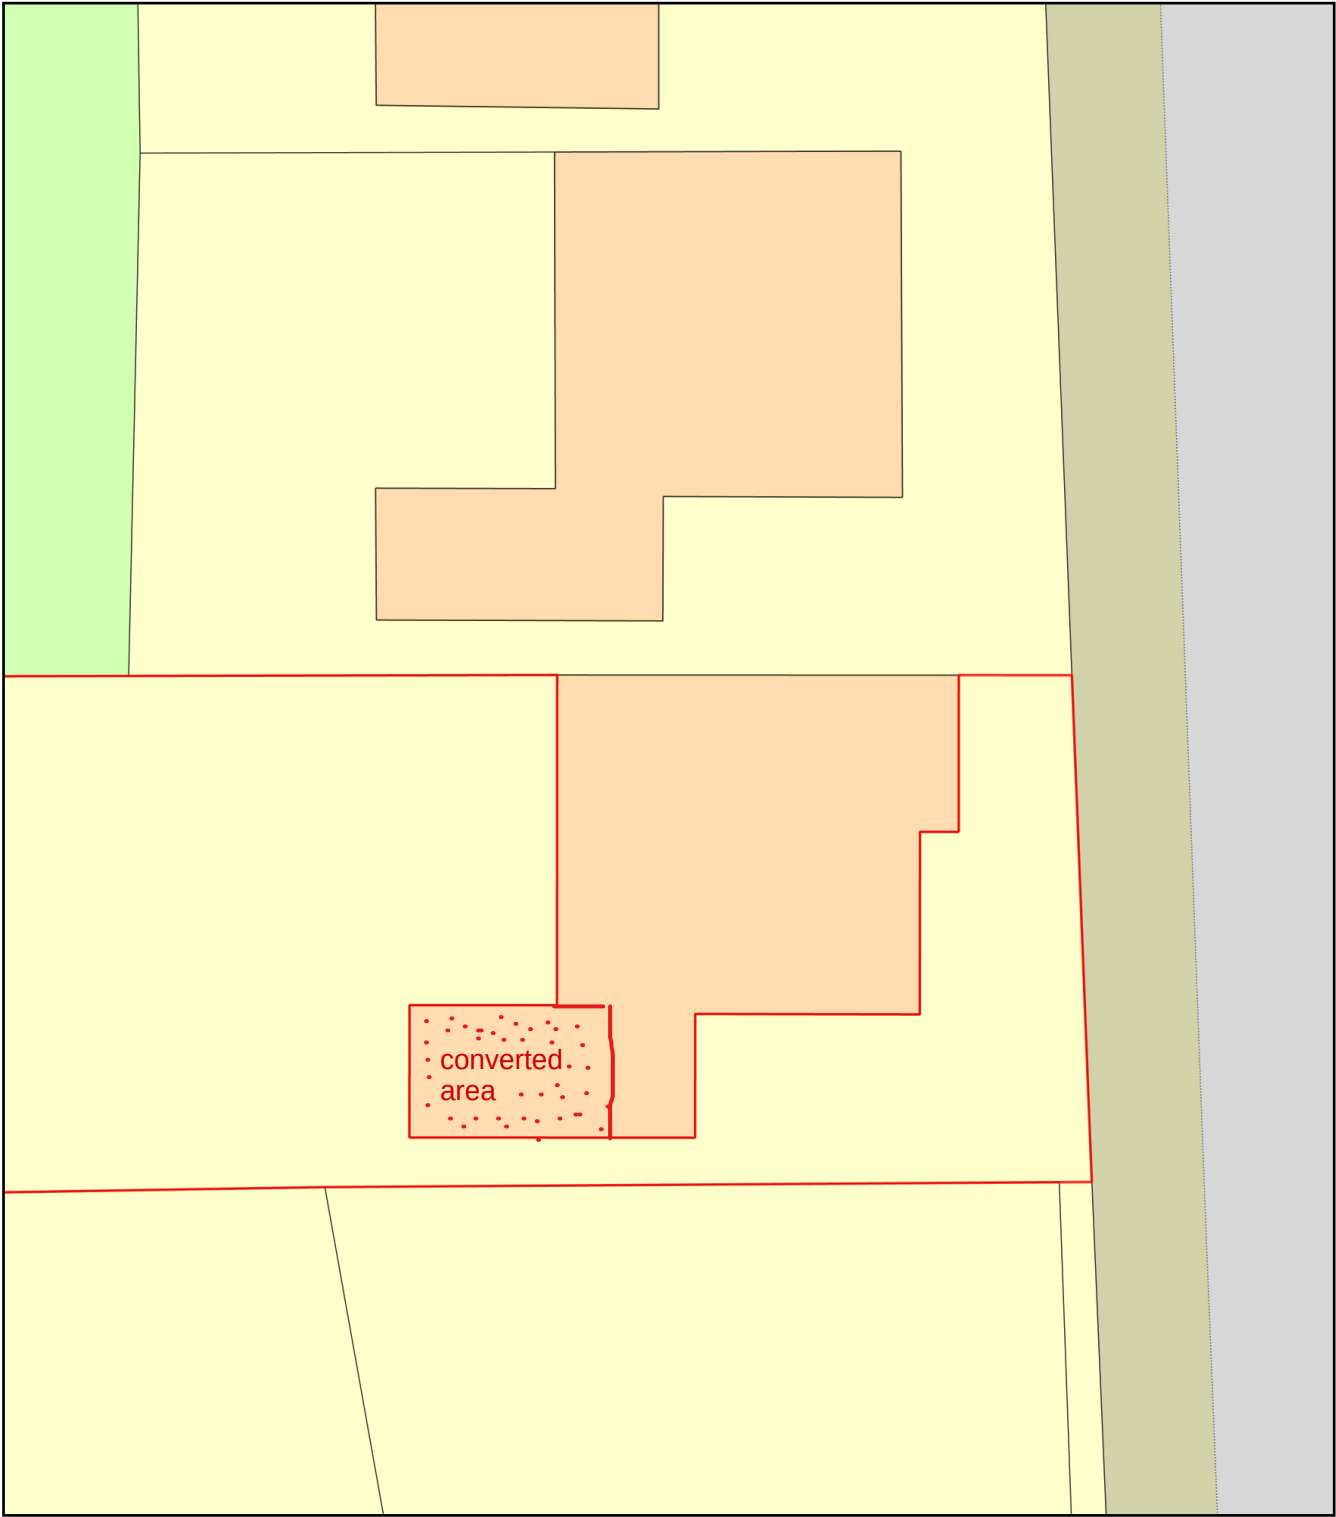

Plan Produced for: Louise Doshi

Date Produced: 28 Jul 2025

Plan Reference Number: TQRQM25209194606262

Scale: 1:200 @ A4