Notes.

All dimensions and levels on site are to be checked prior to commencement of work.

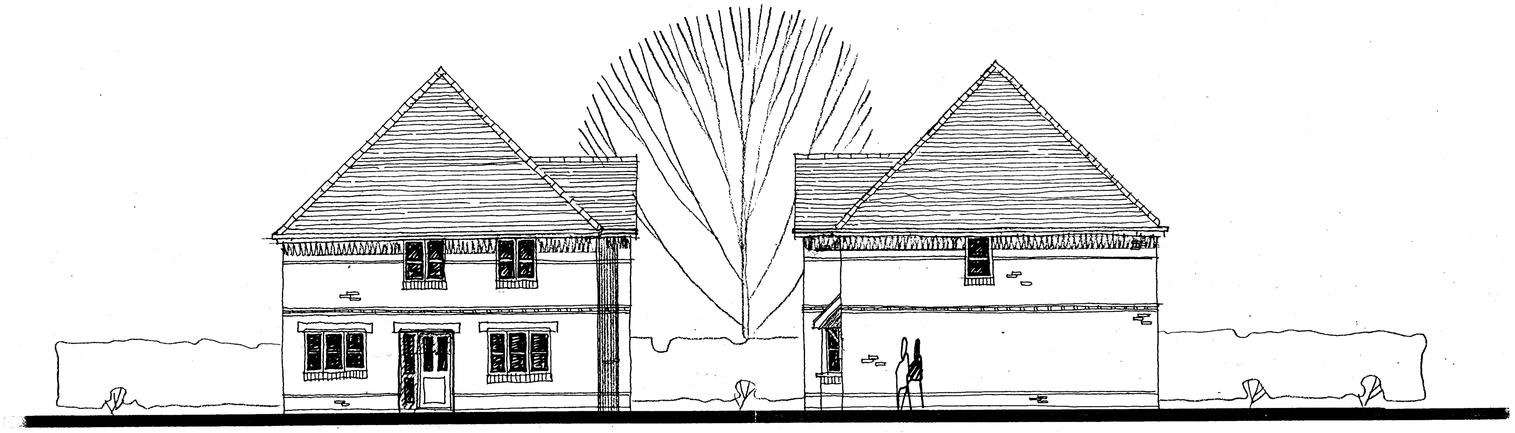

SIDE ELEVATION

SIDE ELEVATION

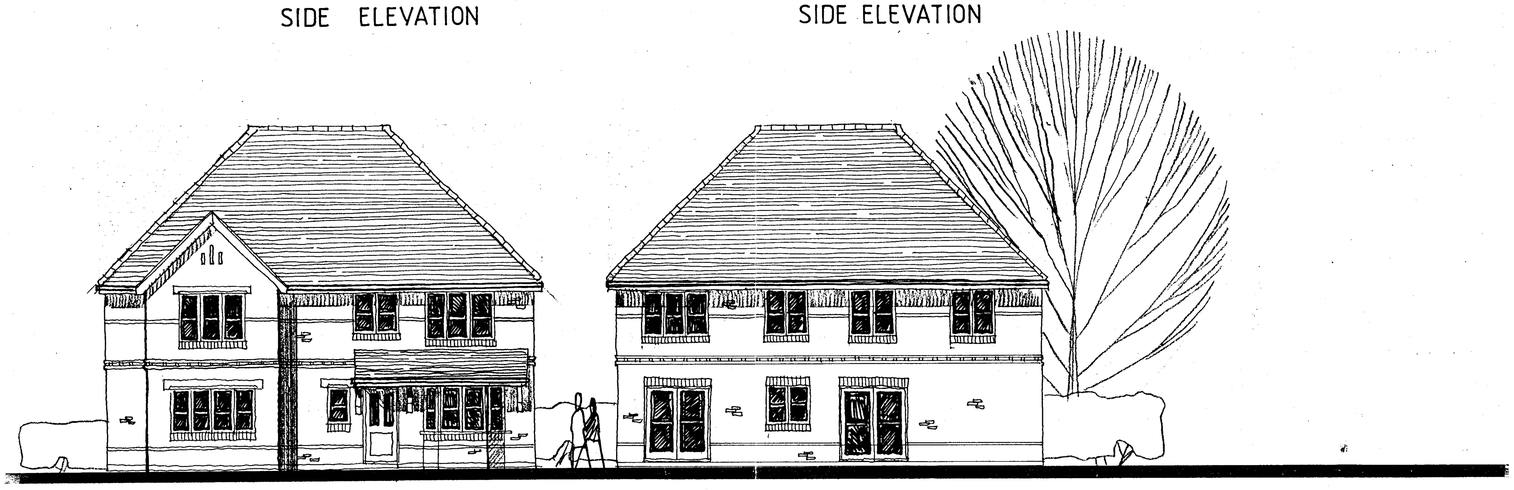

FRONT ELEVATION

REAR ELEVATION

06 MAR 2001 3458

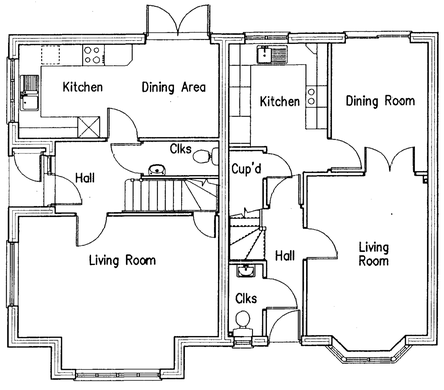


Plot 7 Plot 8

Ground Floor Plan

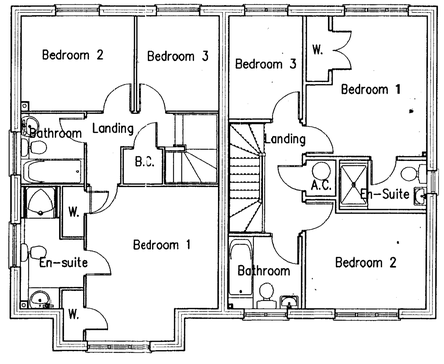


Plot 7 Plot 8

First Floor Plan

Project

Land r/o Watmore Lane
Winnersh

Client

Linden Homes Plc

Drawing

Delamere & Chartwell Plots 7, 8
Plans & Elevations

Scale 1.100 Date Feb 2001


The Edwards Irish Partnership
Architects & Surveyors
Ground Floor Offices, 19 Milton Road, Wokingham, Berks. RG40 1DE
Tel: 0118-989-4403 Fax: 0118-989-4383
E-mail the.eip@virgin.net


Job 1363 Dwg. 24