Notes.

All dimensions and levels on site are to be checked prior to commencement of work.



FRONT ELEVATION

SIDE ELEVATION

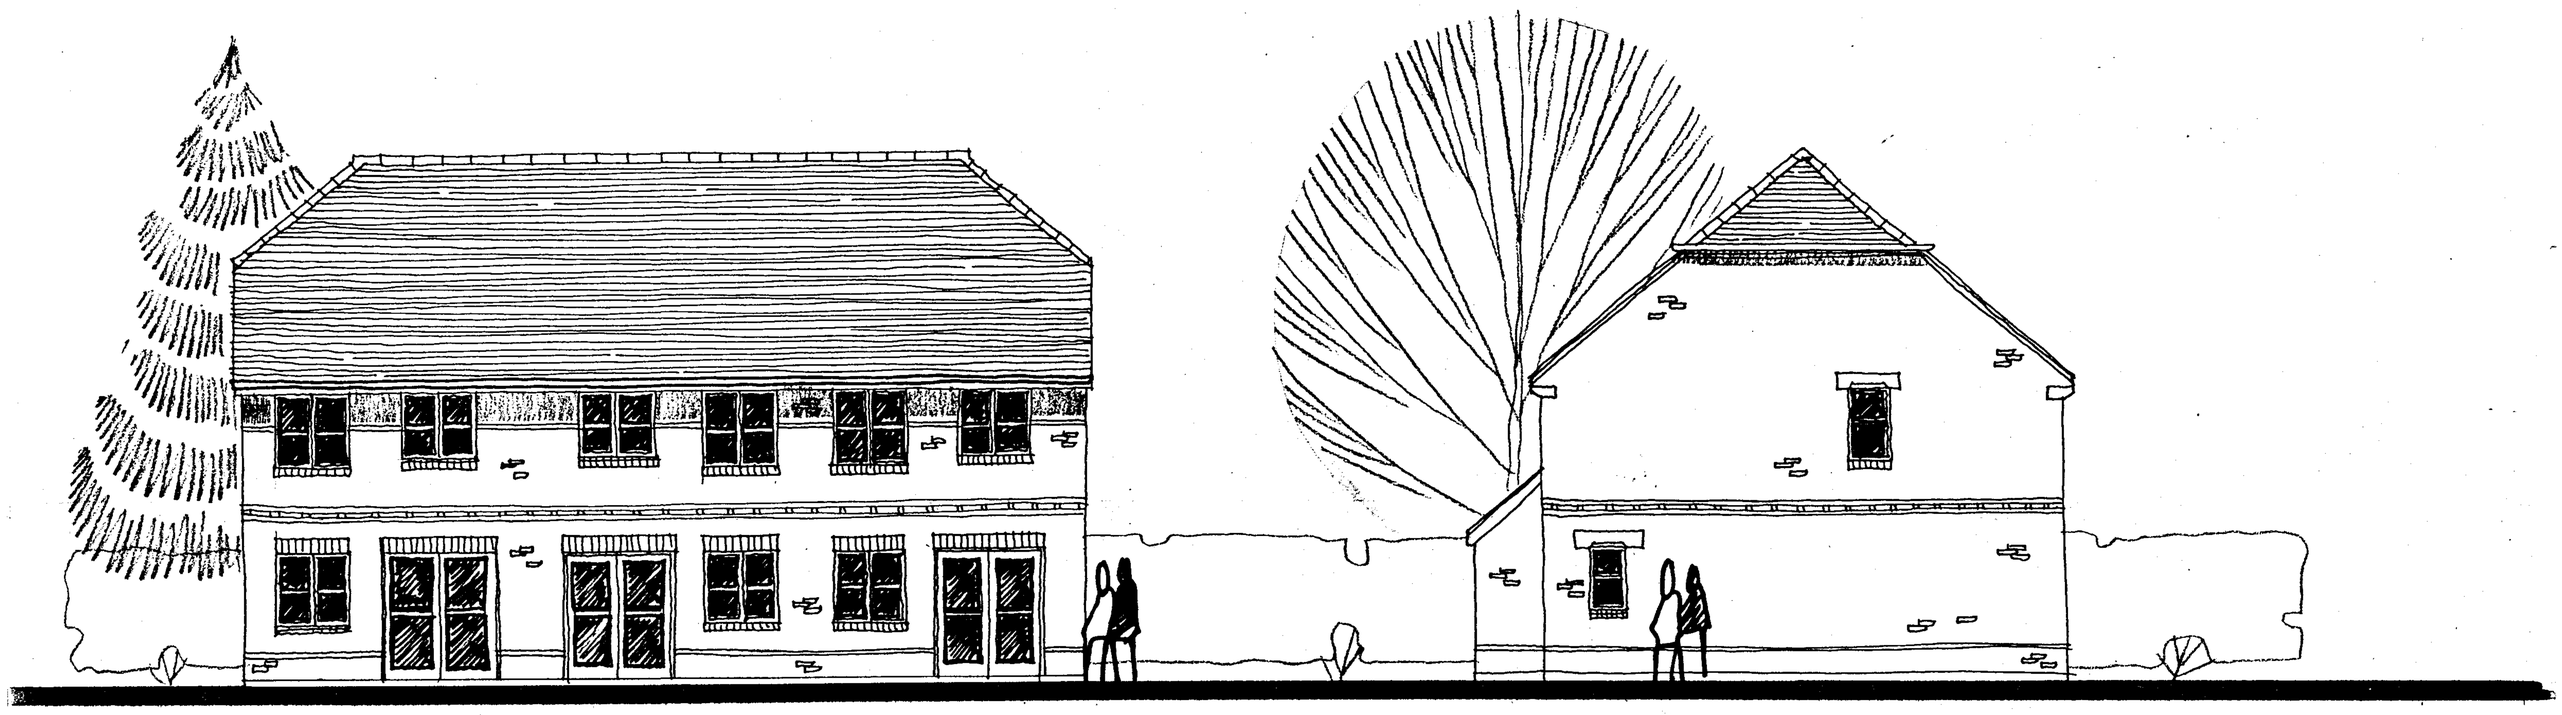

REAR ELEVATION

SIDE ELEVATION

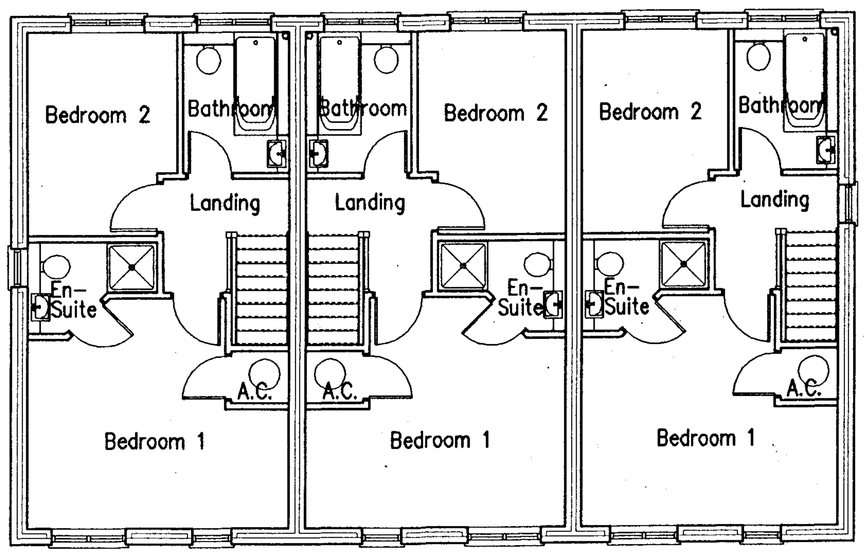

First Floor Plan

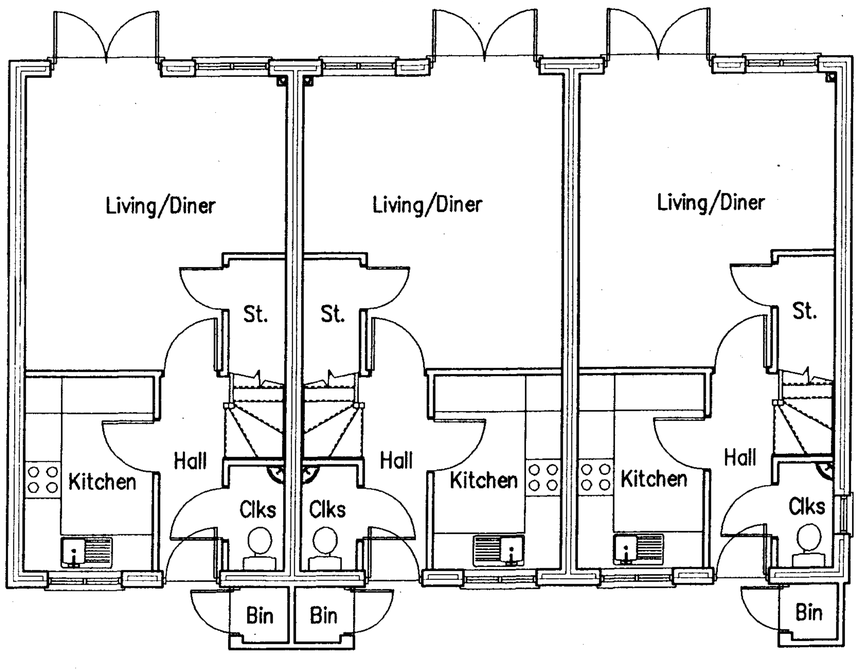

Ground Floor Plan

06.MAR2001 3438

A.	FLANK WINDOW TO PLOT 1 DELETED	DEC 2000

Project

Land r/o Watmore Lane
Winnersh

Client

Linden Homes Plc

Drawing

Cranmore – Plots 1,2 & 3
Plans & Elevations

Scale 1.100 **Date** Aug 2000

The Edwards Irish Partnership
Architects & Surveyors
Ground Floor Offices, 19 Milton Road, Wokingham, Berks. RG40 1DE
Tel: 0118-989-4403 Fax: 0118-989-4383
E-mail the.eip@virgin.net

Job 1363 Dwg. 12A