Notes.

All dimensions and levels on site are to be checked prior to commencement of work.



REAR ELEVATION

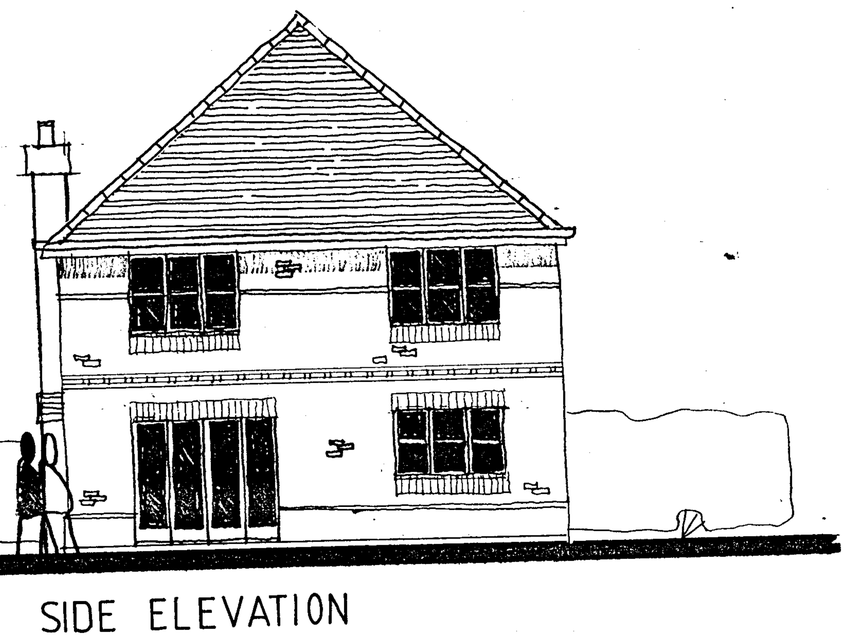

SIDE ELEVATION

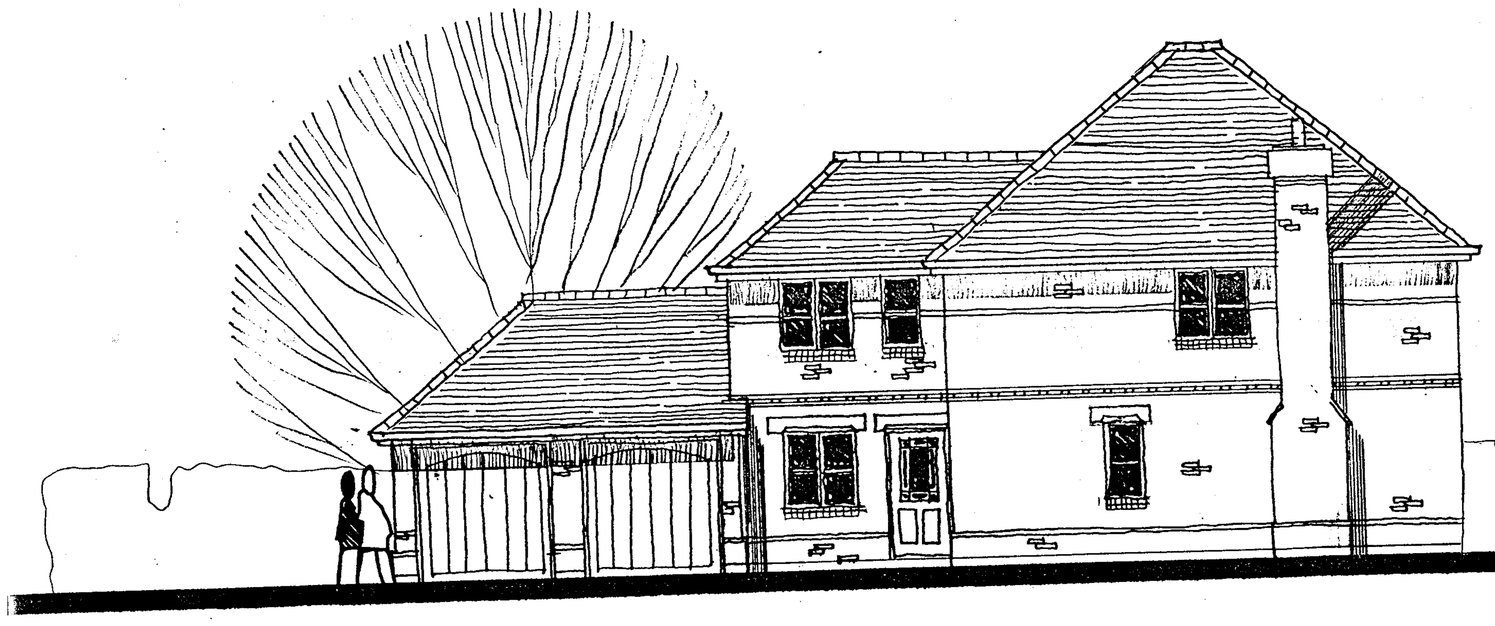

FRONT ELEVATION

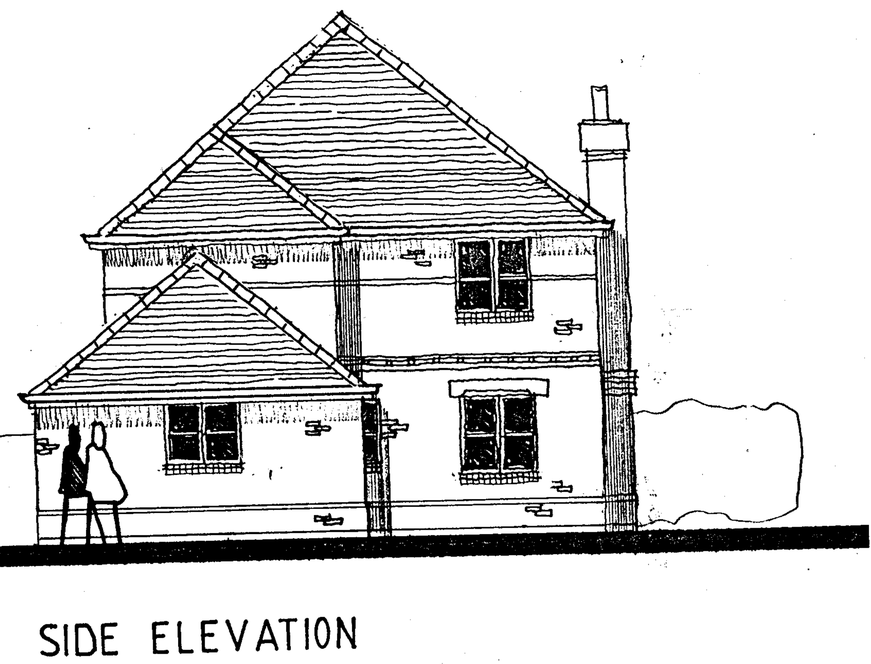

SIDE ELEVATION

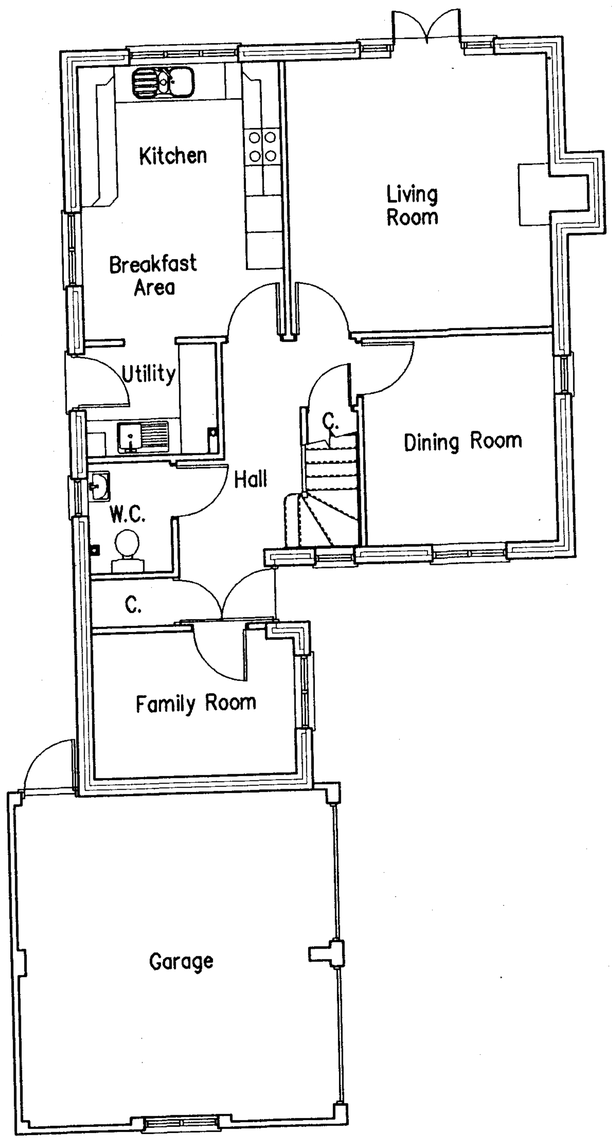

Ground Floor Plan

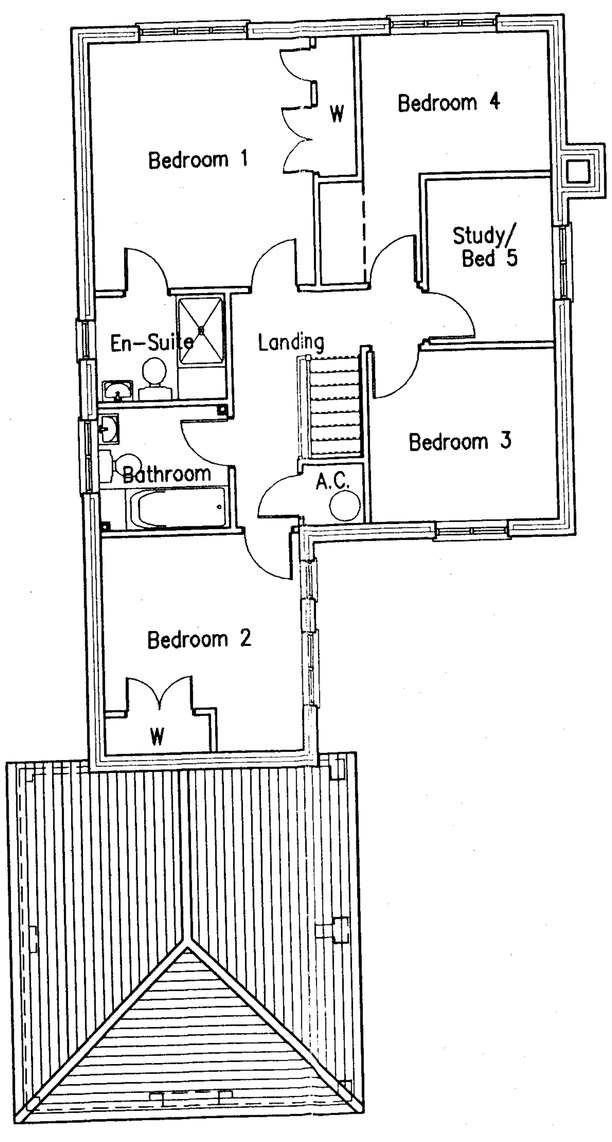

First Floor Plan

08.MAR2001* 3458

A	HALL WINDOW ADDED	OCT 2000

Project

Land r/o Watmore Lane
Winnersh

Client

Linden Homes Plc

Drawing

Lynmouth – Plot 4
Plans & Elevations

Scale 1.100 **Date** Aug 2000

The Edwards Irish Partnership
Architects & Surveyors
Ground Floor Offices, 19 Milton Road, Wokingham, Berks. RG40 1DE
Tel: 0118-989-4403 Fax: 0118-989-4383
E-mail the.eip@virgin.net

Job 1363 Dwg. 13 A