Notes.

All dimensions and levels on site are to be checked prior to commencement of work.

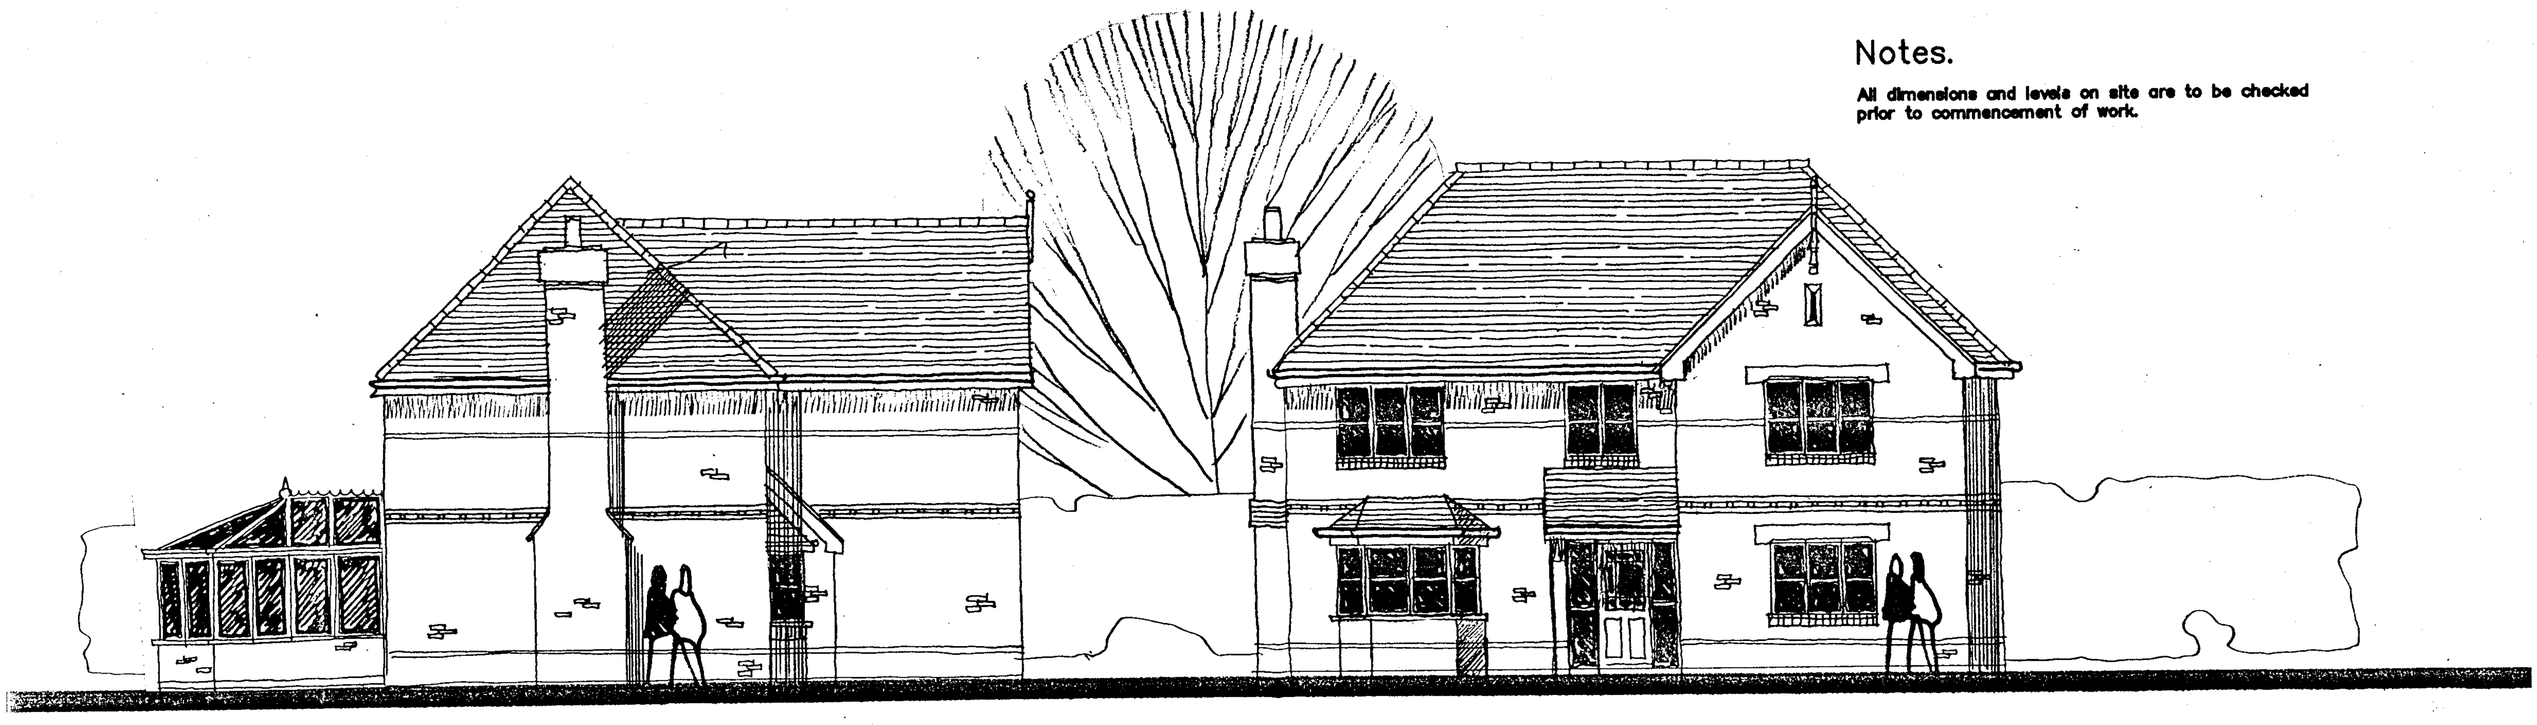

SIDE ELEVATION

FRONT ELEVATION



SIDE ELEVATION

REAR ELEVATION

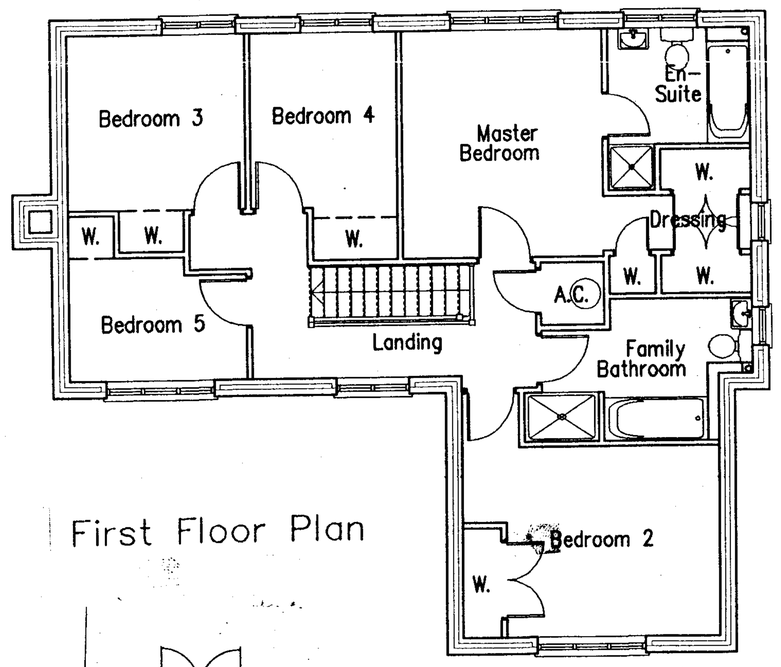

First Floor Plan

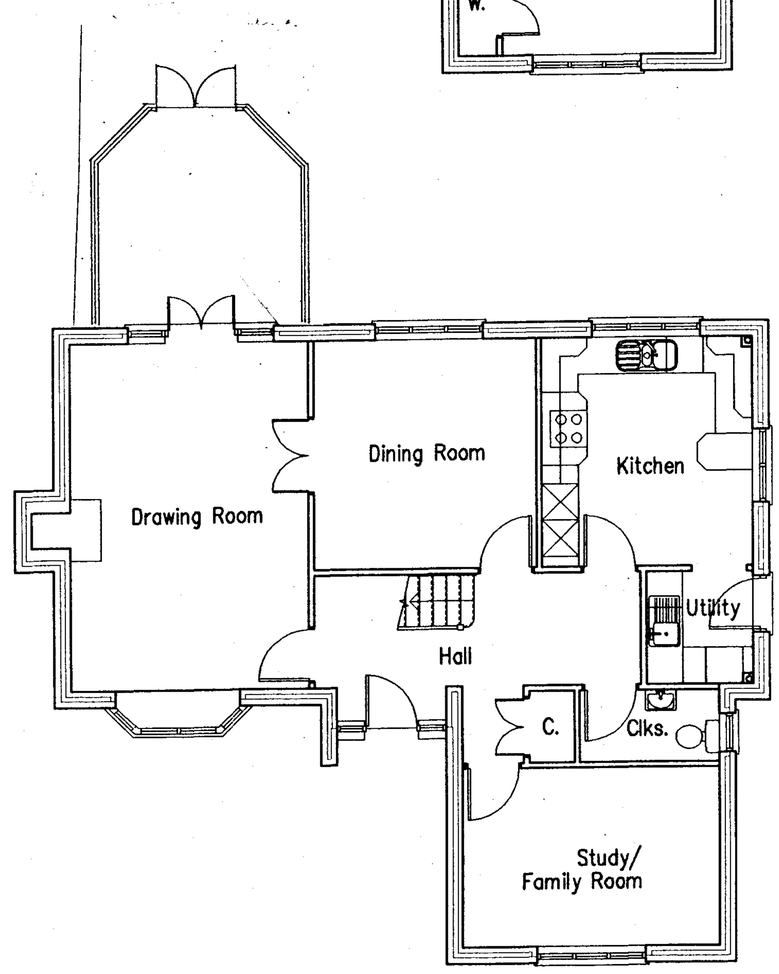

Ground Floor Plan

06.MAR2001* 3458

A	PLOT 6 ADDED	DEC 2000

Project

Land r/o Watmore Lane
Winnersh

Client

Linden Homes Plc

Drawing

Runnymede – Plot 5 & 6
Plans & Elevations

Scale 1.100 **Date** Aug 2000

The Edwards Irish Partnership
Architects & Surveyors
Ground Floor Offices, 19 Milton Road, Wokingham, Berks. RG40 1DE
Tel: 0118-989-4403 Fax: 0118-989-4383
E-mail the.eip@virgin.net

Job 1363 Dwg. 14 A