Notes.

All dimensions and levels on site are to be checked prior to commencement of work.

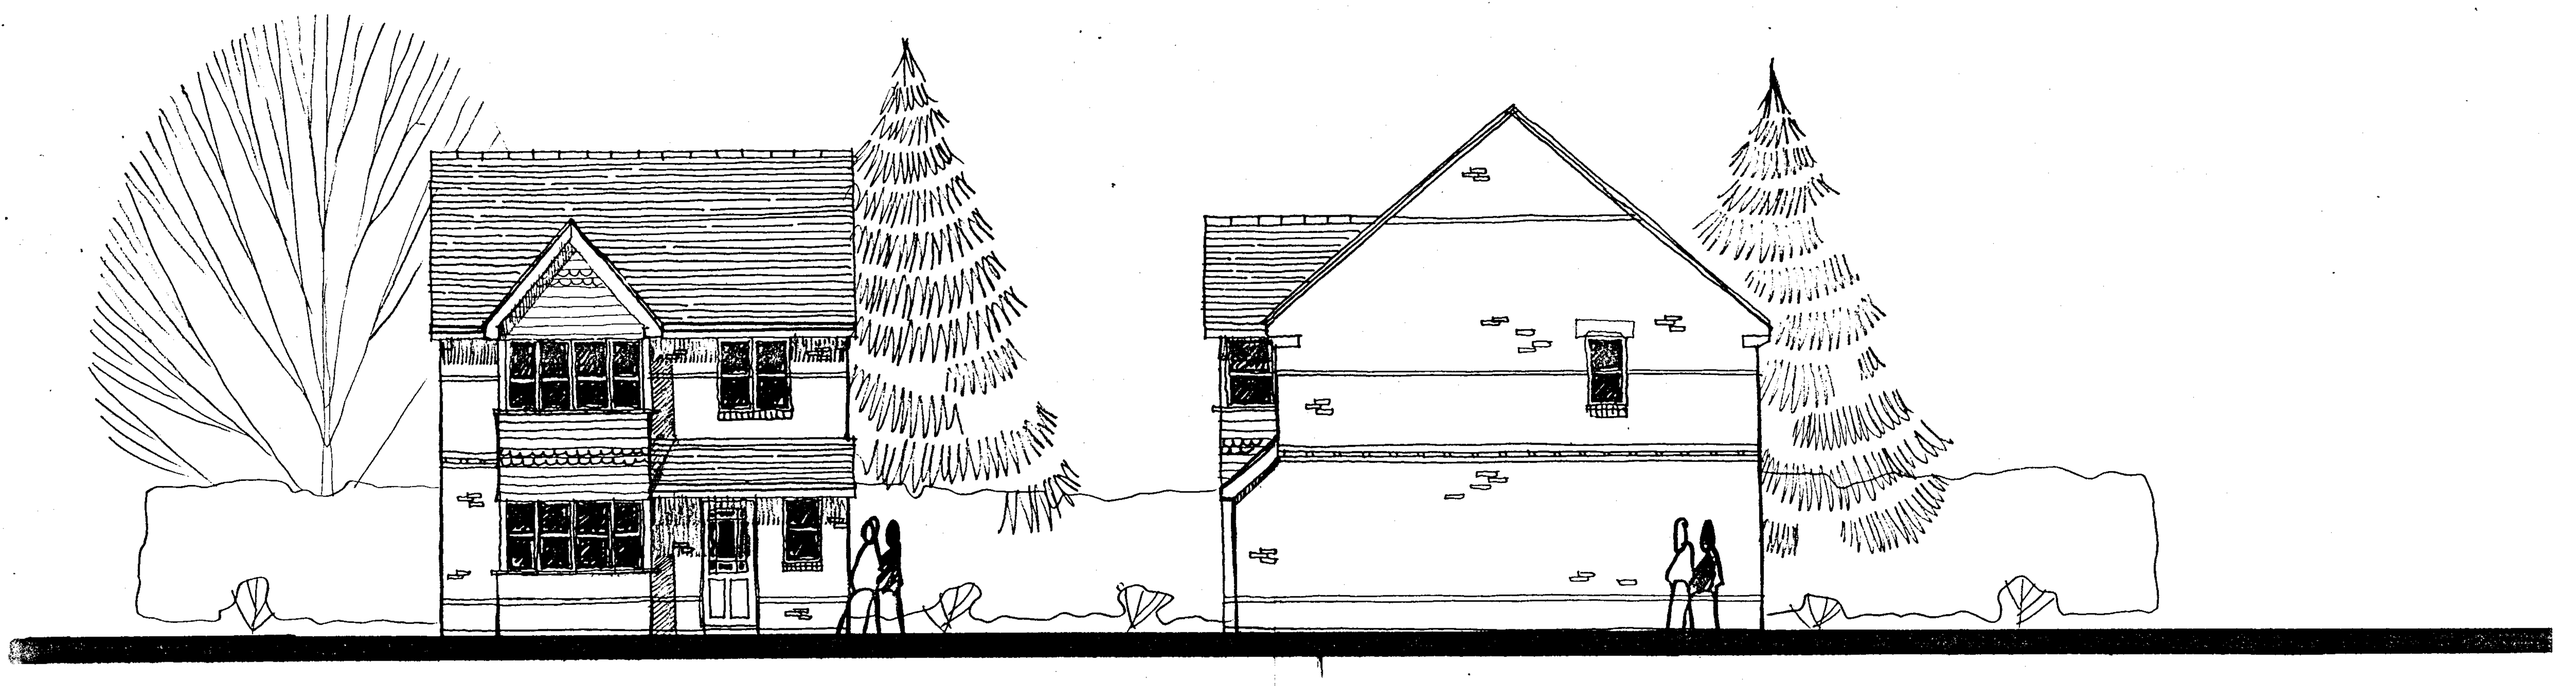

FRONT ELEVATION

SIDE ELEVATION

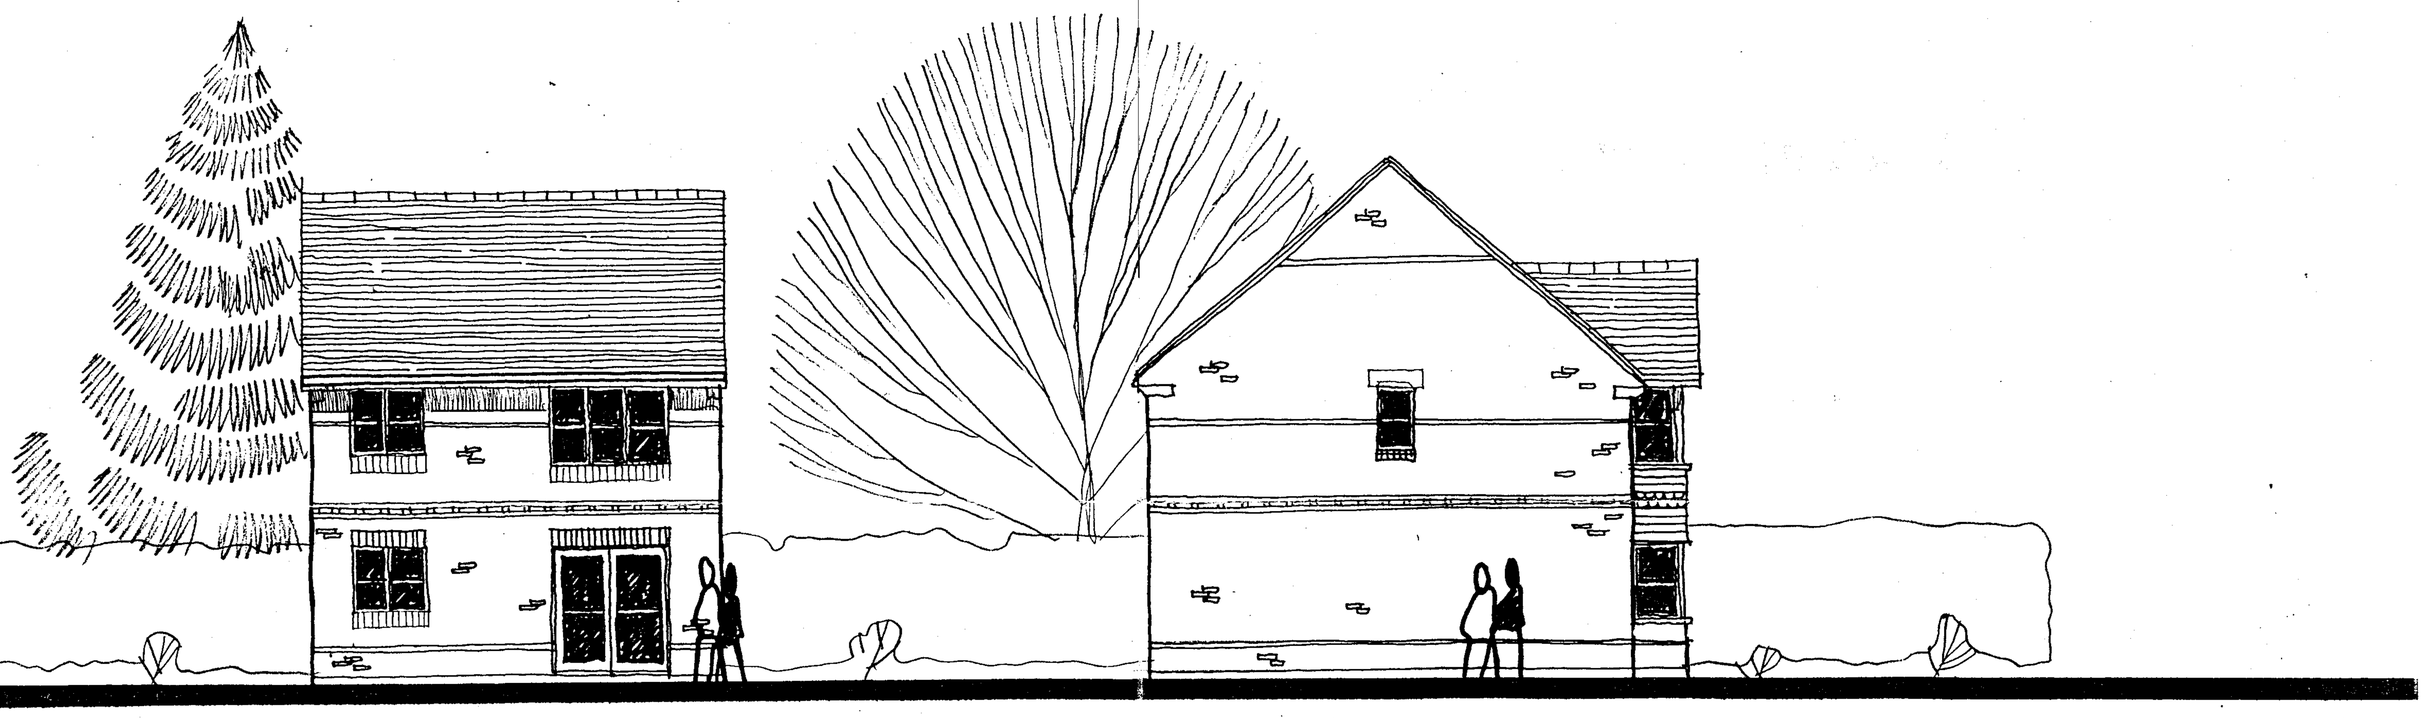

REAR ELEVATION

SIDE ELEVATION

06.MAR2001 - 3458

B	DITTO	03/01
A	PLOTS RENUMBERED	02/01

Ground Floor Plan

First Floor Plan

Project

Land r/o Watmore Lane
Winnersh

Client

Linden Homes Plc

Drawing

Durham – Plots 17 & 18
Plans & Elevations

Scale 1.100 **Date** Aug 2000

The Edwards Irish Partnership
Architects & Surveyors
Ground Floor Offices, 19 Milton Road, Wokingham, Berks. RG40 1DE
Tel: 0118-989-4403 Fax: 0118-989-4383
E-mail the.eip@virgin.net

Job 1363 Dwg. 21B