


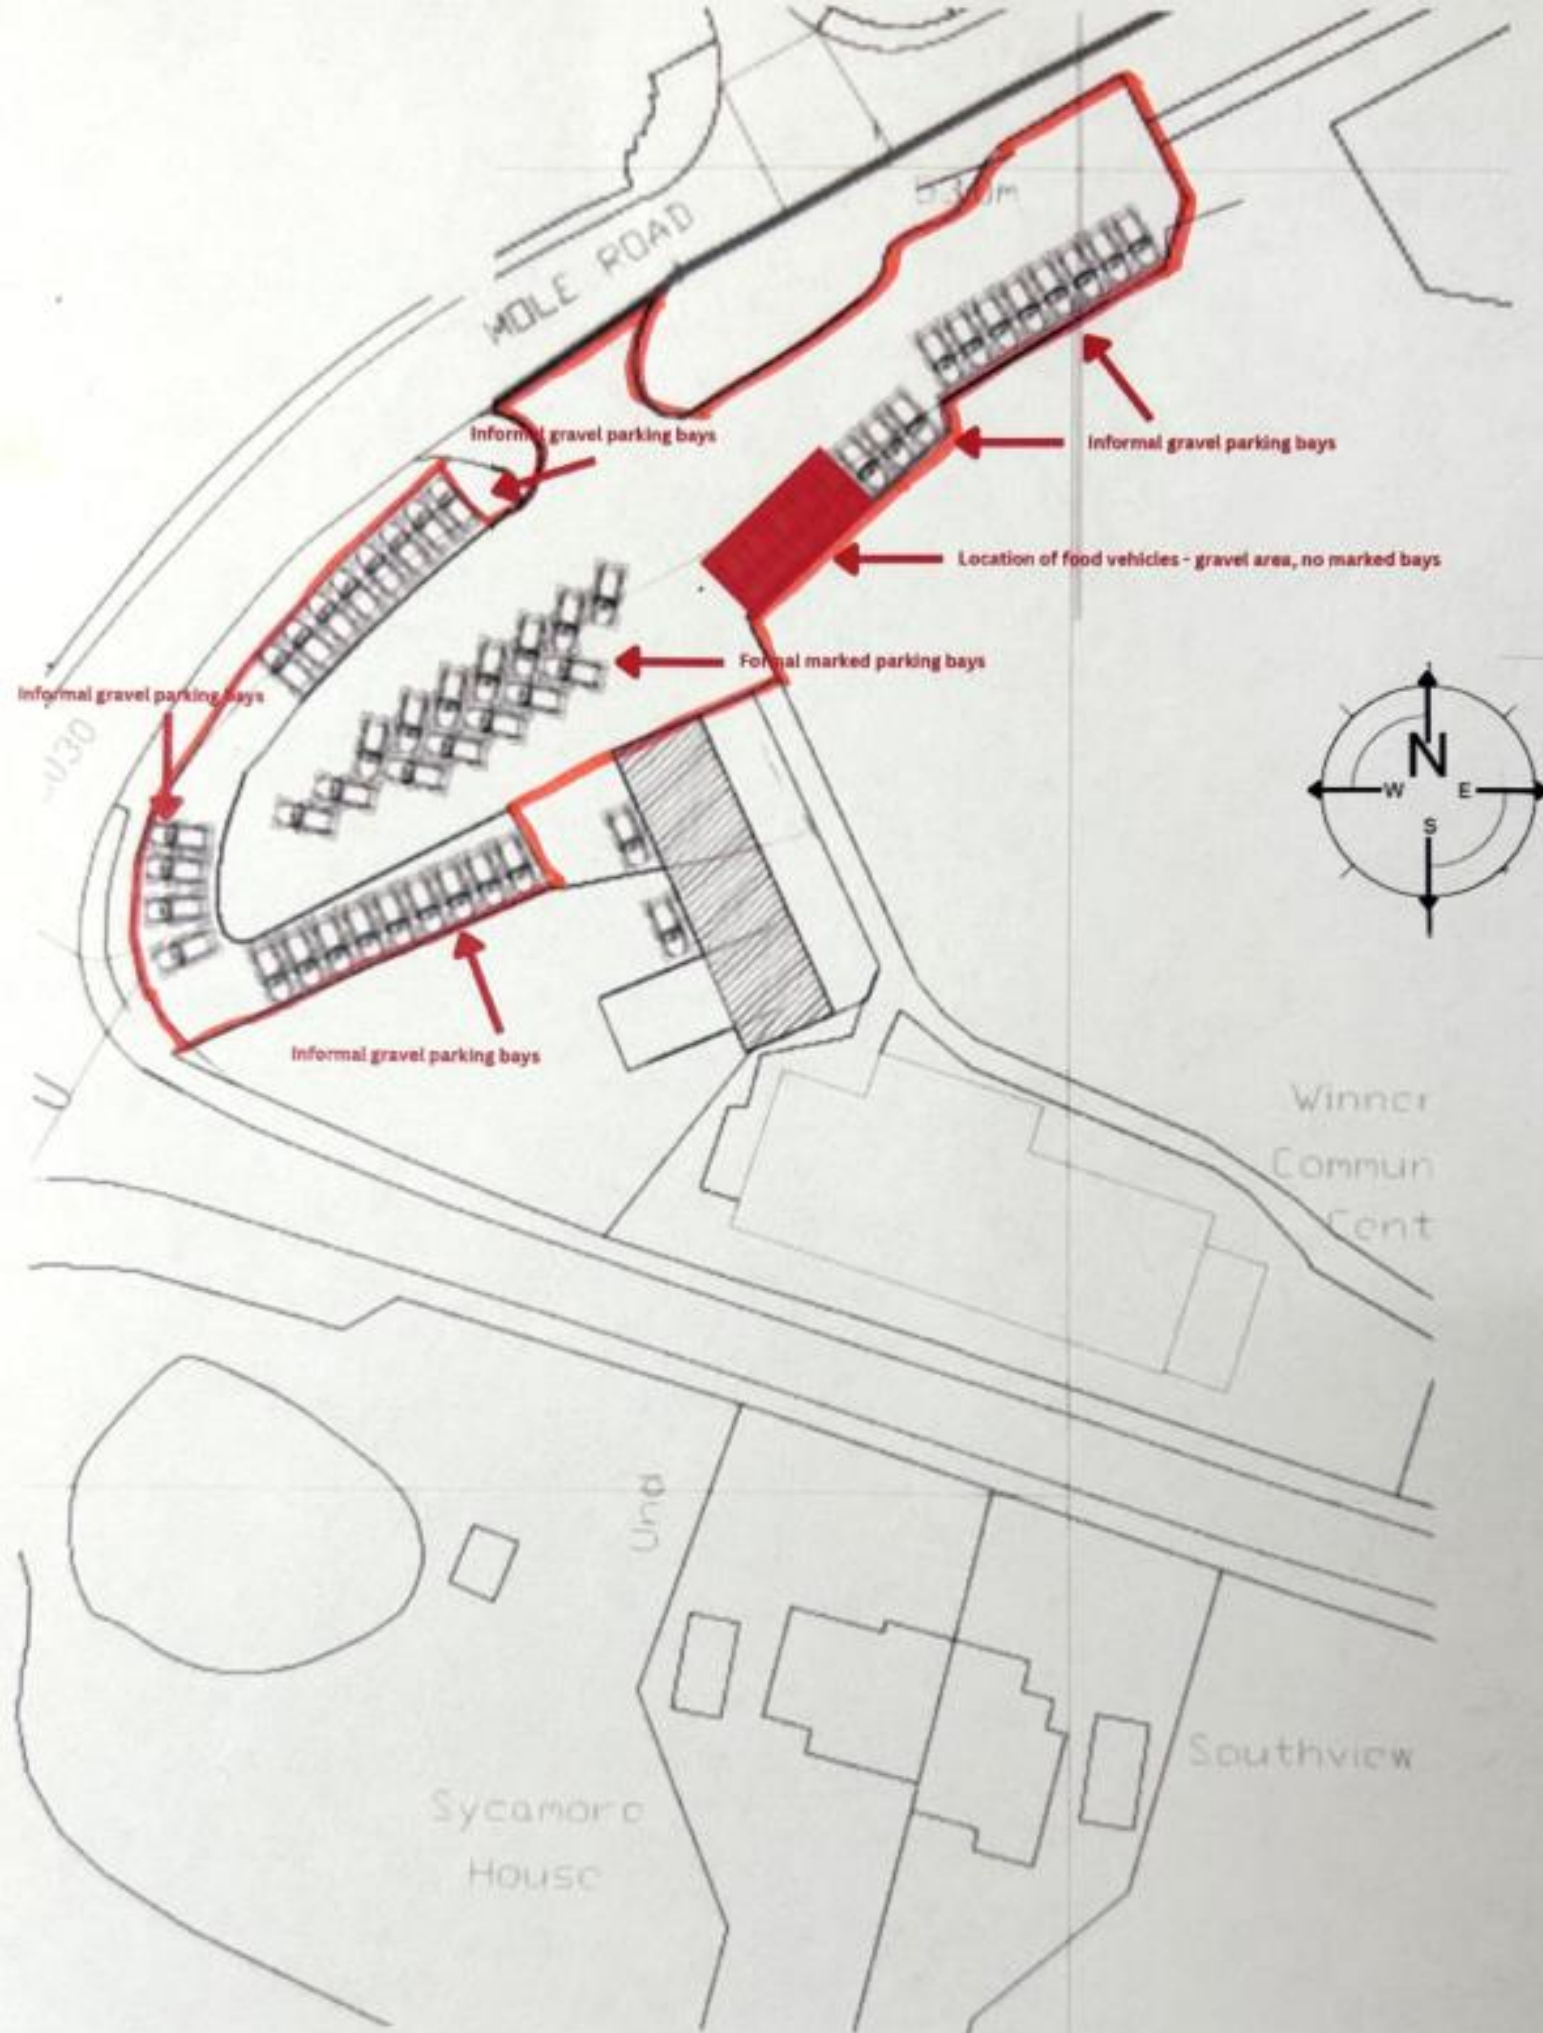

Site Plan (1:500)