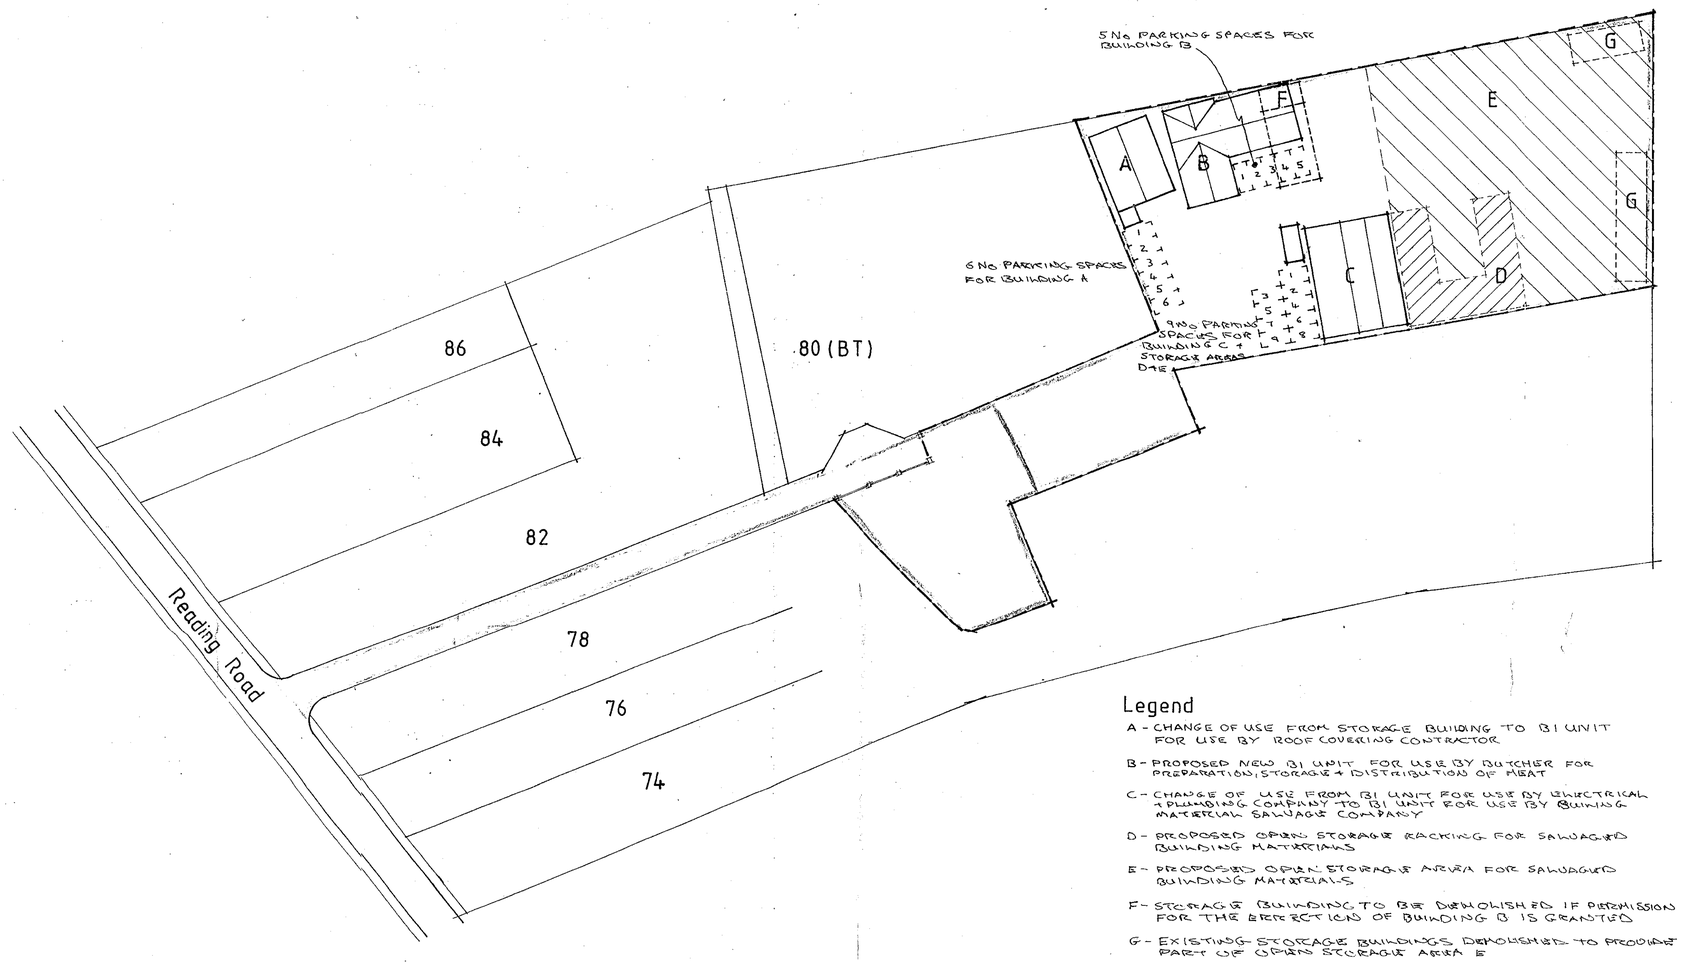

Legend

A - CHANGE OF USE FROM STORAGE BUILDING TO B1 UNIT FOR USE BY ROOF COVERING CONTRACTOR

B - PROPOSED NEW B1 UNIT FOR USE BY BUTCHER FOR PREPARATION, STORAGE + DISTRIBUTION OF MEAT

C - CHANGE OF USE FROM B1 UNIT FOR USE BY ELECTRICAL + PLUMBING COMPANY TO B1 UNIT FOR USE BY BUILDING MATERIAL SALVAGE COMPANY

D - PROPOSED OPEN STORAGE RACKING FOR SALVAGED BUILDING MATERIALS

E - PROPOSED OPEN STORAGE AREA FOR SALVAGED BUILDING MATERIALS

F - STORAGE BUILDING TO BE DEMOLISHED IF PERMISSION FOR THE ERECTION OF BUILDING B IS GRANTED

G - EXISTING STORAGE BUILDINGS DEMOLISHED TO PROVIDE PART OF OPEN STORAGE AREA E

[redacted]

NOTES

No.	DESCRIPTION

REVISIONS

No.	DESCRIPTION	DATE	BY
A	DETAILED PROPOSALS FOR SITE ADDED	19/5/99	SJS

SITE

Land to rear of
78-82 Reading Road,
Finchampstead,
Berks.

[redacted]

DRAWING

12.FEB.2001* 3362

Site Plan

SCALE 1-500	DRAWN BY SJS
DATE Dec 98	CHECKED BY

JOB No.		DRG No.	REV
98/09		100	A