

SOUTH ELEVATION

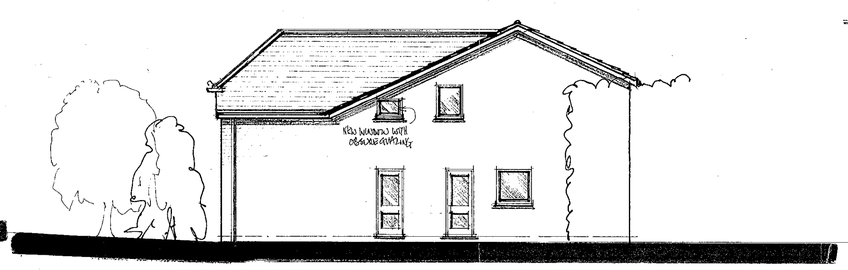

EAST ELEVATION

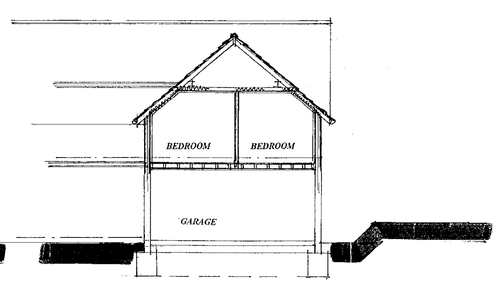

SECTION

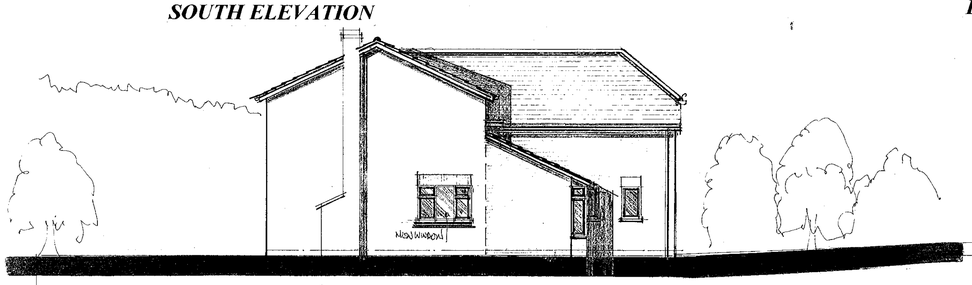

WEST ELEVATION

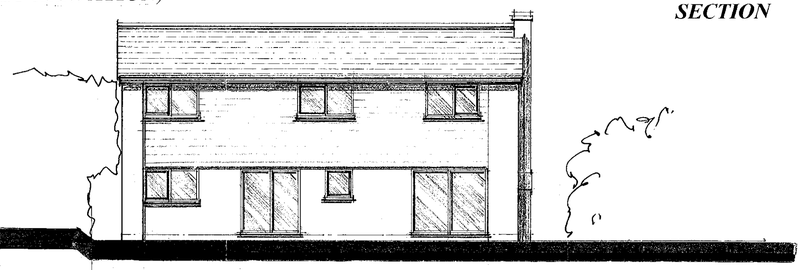

NORTH ELEVATION (NO CHANGE)

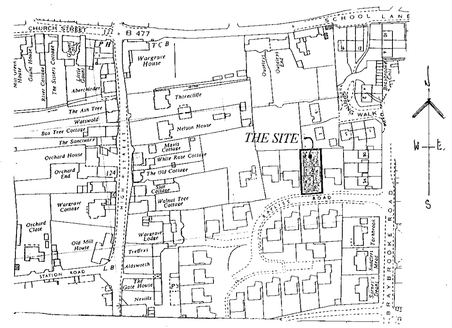
THE SITE
SCHOOL LANE
CHURCH ROAD
WALK
Wargrave House
Thorncliffe
The Ash Tree
Waterside
Box Tree Cottage
Dutton House
The Sanctuary
Orchard House
Orchard End
The Old Cottage
Wisteria Cottage
Orchard Croft
Old Mill House
Trefriw
Aldsworth
The Spar House
Nevills
Yew Tree Cottage
Yew Tree Bungalow
Tanglewood
Tanglewood Cottage
Rose Cottage
Rose Cottage
Wargrave Manor Court Hotel
Bus Shelter
Post Office
Church House
Almondsbury
Ivy Cottage
Ivy Cottage
Ivy Cottage

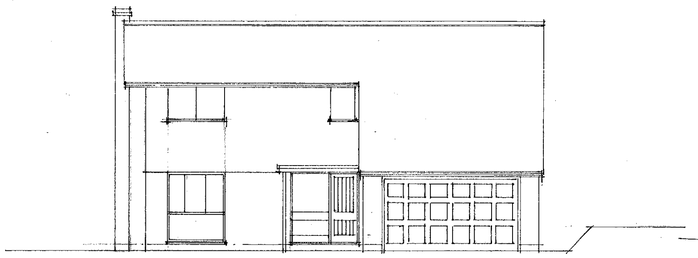

SOUTH ELEVATION

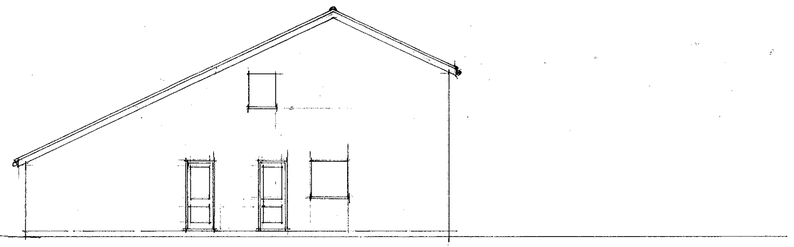

EAST ELEVATION

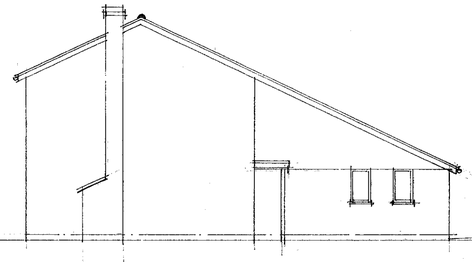

WEST ELEVATION

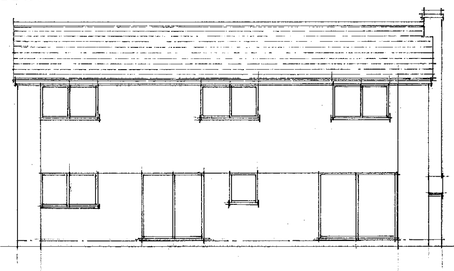

NORTH ELEVATION

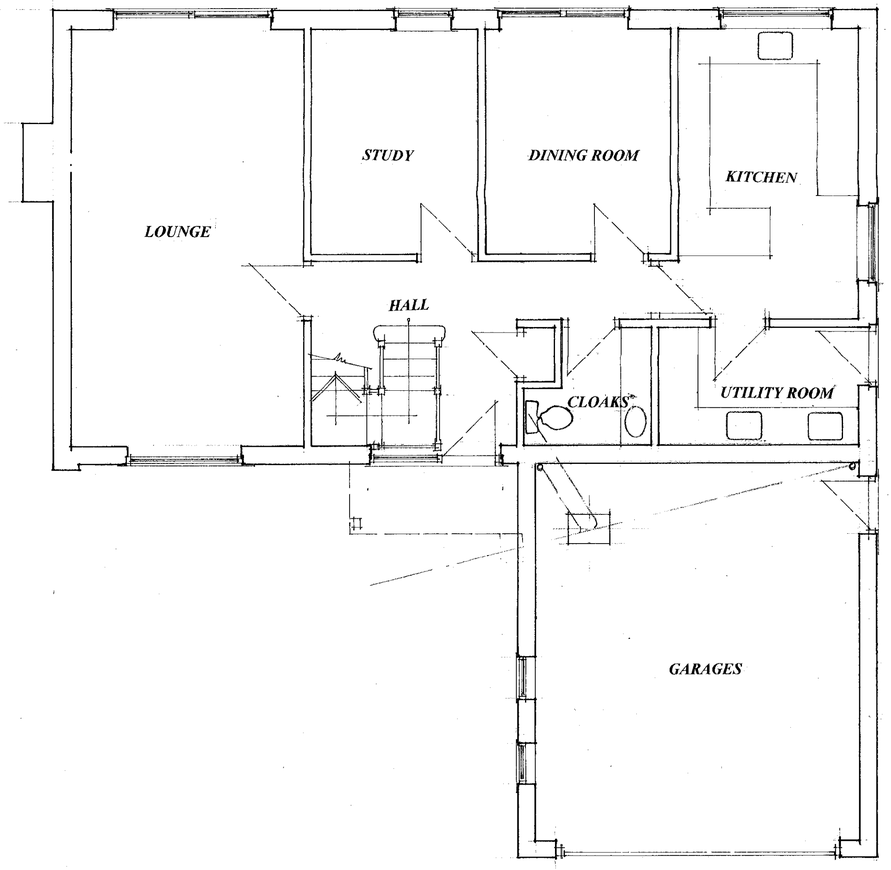

GROUND FLOOR PLAN

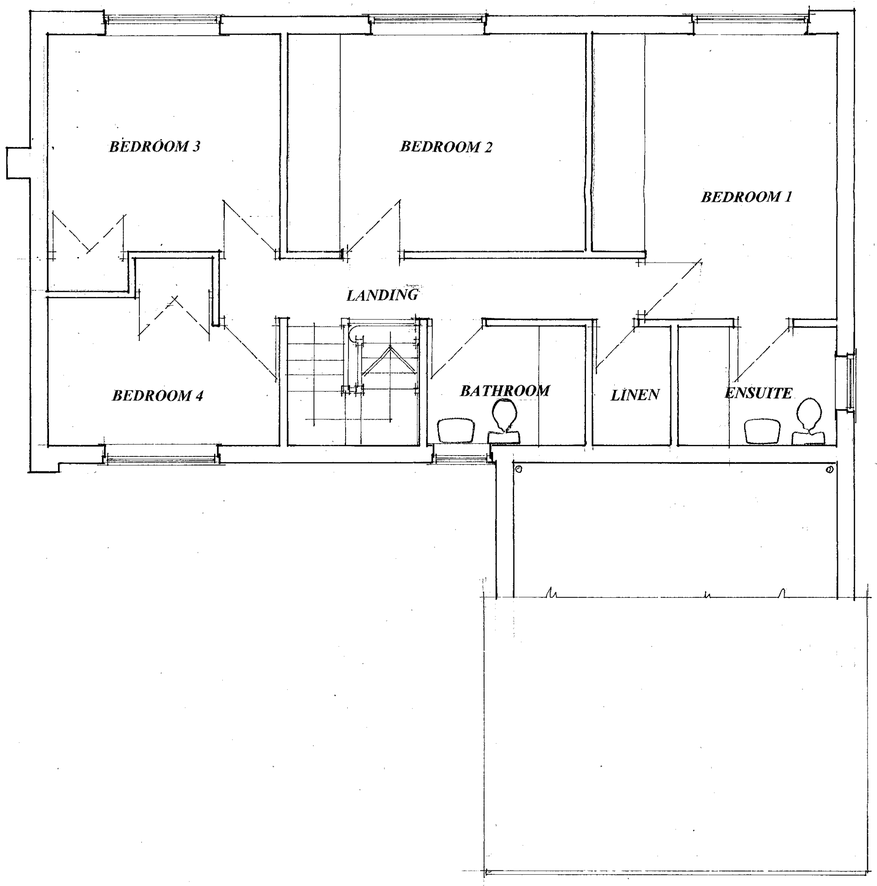

FIRST FLOOR PLAN

LOCATION PLAN

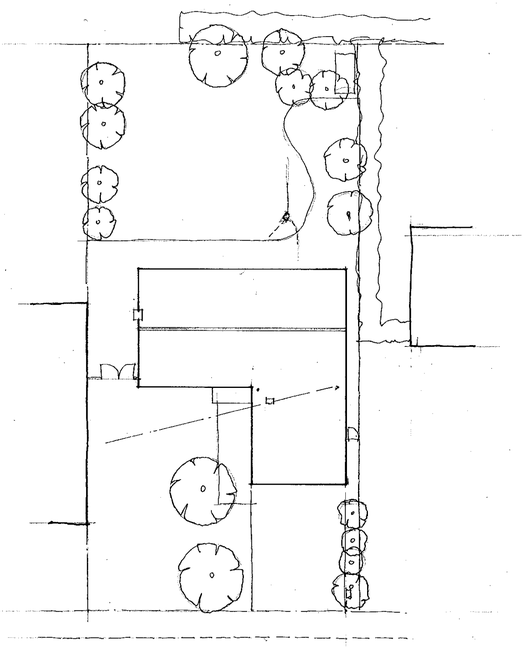

SITE PLAN scale 1:200.

26.JAN.2001* 3241

Proposal
PROPOSED EXTENSIONS.

Drawing
PLANS AS EXISTING

Site
22 BAYLISS ROAD WARGRAVE BERKSHIRE

Date January 01 Scale 1:50 &1:100 Drawing No D 576-01

COLIN DAWSON & ASSOCIATES
Architectural Design & Building Surveying.
MALVERN HOUSE
1 MALVERN WAY
TWYFORD
READING BERKSHIRE RG10 9PY
Tel: (0118) 9343322 Fax: (0118) 9343322