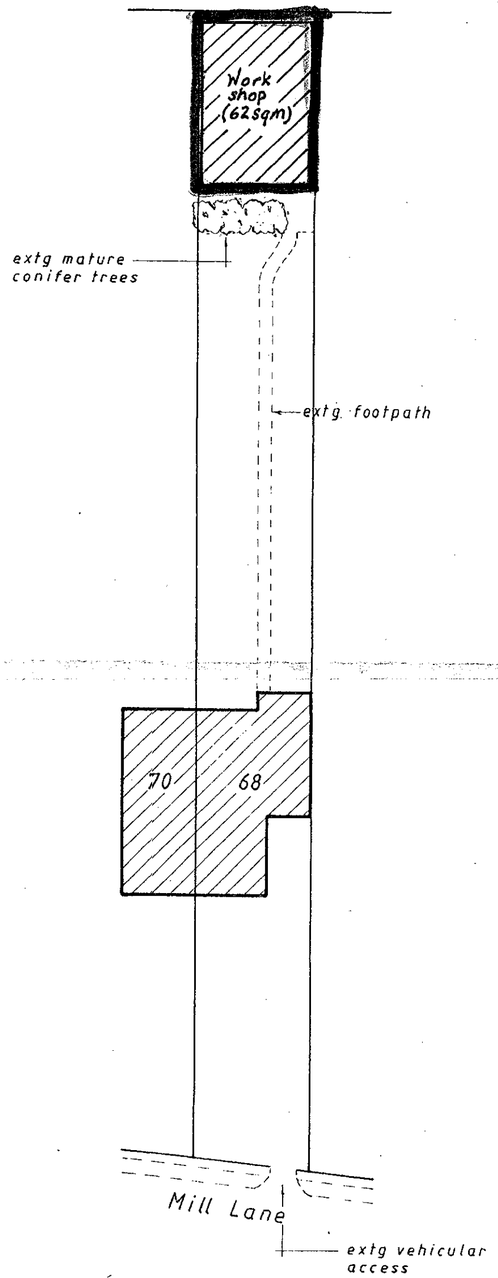

Block plan
(1:500)

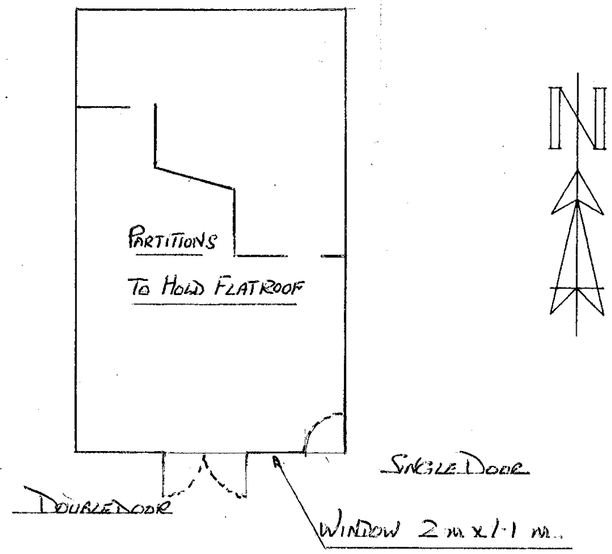

FLOOR PLAN
(1·100)

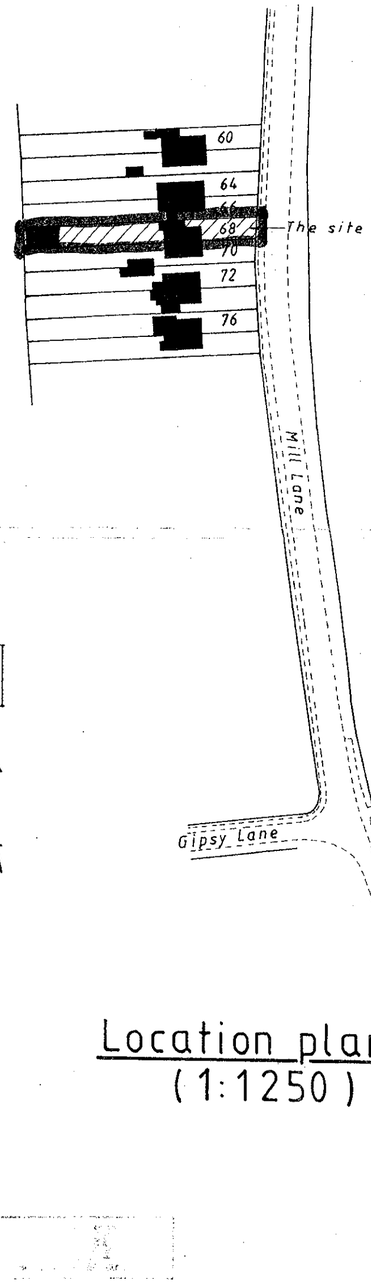

Location plan
(1:1250)

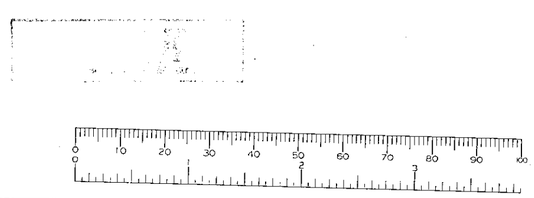

31 JAN 2001 * 32/1

READING REPRO PDS 881745

NOTES:

All dimensions must be checked on site and not scaled from this drawing.

A		
	Date	Revisions

IMPULSE DESIGN
ARCHITECTURAL DESIGN CONSULTANTS
6, SCAFELL CLOSE,
TILEHURST,
READING,
BERKSHIRE.
RG3 6QX
Tel: (07356) 77847

Client
C.P Lovelock

Job Title
Change of use from domestic garden buildings to light industrial workshop at:
68, Mill Lane,
Earley,
Reading, Berks.

Drawing Title
Location and Block plans

Scale 1:500 and 1:1250 1:100

Date Nov 1997 **Drawn by** P.R.O.F

FLOOR PLAN ADDED JAN 01. **A2**

Drg. No. 1112 **Rev**