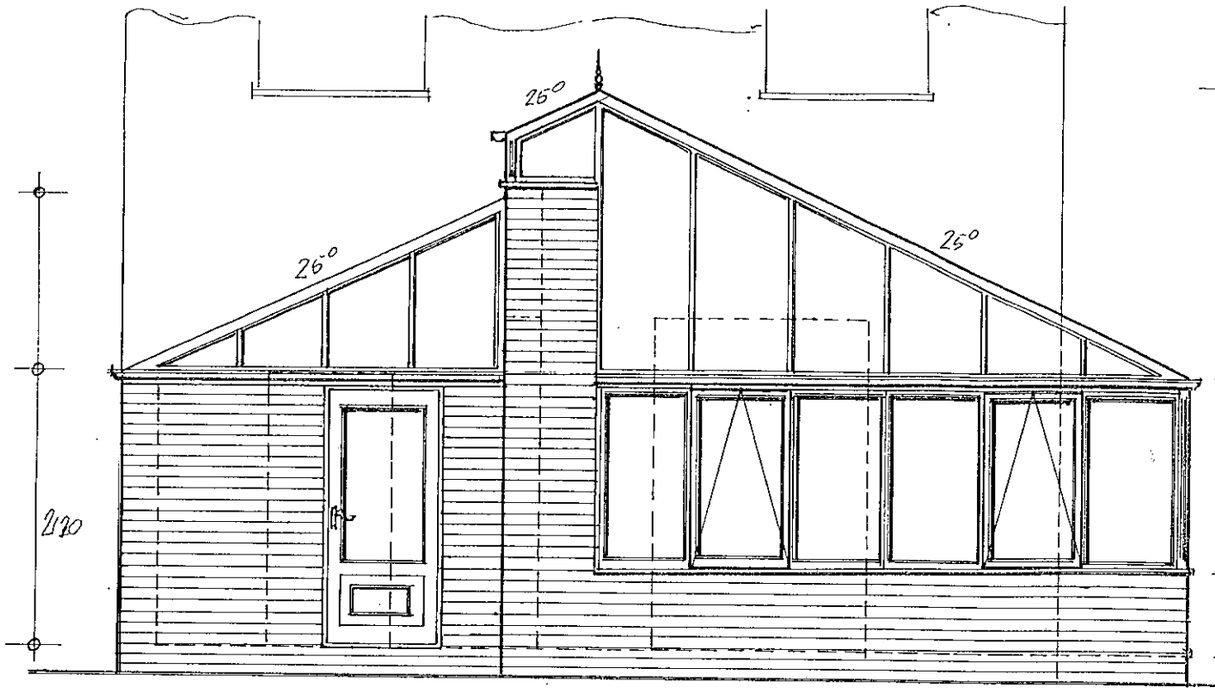

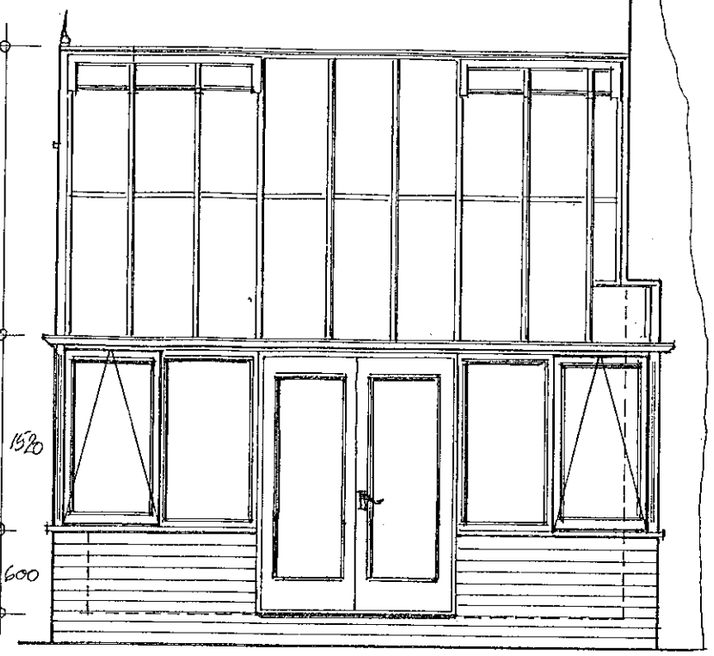

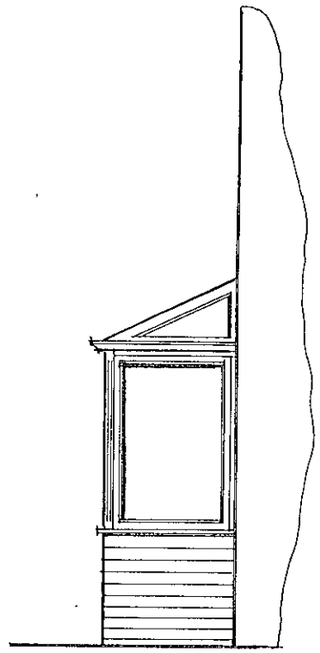

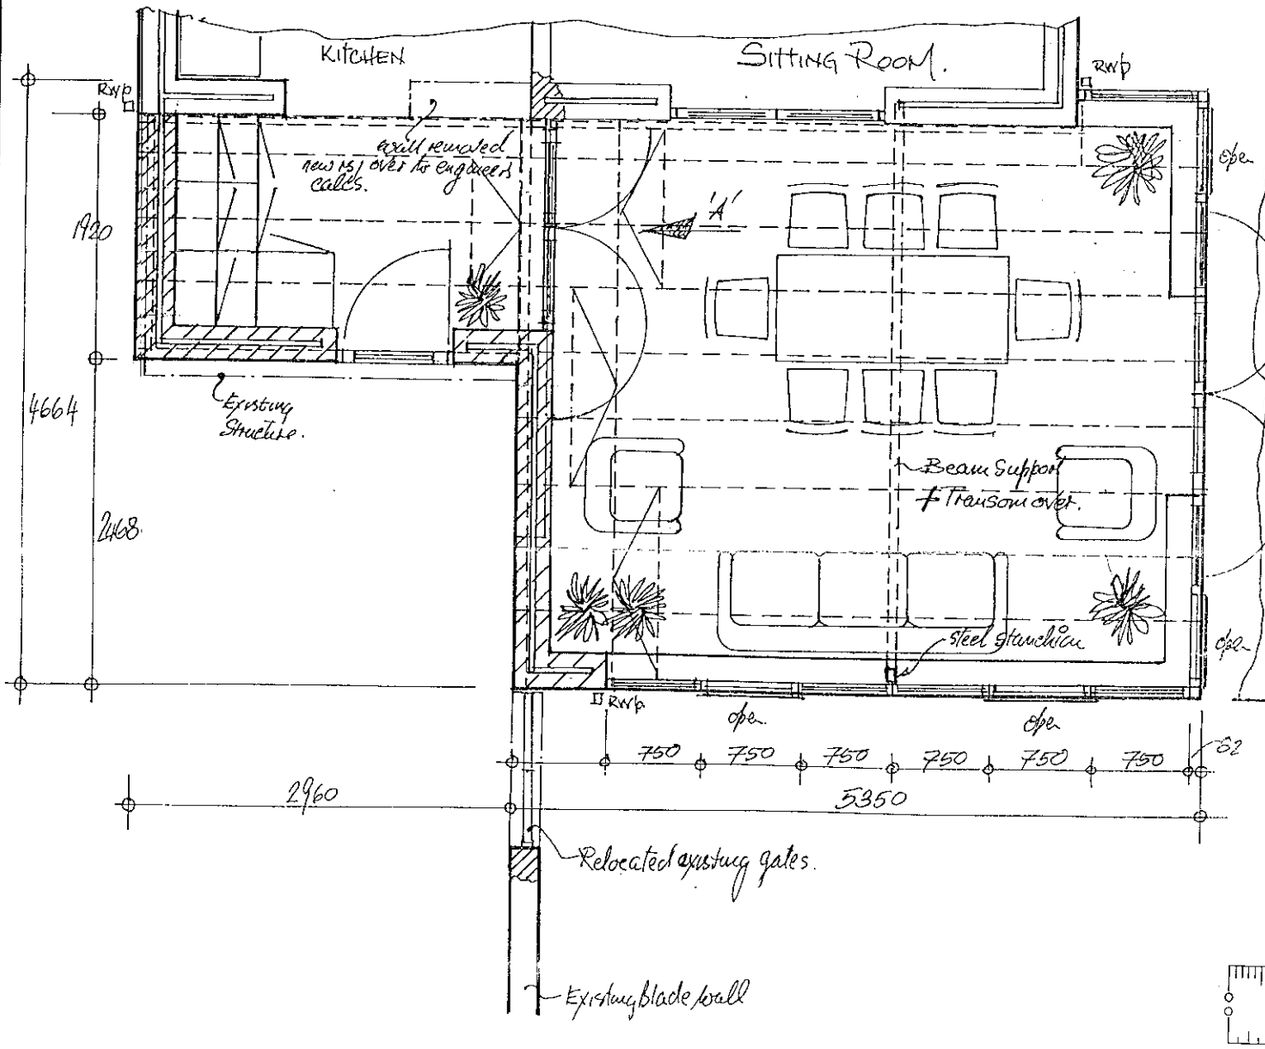

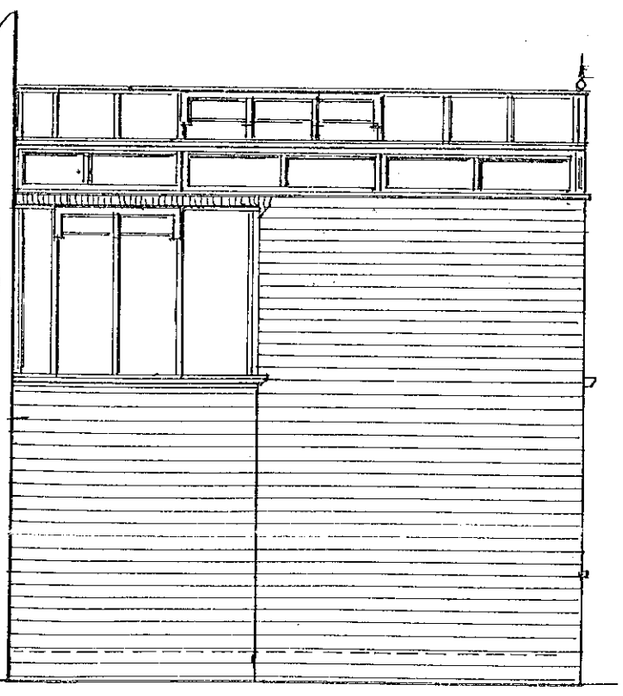

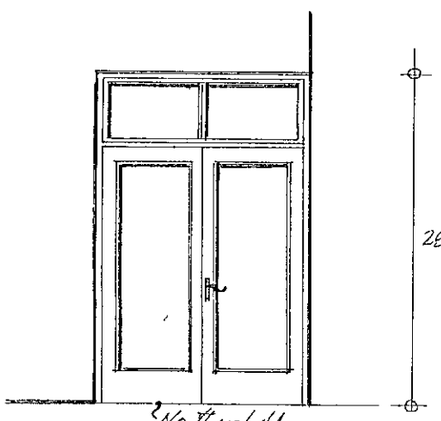

VIEW ON 'A'

REV No	DETAILS	DATE

Durabuild Limited
Wheler Road Coventry CV3 4LB Tel 024 7663 9696 Fax 024 7663 9197

This drawing is COPYRIGHT and the sole property of DURABUILD LTD. It must not be copied (in whole or part), or otherwise disclosed, submitted, tendered or used for construction without written consent. Any copies of this drawing made by any method must also include a copy of this legend

DURABUILD LIMITED

DRAWING NO		
D - 7647-1		
REVISION	JOB No	SCALE 1:50

TITLE: Proposed Conservation, for Mr & Mrs Evans of 8, Pages Croft, Wokingham, Berkshire RG40 - 2HN

DRAWN BY	DATE	AUTHORISED BY
Paul J Bishop	15th Dec 2000	

APPR

0 10 20 30 40 50 60 70 80 90 100
0 2 3

D 28/12/01

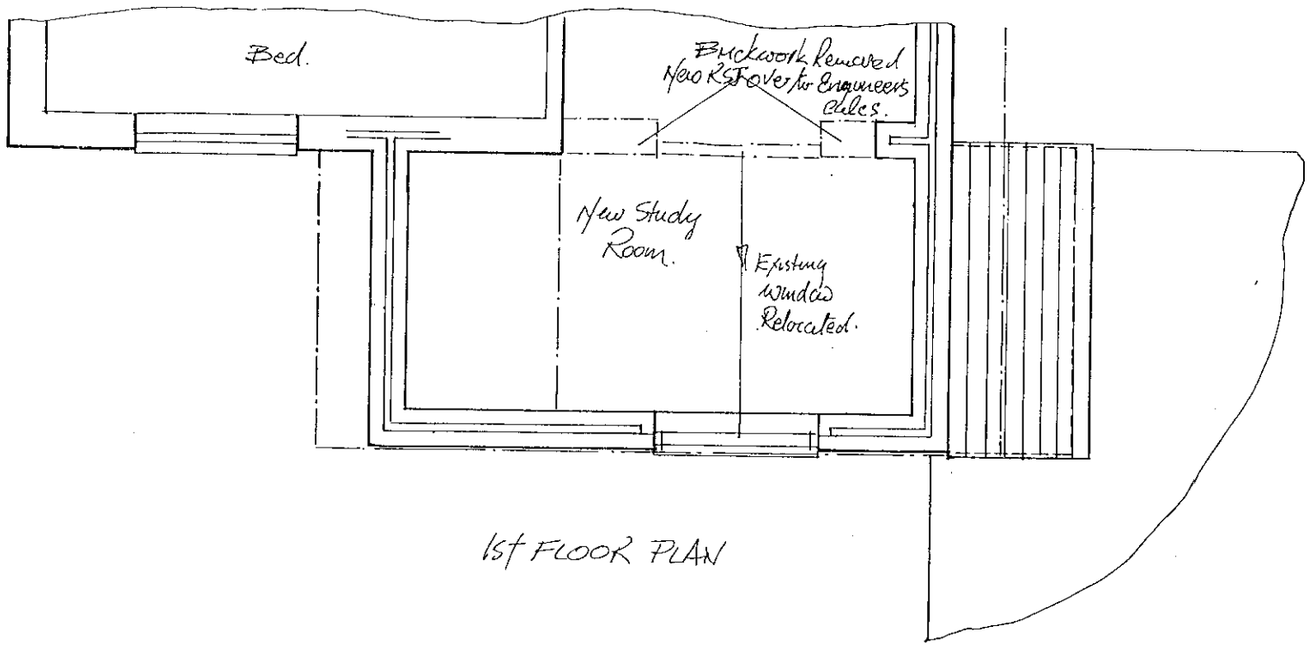

1st FLOOR PLAN

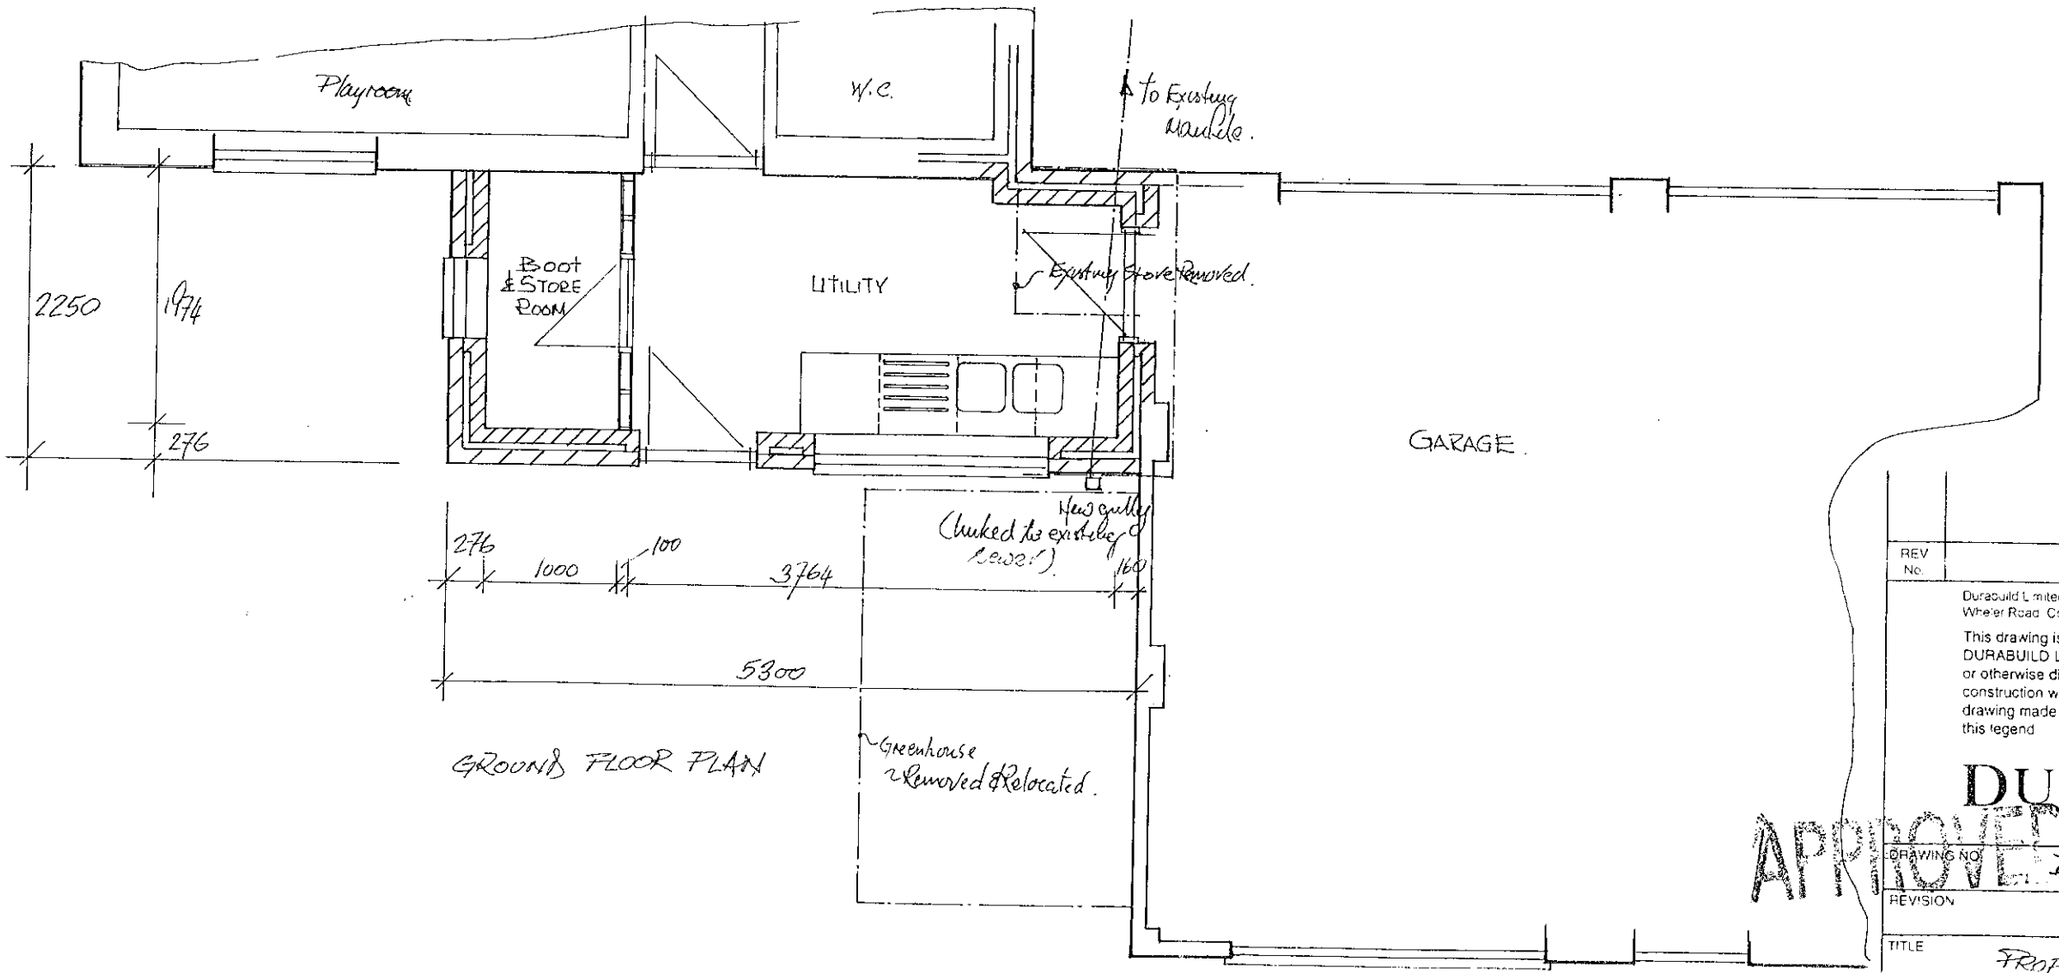

GROUND FLOOR PLAN



REV No.	DETAILS	DATE

Durabuild Limited
Wheler Road Coventry CV3 4LB Tel: 024 7663 9696 Fax 024 7663 9190

This drawing is COPYRIGHT and the sole property of DURABUILD LTD. It must not be copied (in whole or part), or otherwise disclosed, submitted, tendered or used for construction without written consent. Any copies of this drawing made by any method must also include a copy of this legend

DURABUILD LIMITED

APPROVED

DRAWING NO.	D-7647-2	
REVISION	JOB No	SCALE 1:50

TITLE
PROPOSED STUDY ROOM & UTILITY ROOM EXTENSION TO 8, PAGES CROFT WOKINGHAM

DRAWN BY	DATE	AUTHORISED BY
Paul J Bishop	6th March 2001	

28/6/01

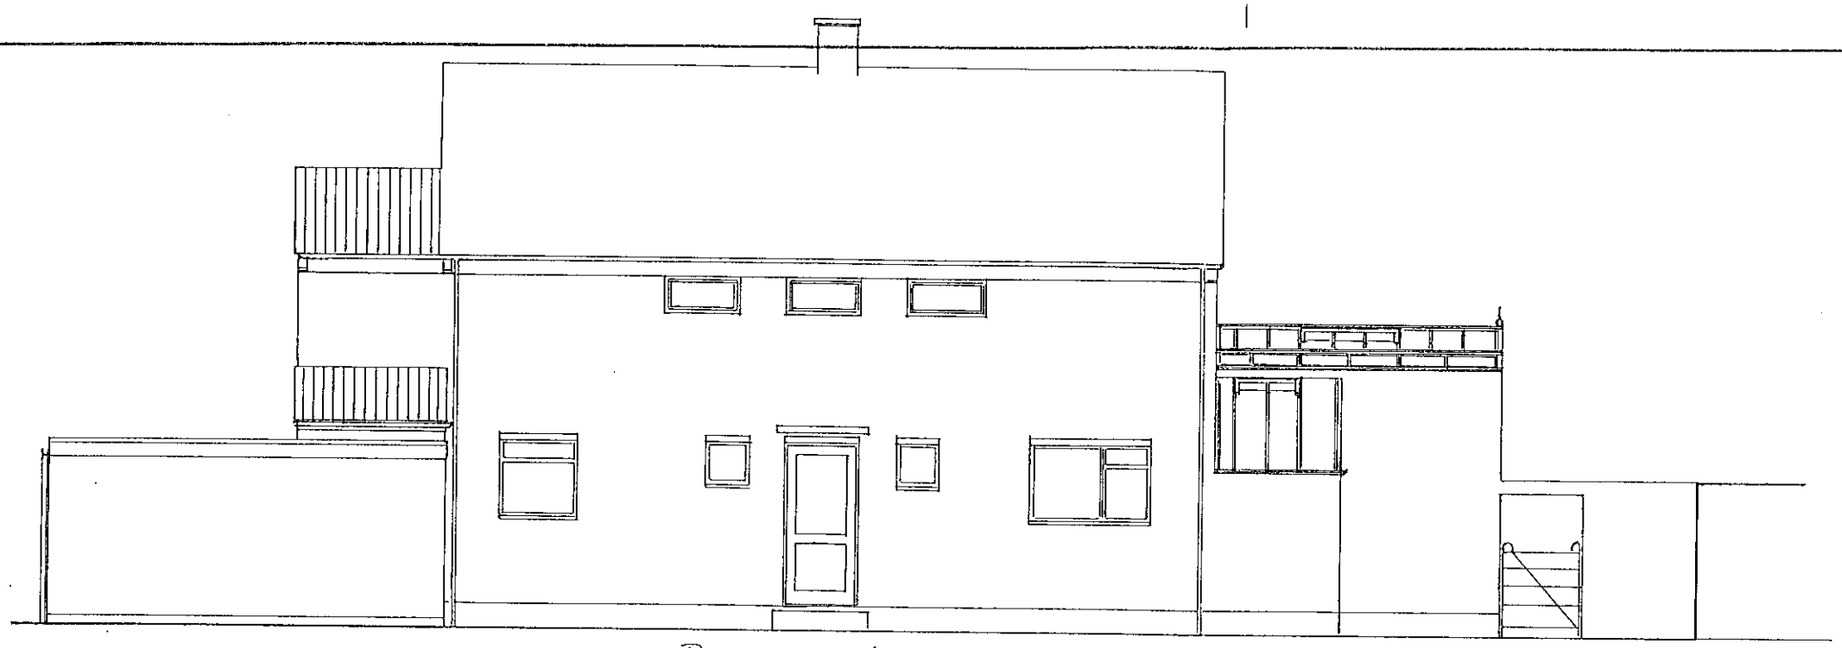

PROPOSED FRONT ELEVATION

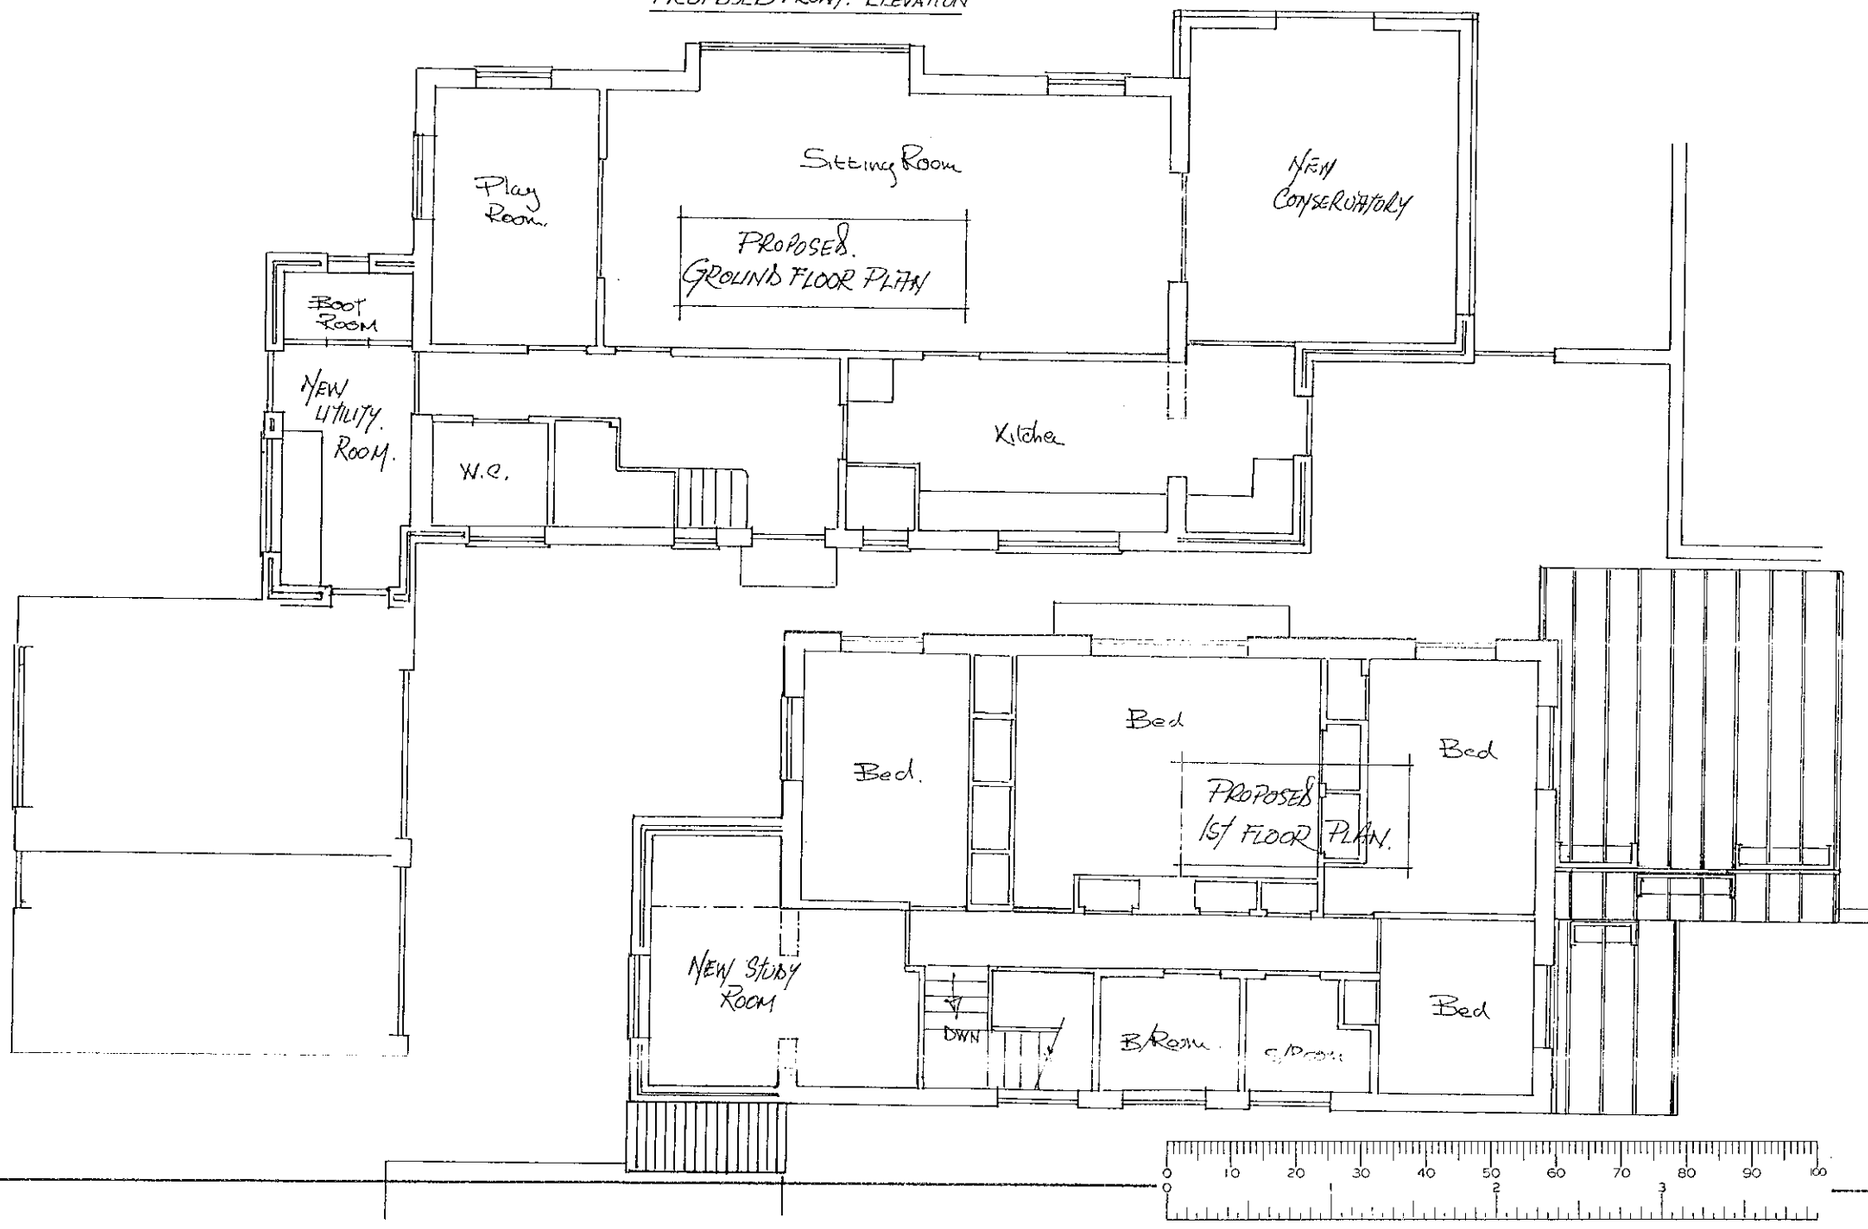

REV No	DETAILS	DATE

Durabuild Limited
Wheler Road Coventry CV3 4LB Tel. 024 7663 9696 Fax 024 7663 9190

This drawing is COPYRIGHT and the sole property of DURABUILD LTD. It must not be copied (in whole or part), or otherwise disclosed, submitted, tendered or used for construction without written consent. Any copies of this drawing made by any method must also include a copy of this legend

DURABUILD LIMITED

DRAWING NO		
D-7647-3		
REVISION	JOB No	SCALE
		1:100

TITLE

PROPOSED PLANS & ELEVATIONS
RE' 8, PAGES CROFT, WOKINGHAM

DRAWN BY	DATE	AUTHORISED BY
Paul J Bishop	6th March 2001	

D 28/6/01

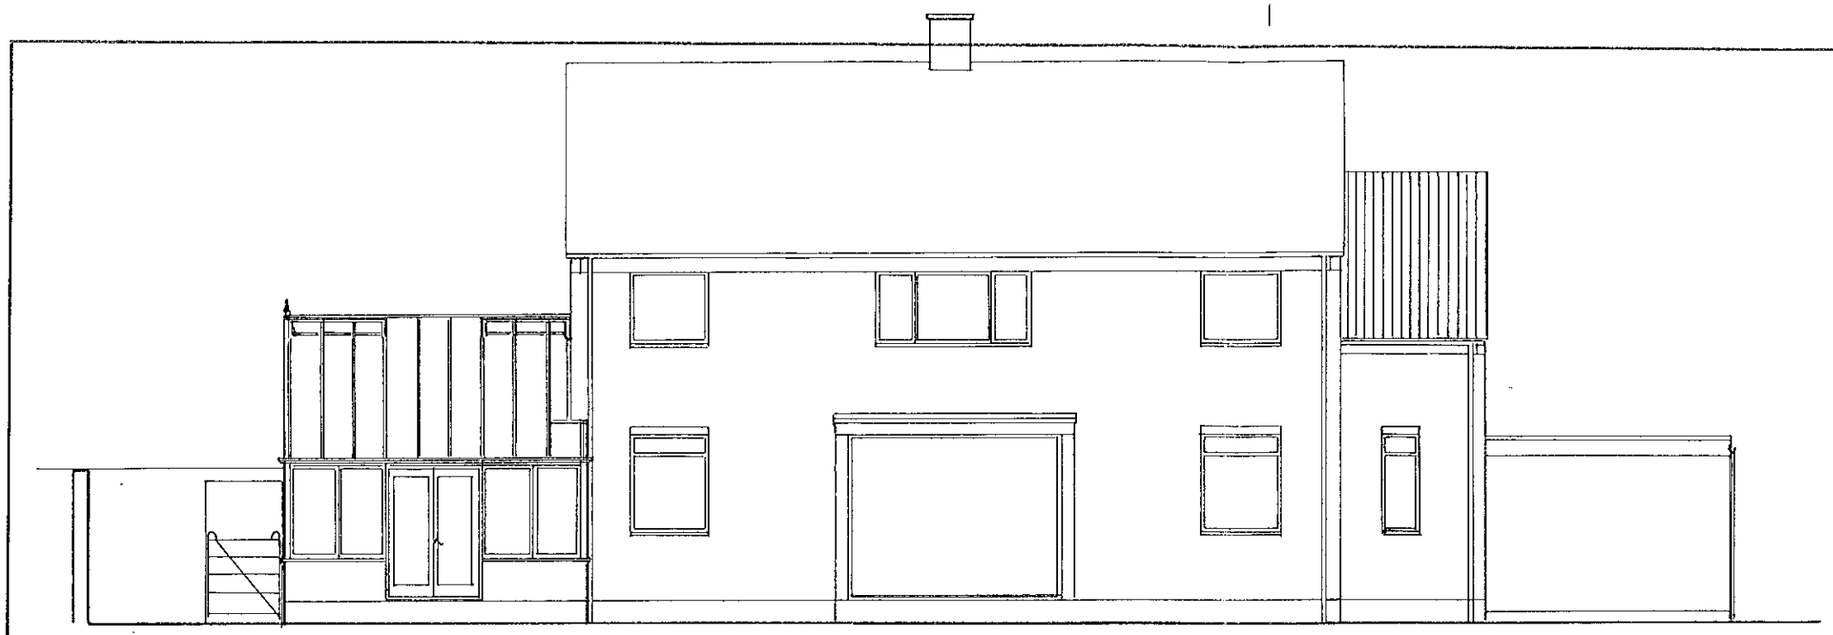

PROPOSED REAR ELEVATION



PROPOSED SIDE (GARDEN) ELEVATION



PROPOSED SIDE (DRIVE) ELEVATION

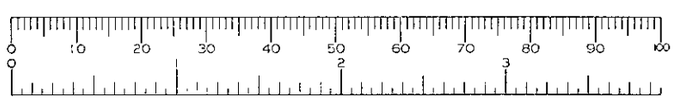

REV No	DETAILS	DATE

Durabuild Limited
Wheler Road Coventry CV3 4LB Tel 024 7663 9696 Fax 024 7663 9190

This drawing is COPYRIGHT and the sole property of DURABUILD LTD. It must not be copied (in whole or part), or otherwise disclosed, submitted, tendered or used for construction without written consent. Any copies of this drawing made by any method must also include a copy of this legend

DURABUILD LIMITED

APPROVED

DRAWING No	JOB No	SCALE
D-7647-4		1:100
REVISION		

TITLE
Proposed Elevations
Re' 8, Pages Croft, Wokingham.

DRAWN BY	DATE	AUTHORISED BY
Paul J Bishop	6th March 2001	

D 28/6/01

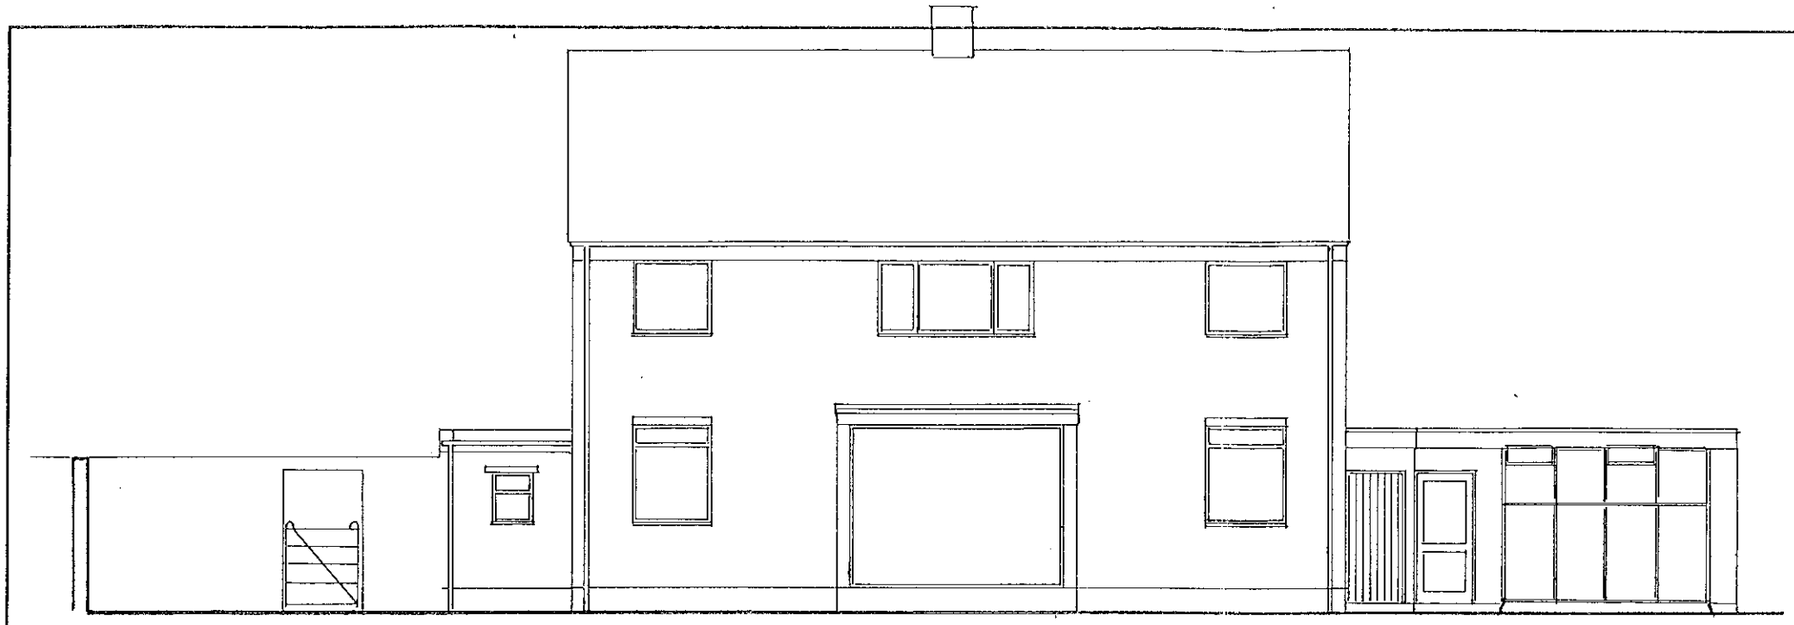

EXISTING REAR ELEVATION



EXISTING SIDE (DRIVE) ELEVATION



EXISTING SIDE (GARDEN) ELEVATION

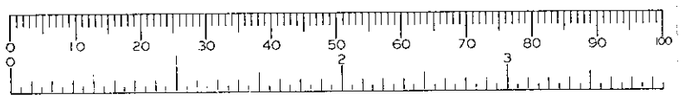

REV No	DETAILS	DATE

Durabuild Limited
Wheler Road Coventry CV3 4LB Tel. 024 7663 9696 Fax 024 7663 9190

This drawing is COPYRIGHT and the sole property of DURABUILD LTD. It must not be copied (in whole or part), or otherwise disclosed, submitted, tendered or used for construction without written consent. Any copies of this drawing made by any method must also include a copy of this legend

DURABUILD LIMITED

APPROVED

DRAWING NO	JOB No	SCALE
D-7647-5		1:100

REVISION	JOB No	SCALE

TITLE

EXISTING ELEVATIONS

RE: 5, HAGES CROFT, WOKINGHAM

DRAWN BY	DATE	AUTHORISED BY
Paul J Bisley	6th March 2001	

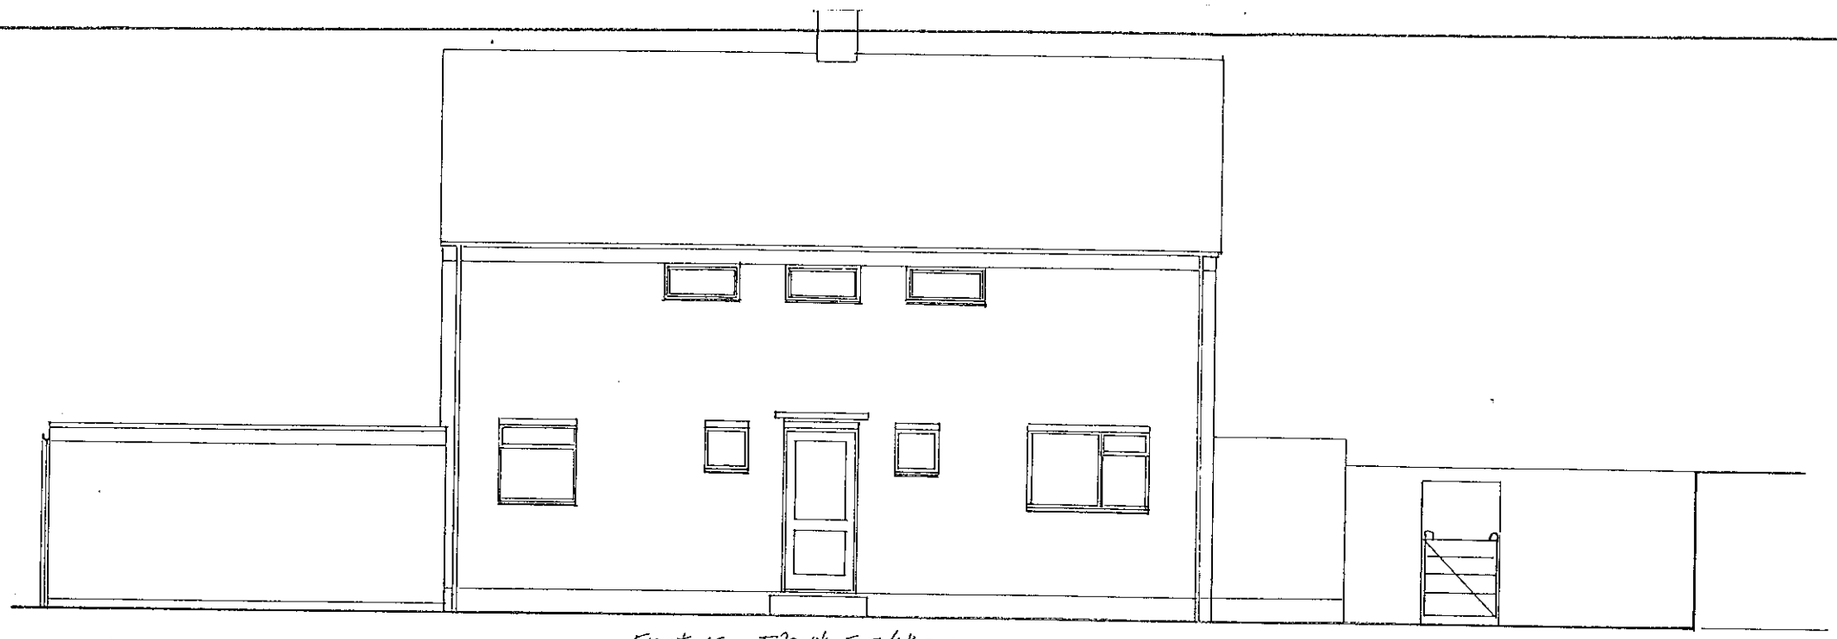

EXISTING FRONT ELEVATION

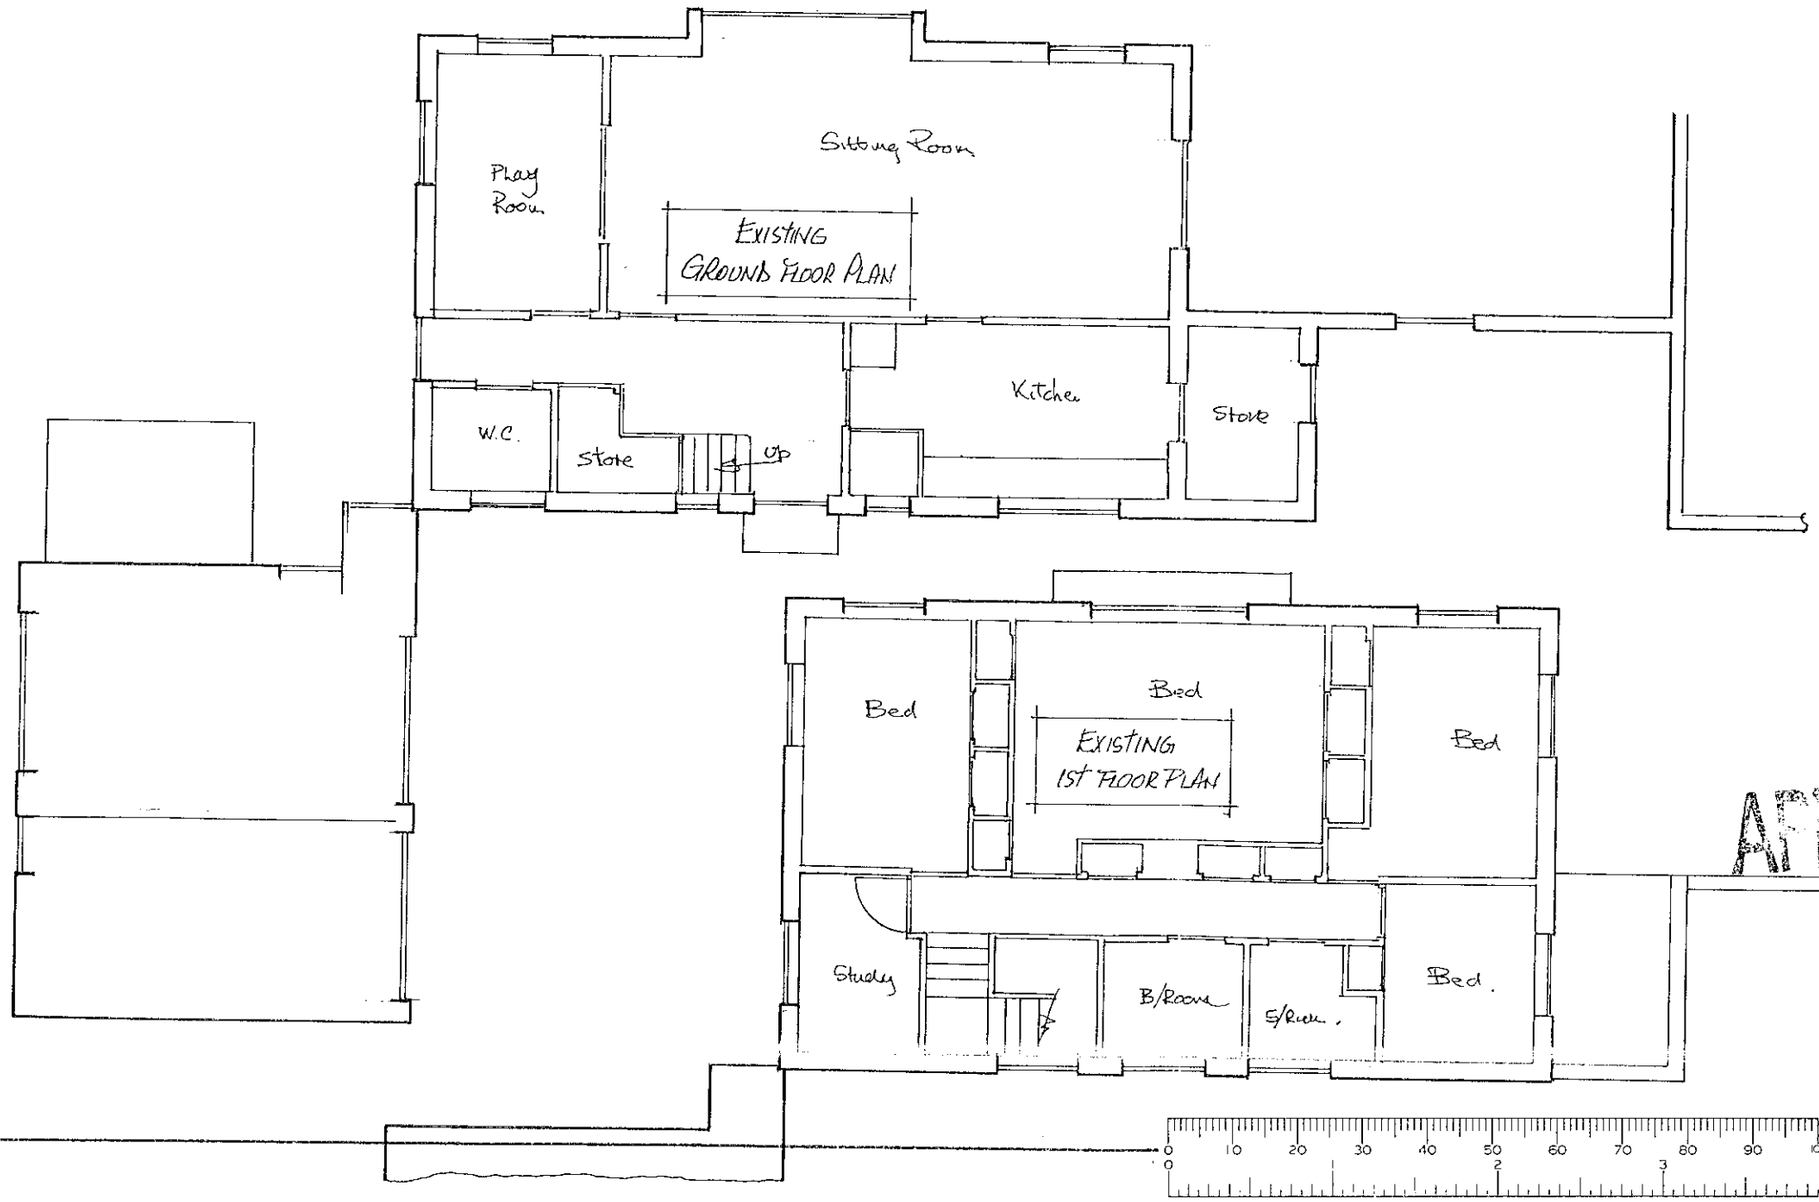

REV No.	DETAILS	DATE

Durabuild Limited
Wheler Road Coventry CV3 4LB Tel 024 7663 9696 Fax 024 7663 9190

This drawing is COPYRIGHT and the sole property of DURABUILD LTD. It must not be copied (in whole or part), or otherwise disclosed, submitted, tendered or used for construction without written consent. Any copies of this drawing made by any method must also include a copy of this legend.

APPROVED DURABUILD LIMITED

DRAWING NO D-7647-6		
REVISION	JOB No	SCALE 1:100

TITLE

EXISTING PLANS & ELEVATIONS

NO 6, TAGGS CROFT, WOKINGHAM.

DRAWN BY	DATE	AUTHORISED BY
Paul J Bishop	6th March 2001	