all dimensions to be verified before work is commenced

all work is to comply with statutory requirements

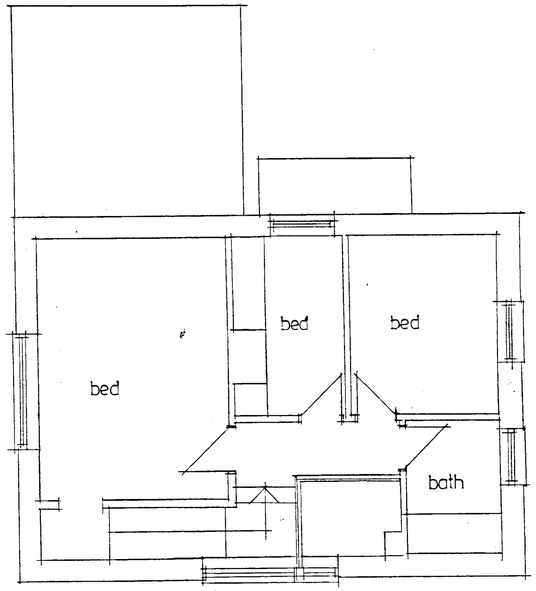

first floor

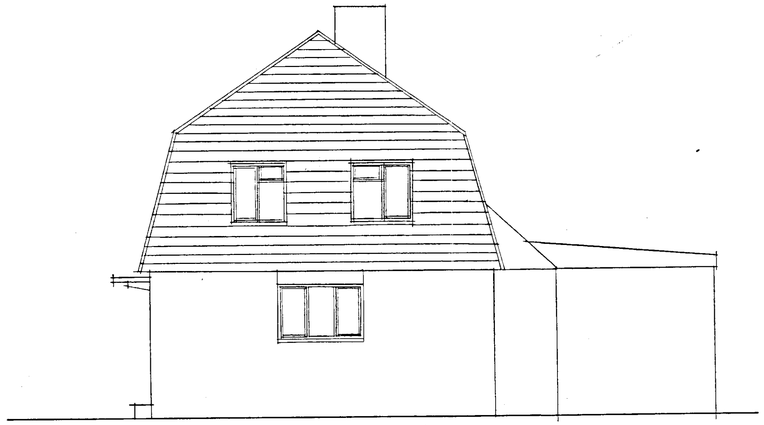

east

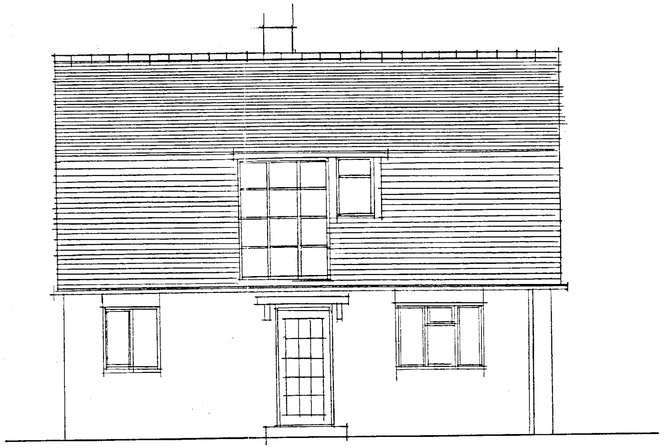

south

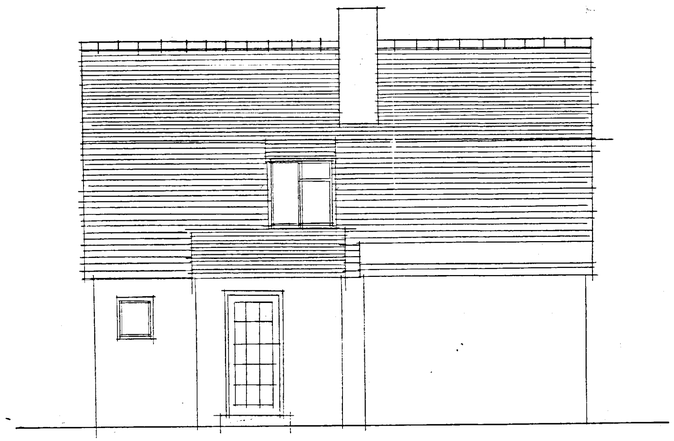

north

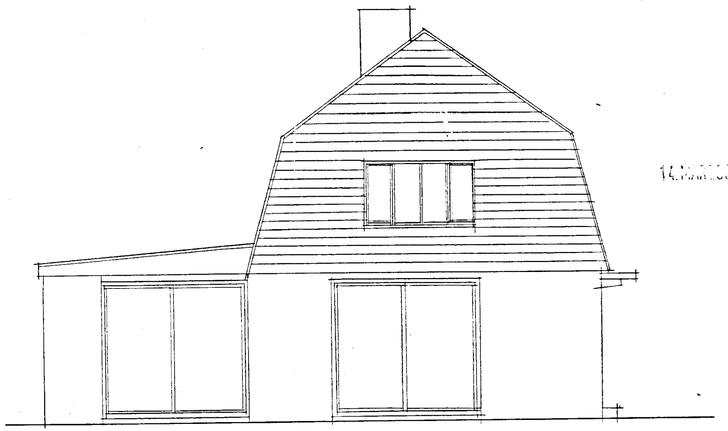

west

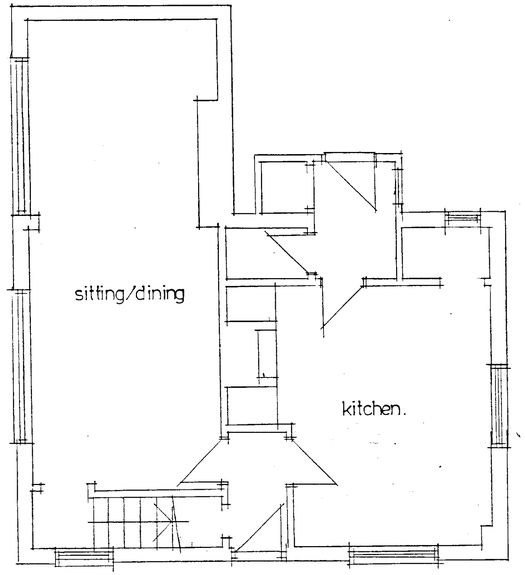

ground floor

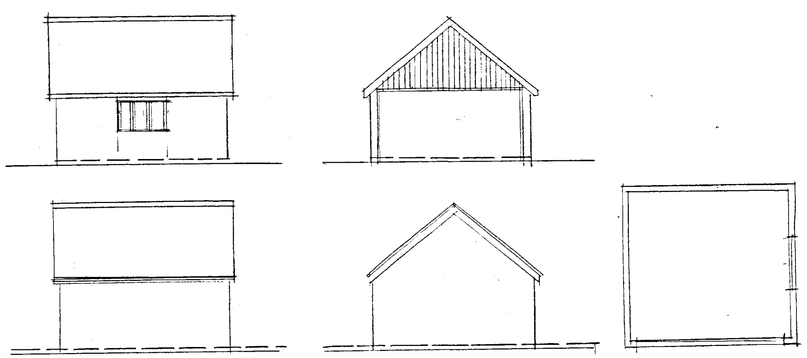

garage

WITHDRAWN

A	jan 01	exist garage added

project

SHERWINS
REMENHAM HILL
HENLEY ON THAMES

ALTERATIONS & EXTENSIONS

drawing title: EXISTING

date: JULY 2000

scale: 1:50

number: 00-17-01 A

for

MR. B. BURLETSON

Danks Reed Denby + Badnell
Chartered Architects
Kings Stables • 3-4 Osborne Mews
Windsor • Berkshire • SL4 3DE
tel 01753 859880 • fax 01753 857427

OCE UK LTD 392