



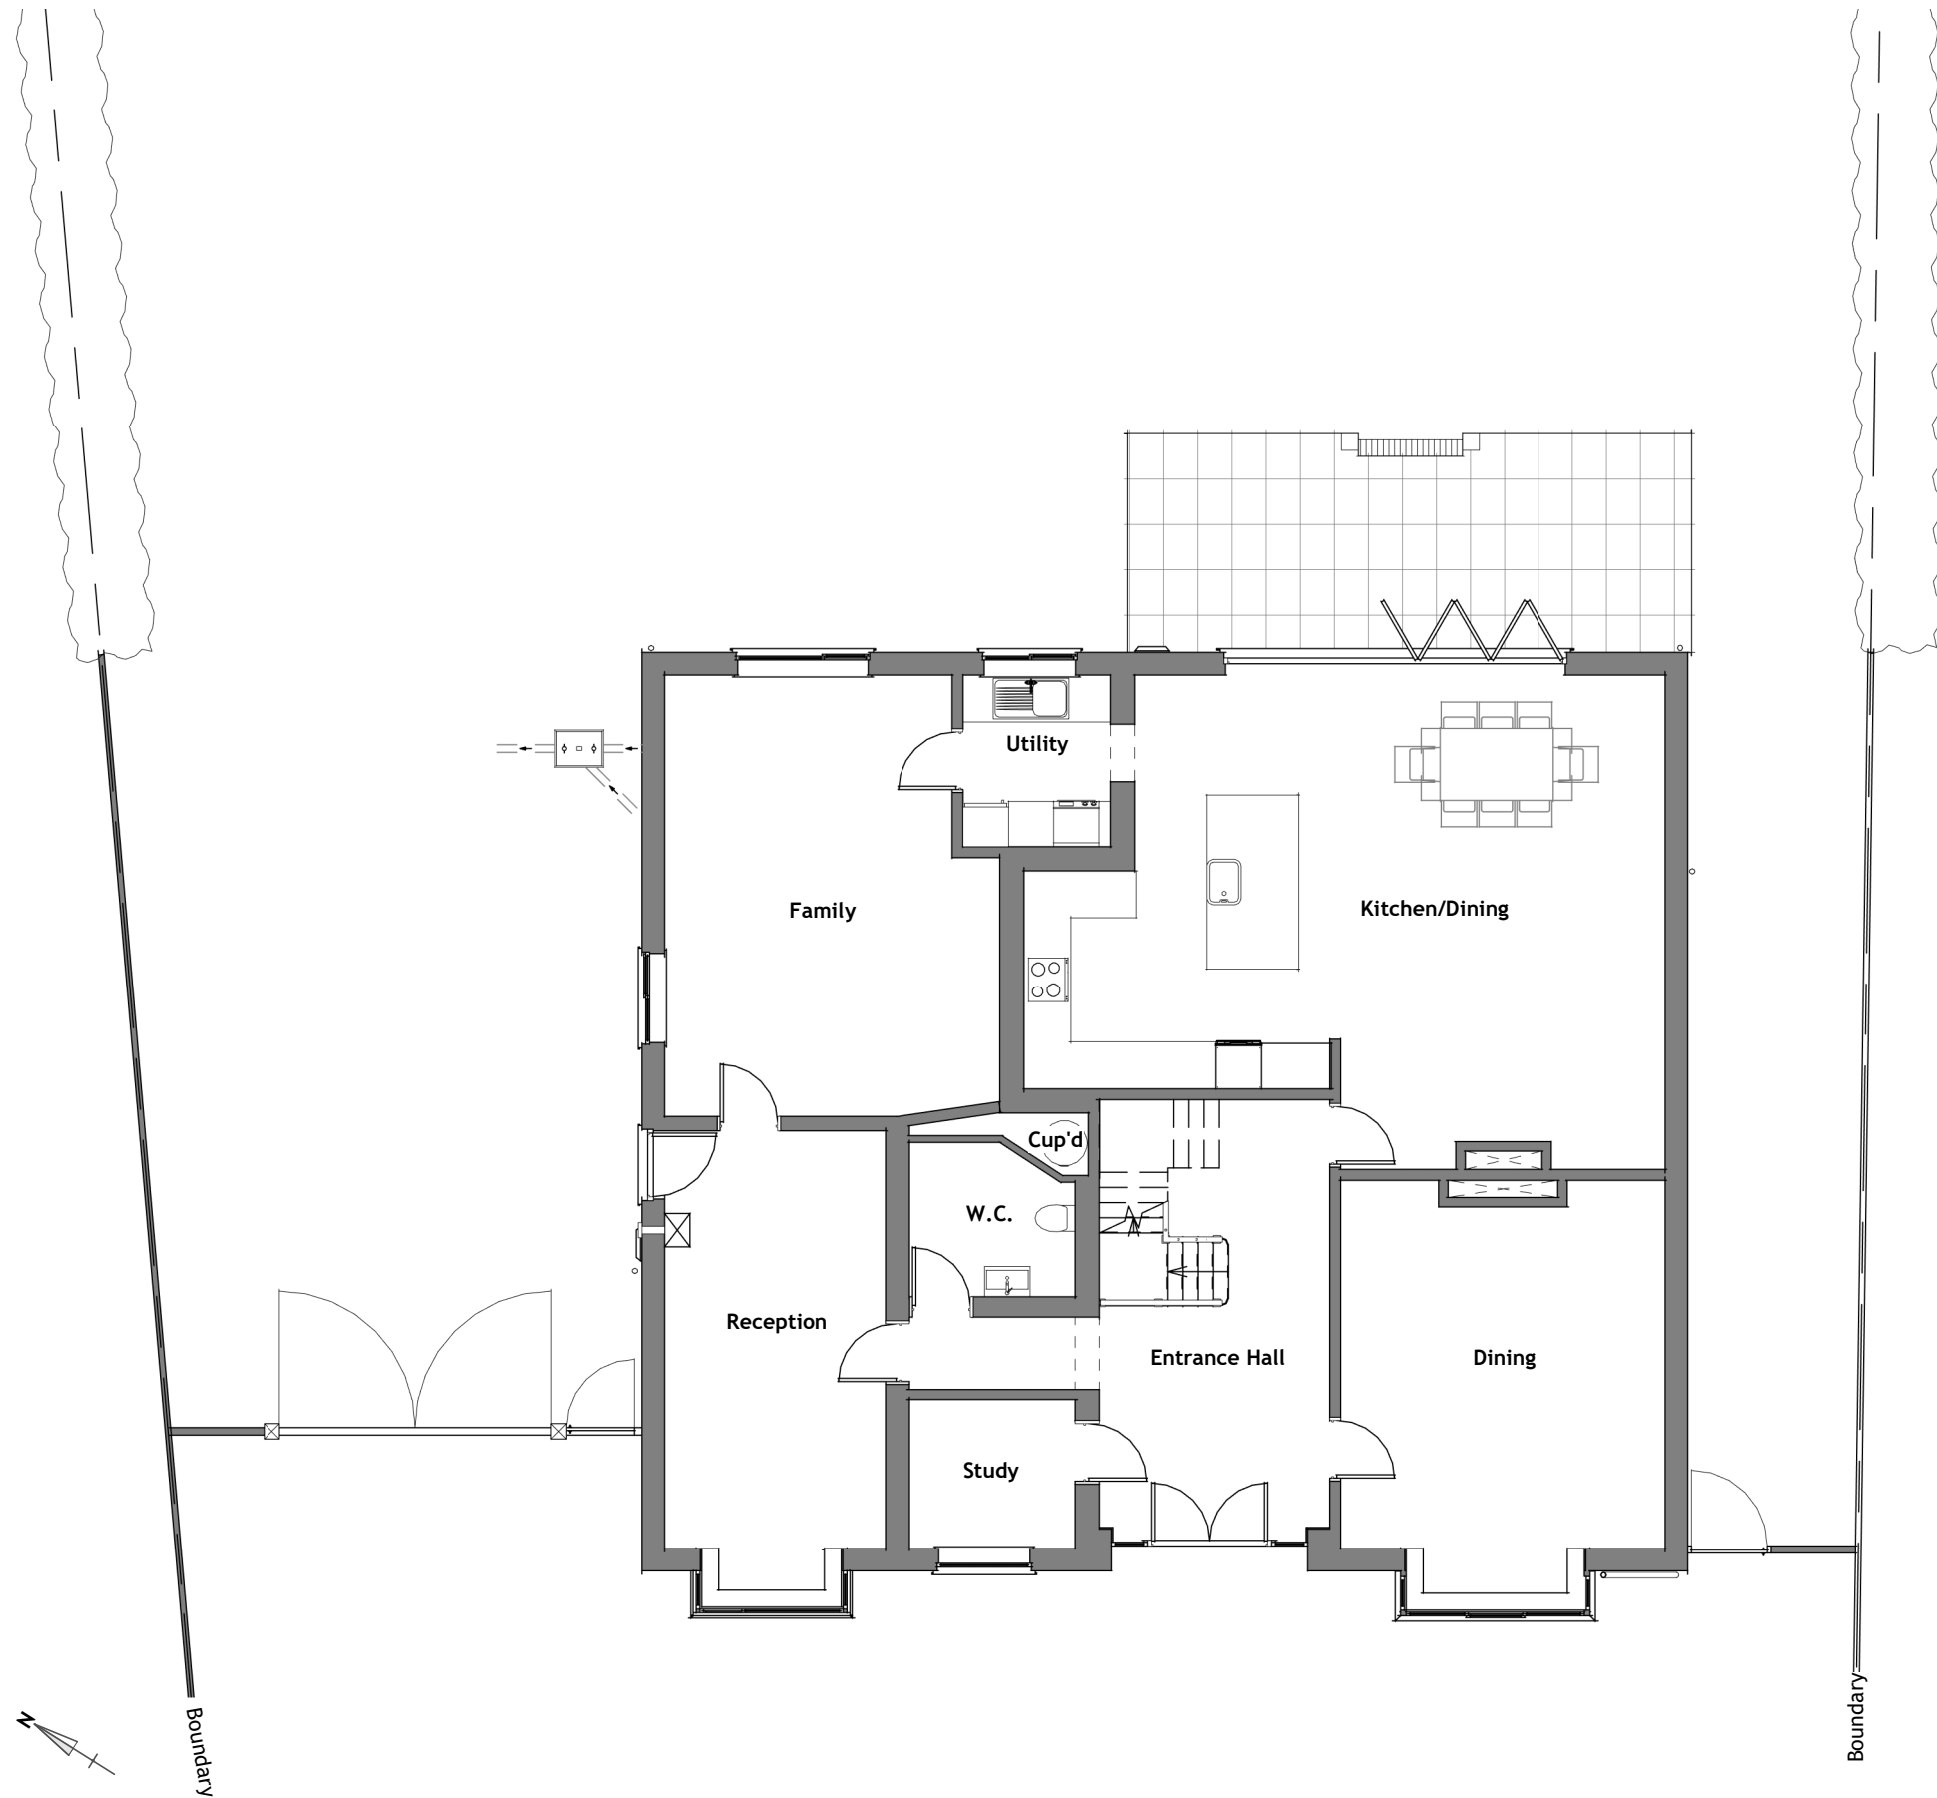

Existing Ground Level Plan

General Arrangement | 00-FFL | Scale 1 : 100

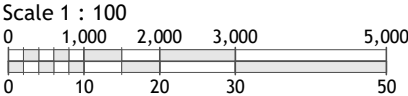

- Copyright © 2023 Michael Aubrey Partnership Ltd. (MAPL)
- Sheet Notes
- a. the drawing is copyright protected and may not be used, reproduced or relied upon by any third party except as explicitly agreed by MAPL
 - b. all dimensions are in millimetres unless noted otherwise
 - c. all measurements must be obtained from stated dimensions only and checked before ordering any materials. Measurements must not be scaled off the drawing except for Local Authority Planning application purposes
 - d. all drawings must be read in conjunction with all other project drawings and any discrepancies reported immediately for clarification
 - e. full schedules, specification notes and legends are located on drawings numbered '900' to '999' (900 series)

0	04.01.2024	OB	First issue
Rev	Date	By	Description

m **micro** **aubrey**
a **partnership**

• 0118 962 9666 • www.mapl.co.uk

Client

Kam Gandham

Project Address

Homelands, Park Lane, Charvil,
Berkshire, RG10 9TR

Project Description

First Floor Side Extension, Porch Canopy,
Render & Replacement Windows

Sheet Title	
Plans - Ground Level - Existing GA	
Sheet Ref.	MAP-C4865-111
Rev.	0
Project Ref.	C4865
Date	04.01.2024
Drawn by	OB
Checked by	FM
Scale	1 : 100
Sheet Size	A3