



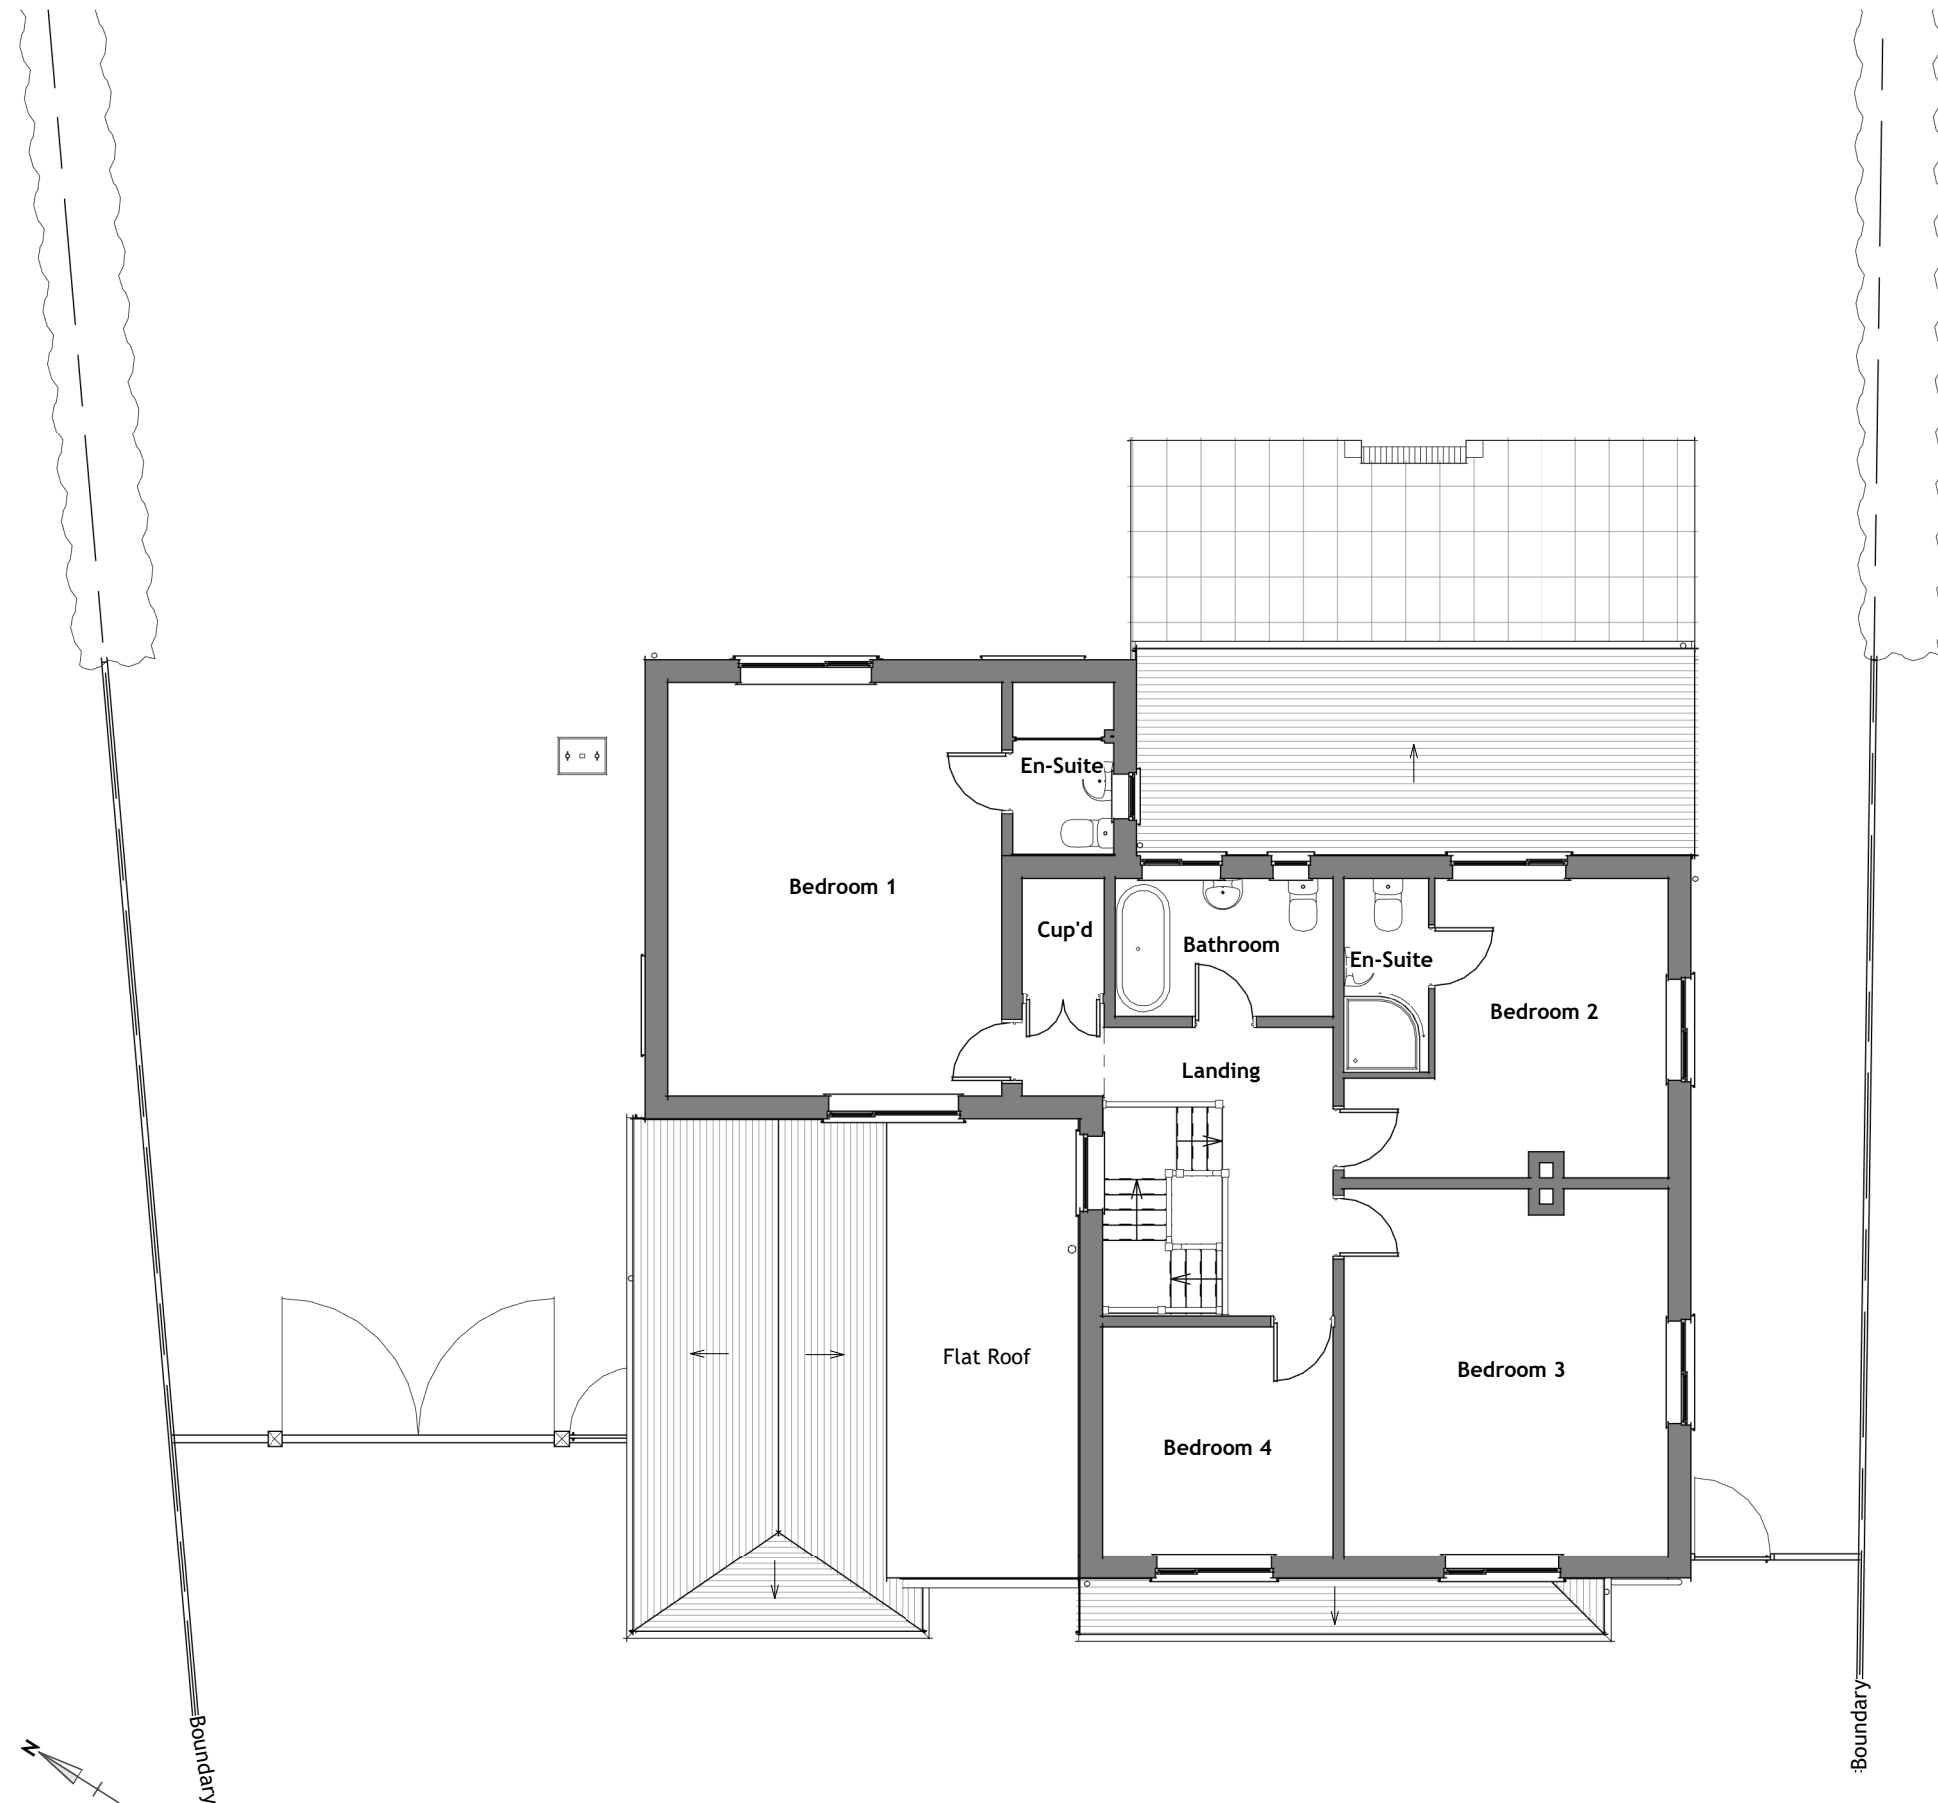

Existing First Level Plan

General Arrangement | 01-FFL | Scale 1 : 100

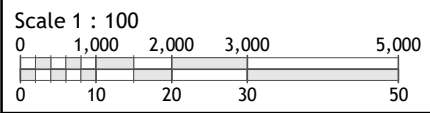

- Sheet Notes
- the drawing is copyright protected and may not be used, reproduced or relied upon by any third party except as explicitly agreed by MAPL
 - all dimensions are in millimetres unless noted otherwise
 - all measurements must be obtained from stated dimensions only and checked before ordering any materials. Measurements must not be scaled off the drawing except for Local Authority Planning application purposes
 - all drawings must be read in conjunction with all other project drawings and any discrepancies reported immediately for clarification
 - full schedules, specification notes and legends are located on drawings numbered '900' to '999' (900 series)

Rev	Date	By	Description
0	04.01.2024	OB	First issue



michael aubrey
partnership

• 0118 962 9666 • www.mapl.co.uk

Client

Kam Gandham

Project Address

**Homelands, Park Lane, Charvil,
Berkshire, RG10 9TR**

Project Description

**First Floor Side Extention, Porch Canopy,
Render & Replacement Windows**

Sheet Title

Plans - First Level - Existing GA

Sheet Ref.	MAP-C4865-121	Rev.	0
Project Ref.	C4865	Date	04.01.2024
Drawn by	OB	Checked by	FM
Scale	1 : 100	Sheet Size	A3