

Sheet Notes

- a. the drawing is copyright protected and may not be used, reproduced or relied upon by any third party except as explicitly agreed by MAPL
- b. all dimensions are in millimetres unless noted otherwise
- c. all measurements must be obtained from stated dimensions only and checked before ordering any materials. Measurements must not be scaled off the drawing except for Local Authority Planning application purposes
- d. all drawings must be read in conjunction with all other project drawings and any discrepancies reported immediately for clarification
- e. full schedules, specification notes and legends are located on drawings numbered '900' to '999' (900 series)

Rev	Date	By	Description
0	04.01.2024	OB	First issue

m

a

michael aubrey

partnership

• 0118 962 9666 • www.mapl.co.uk

Client

Kam Gandham

Project Address

Homelands, Park Lane, Charvil, Berkshire, RG10 9TR


Project Description

First Floor Side Extention, Porch Canopy, Render & Replacement Windows

Sheet Title


Plans & Elevations - Outbuilding - Existing GA

Sheet Ref.	MAP-C4865-190	Rev.	0
Project Ref.	C4865	Date	04.01.2024
Drawn by	OB	Checked by	FM
Scale	1 : 100	Sheet Size	A3

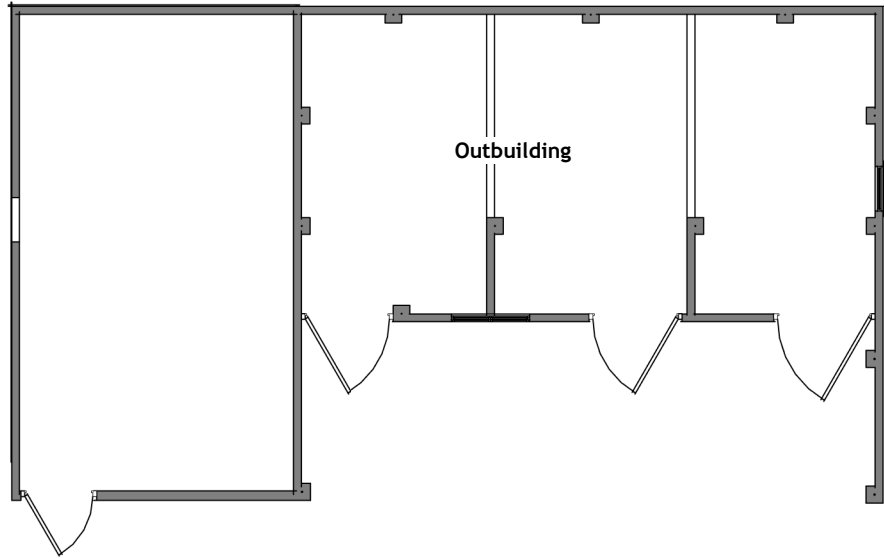


Existing Ground Level Plan

General Arrangement | 00-FFL | Scale 1 : 100

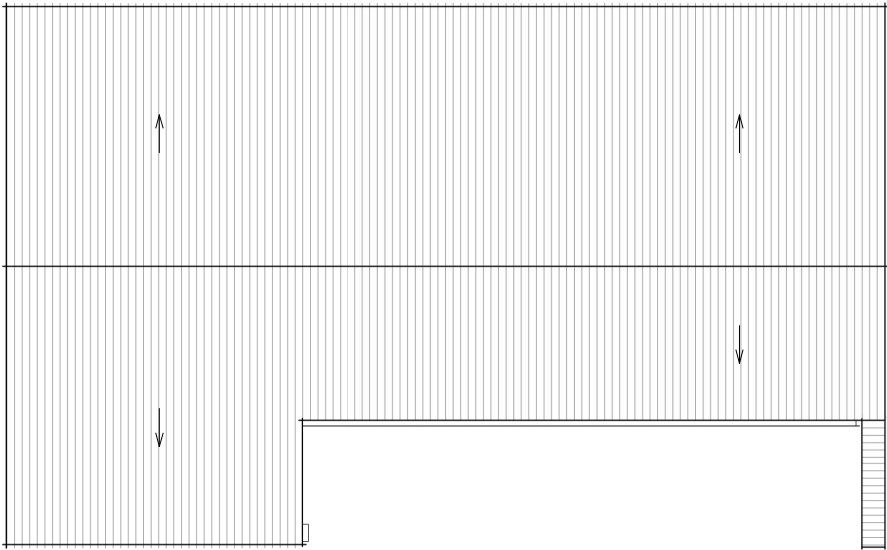


Existing Roof Level Plan

General Arrangement | RF-RDG | Scale 1 : 100

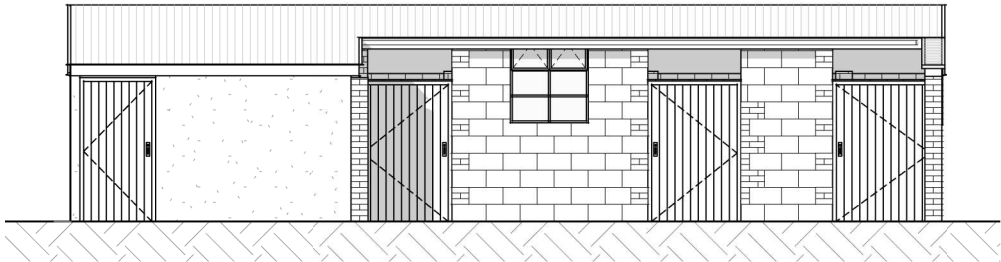


Existing Elevation - South-West

General Arrangement | Scale 1 : 100

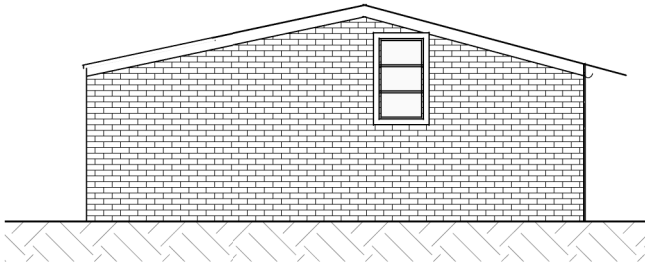


Existing Elevation - South-East

General Arrangement | Scale 1 : 100

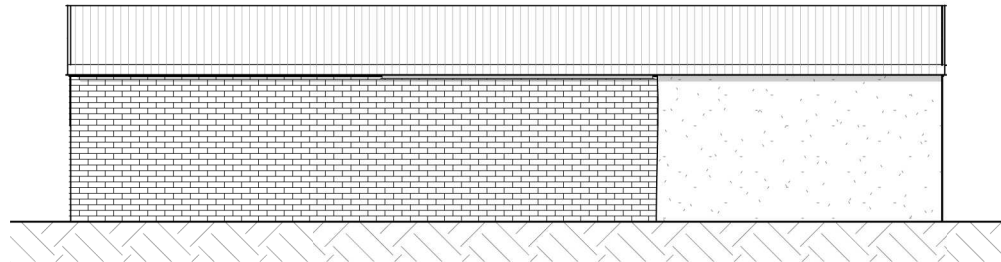

Existing Elevation - North-East

General Arrangement | Scale 1 : 100

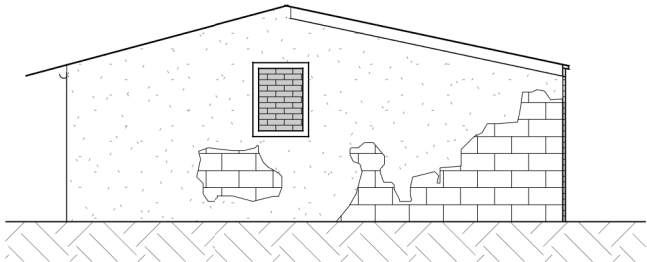

Existing Elevation - North-West

General Arrangement | Scale 1 : 100

