



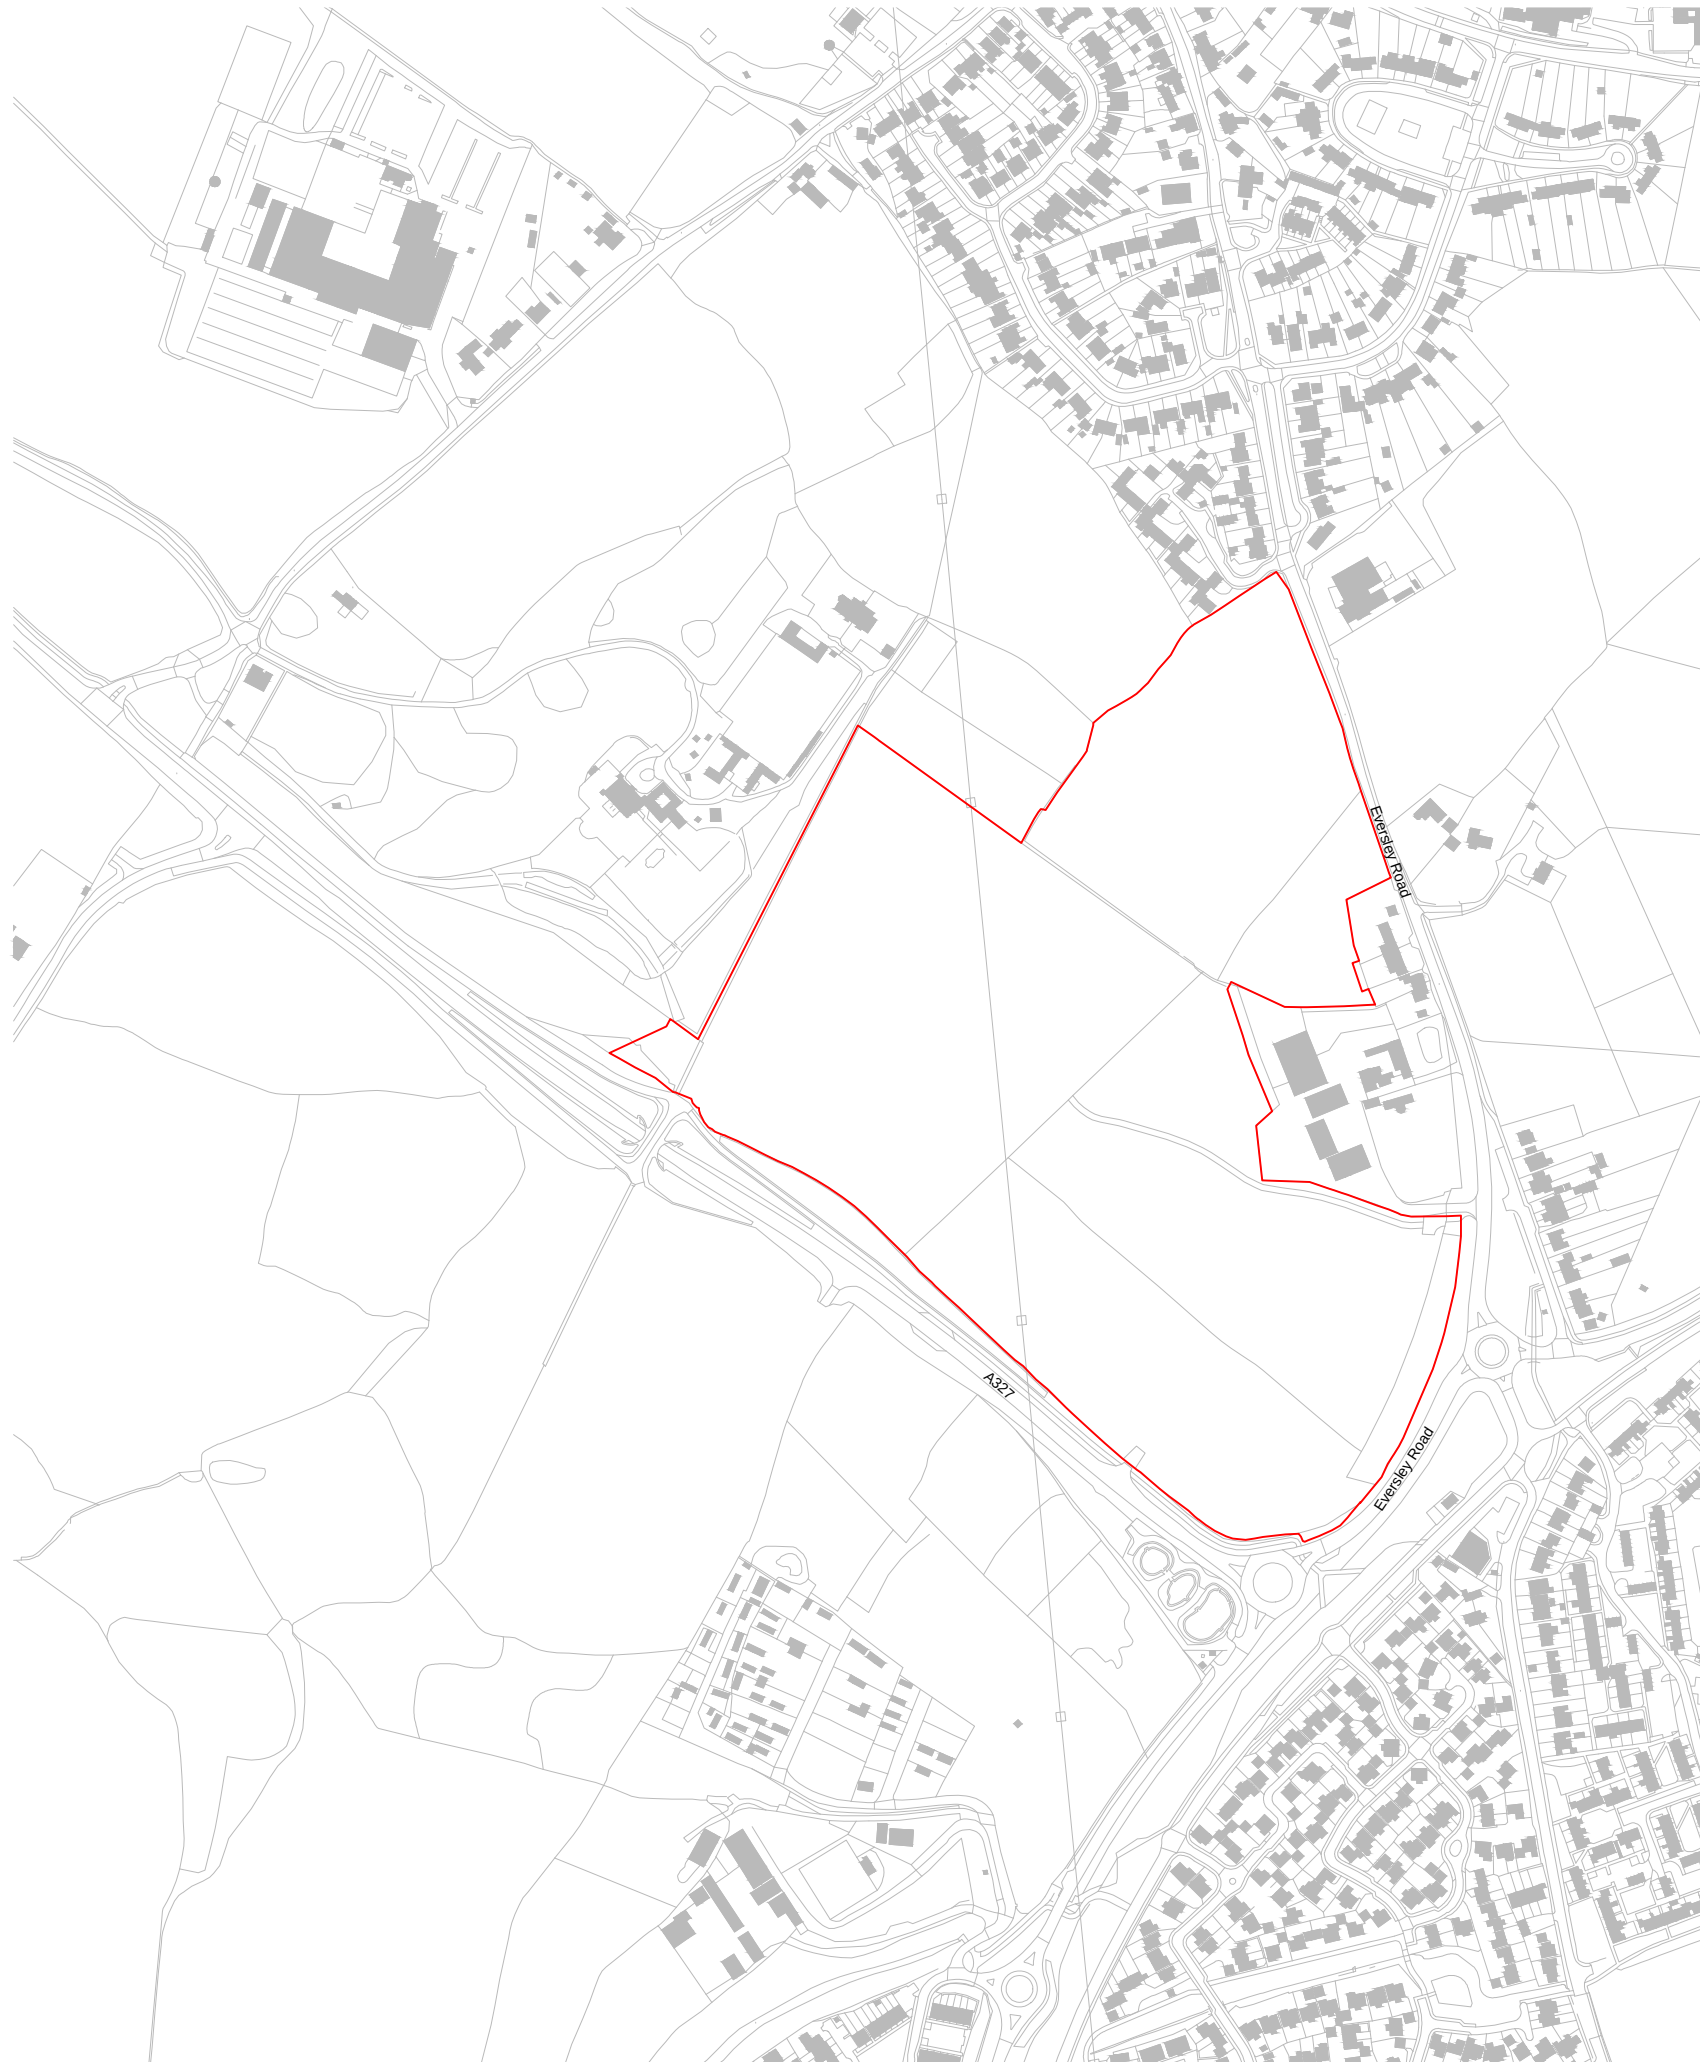

— Site boundary

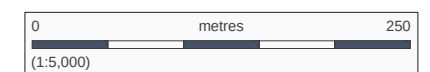

Project
Land at Ducks Nest, Arborfield

Drawing Title
Site Boundary Plan

Date	Scale	Drawn by	Check by
26/09/2024	1-5000 @ A3	LA	LA
Project No	Drawing No	Revision	
1309	002	P	