06.NOV.2000* 27.

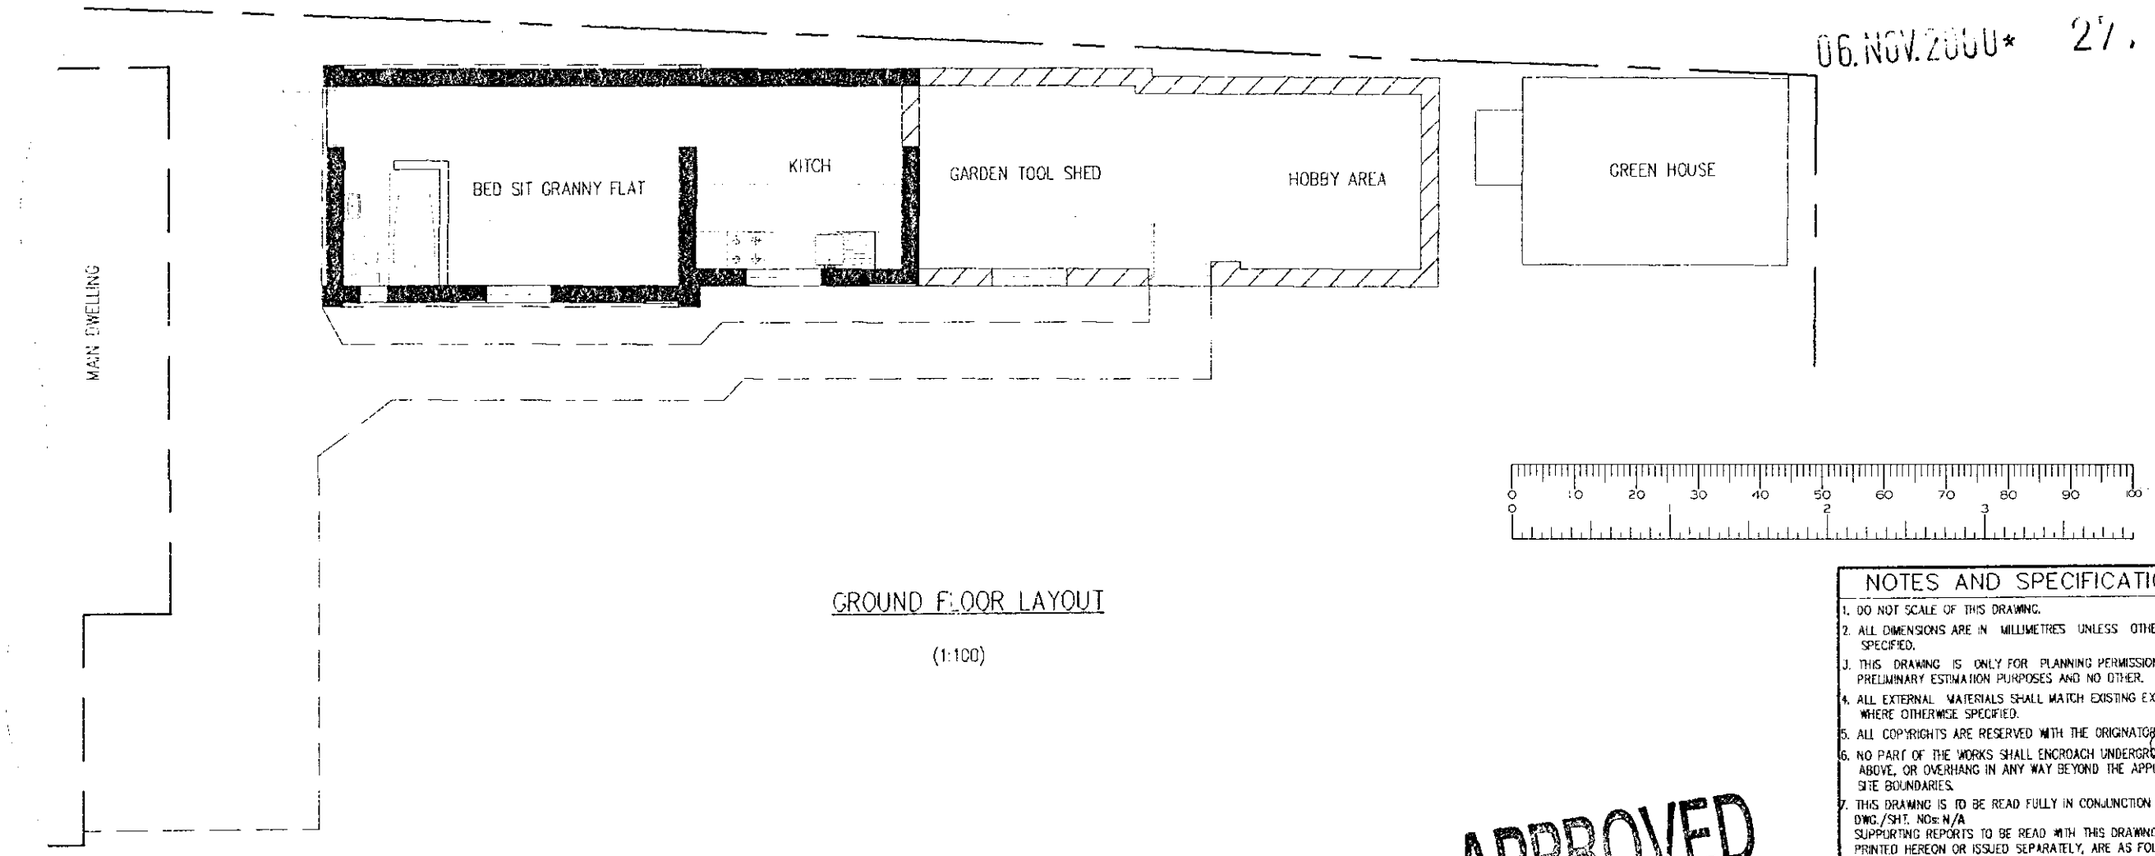

GROUND FLOOR LAYOUT

(1:100)

APPROVED

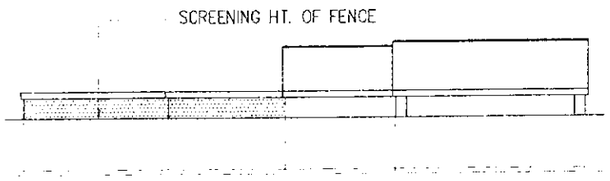

BOUNDARY SIDE (S.W.)

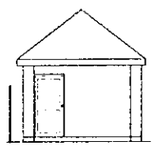

FRONT (N.W.)

(UNALTERED)

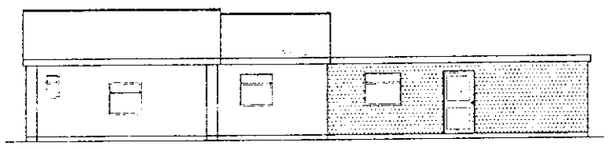

GARDEN SIDE (N.E.)

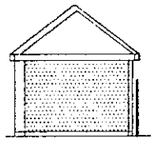

REAR (S.E.)

ELEVATIONS FOR RETROSPECTIVE APPROVAL

(1:200)

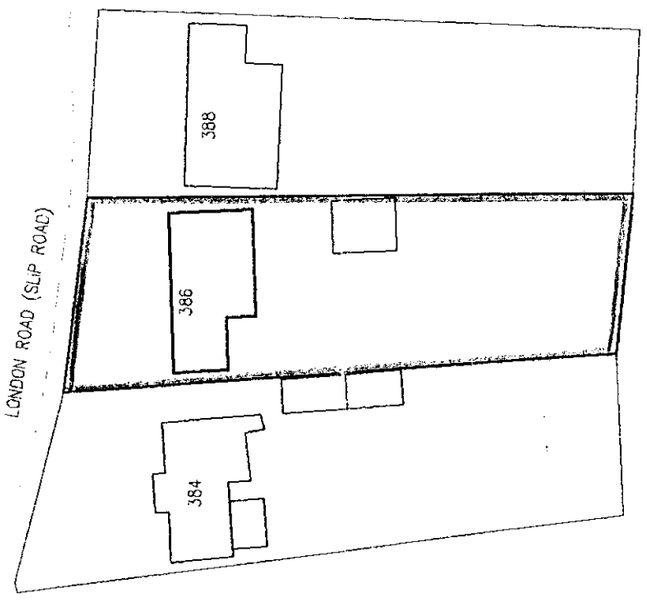

BLOCK PLAN

(1:500)

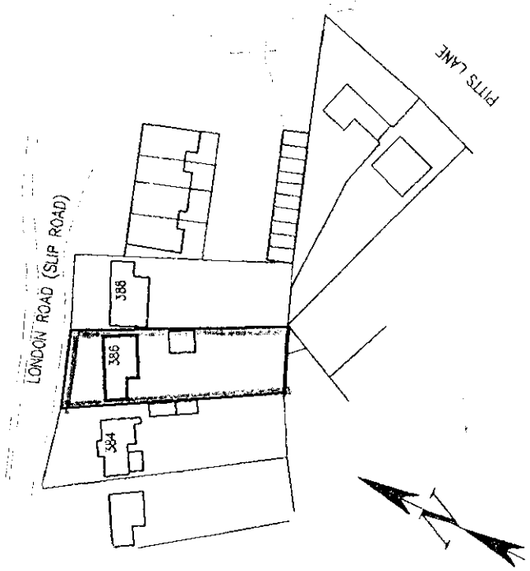

SITE LOCATION PLAN

(1:1250)

NOTES AND SPECIFICATION

1. DO NOT SCALE OF THIS DRAWING.
2. ALL DIMENSIONS ARE IN MILLIMETRES UNLESS OTHERWISE SPECIFIED.
3. THIS DRAWING IS ONLY FOR PLANNING PERMISSION AND PRELIMINARY ESTIMATION PURPOSES AND NO OTHER.
4. ALL EXTERNAL MATERIALS SHALL MATCH EXISTING EXCEPT WHERE OTHERWISE SPECIFIED.
5. ALL COPYRIGHTS ARE RESERVED WITH THE ORIGINATOR.
6. NO PART OF THE WORKS SHALL ENCROACH UNDERGROUND, OR ABOVE, OR OVERHANG IN ANY WAY BEYOND THE APPLICATION SITE BOUNDARIES.
7. THIS DRAWING IS TO BE READ FULLY IN CONJUNCTION WITH DWG./SHT. NOs: N/A
SUPPORTING REPORTS TO BE READ WITH THIS DRAWING, EITHER PRINTED HEREON OR ISSUED SEPARATELY, ARE AS FOLLOWS : N/A
8. © COPYRIGHT KALSI ASSOCIATES LTD. 2000

(1:100)

NEW CONST. SHOWN THUS:

PLAN

ELEVATIONS

0	20.10.00	FIRST ISSUE

KALSI ASSOCIATES

KALSI ASSOCIATES LTD.
BUILDING CONSULTANTS
6 Devonshire Park,
Reading, RG2 7DX
Tel: (0118) 975 7988
Fax: (0118) 975 7966
E-mail: KA LTD@CS.COM
Planning, Architectural
Civil and Structural Design,
Survey & Project Management Services
Dir.: R.S. KALSI BSc;MBA;C.Eng;MICE;MIAS;MBIM

CLIENT: MR & MRS D.S. PHANDER

PROJECT: PROPOSED GARDEN TOOL SHED & HOBBY AREA AT 386 LONDON ROAD EARLEY READING BERKSHIRE

TC&P DETAILS: PLANS/ELEVATIONS

SCALE	DATE	DRAWN	JOB NO.	DWG. NO.	AMEND.	SHEET NO.
1:100 1:250 1:500	14.10.00	MSK	447 0018	447.04	0	1 OF 1

PLOT DATE: 18.10.00
J.S. DIR: C:\JD-B\VC\447-0018\386-LON\TACP

A3 1:100

CAD FILE NAME: 447-01-SRV