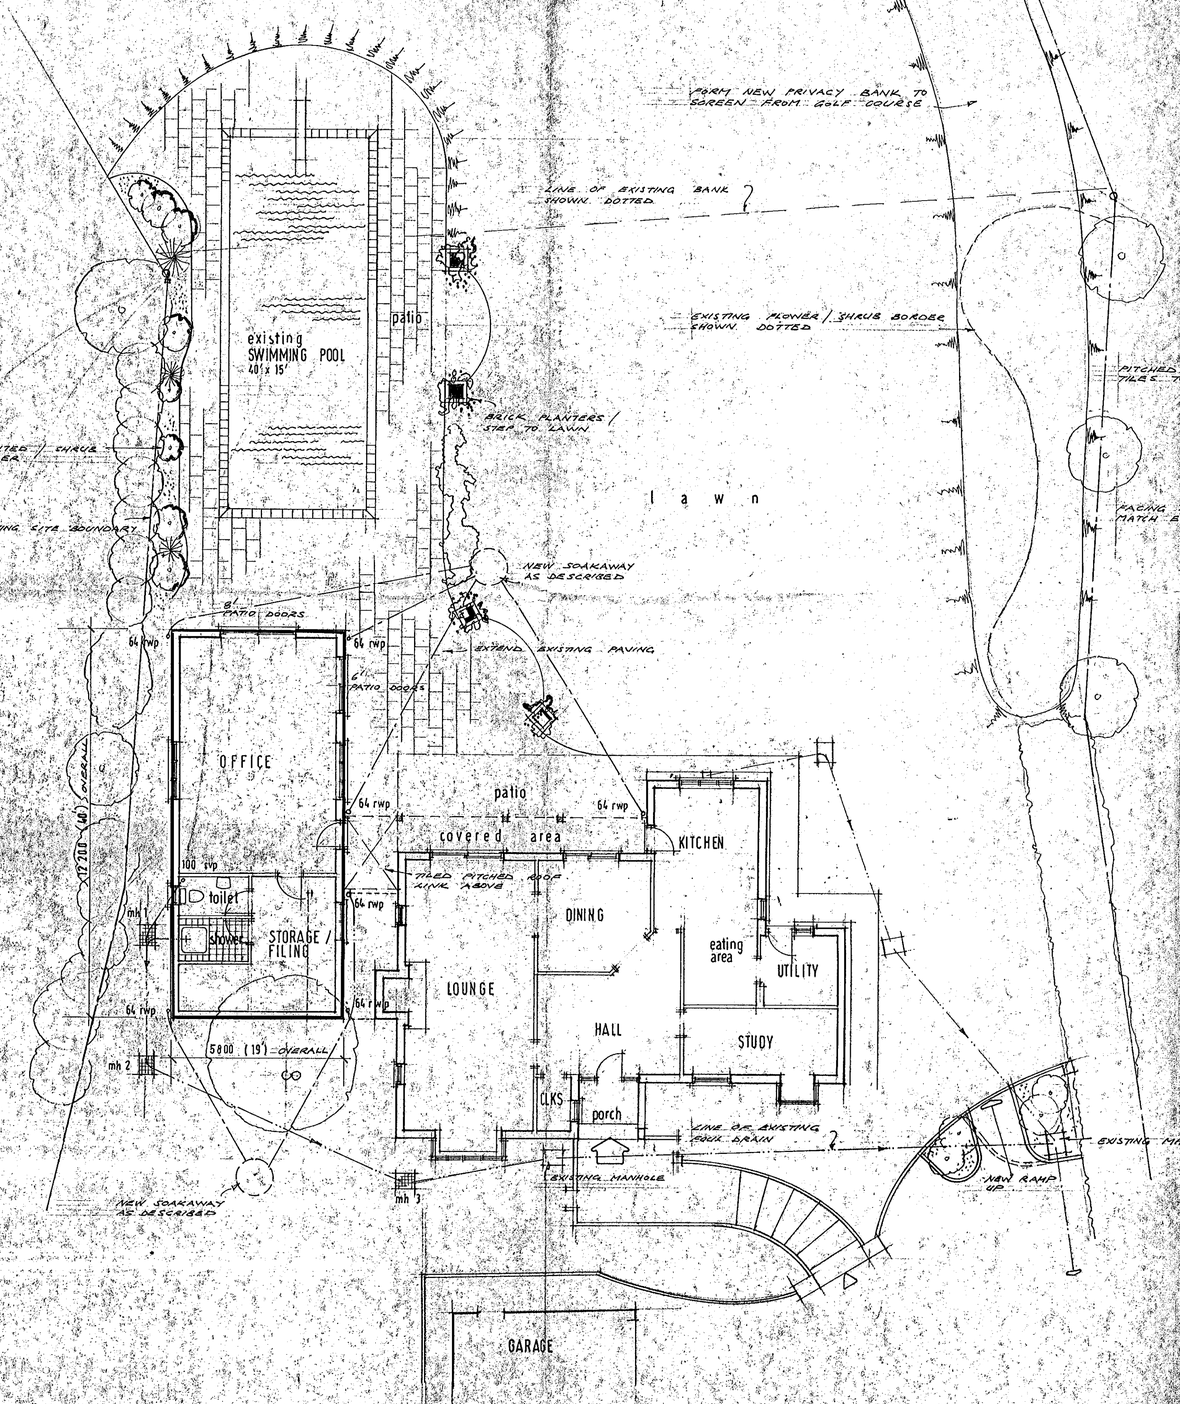

GROUND FLOOR / part SITE PLAN scale : 1 - 100

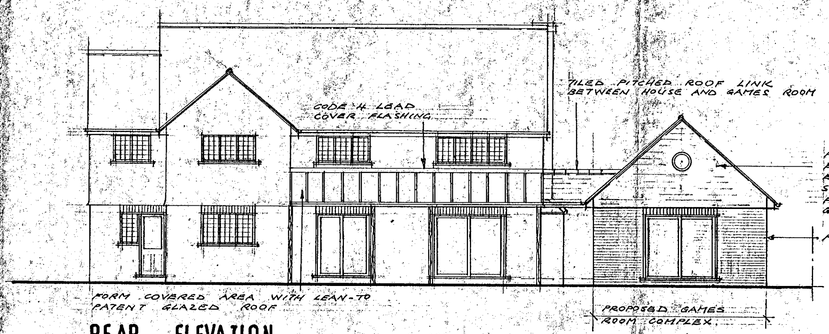

REAR ELEVATION scale : 1 - 100

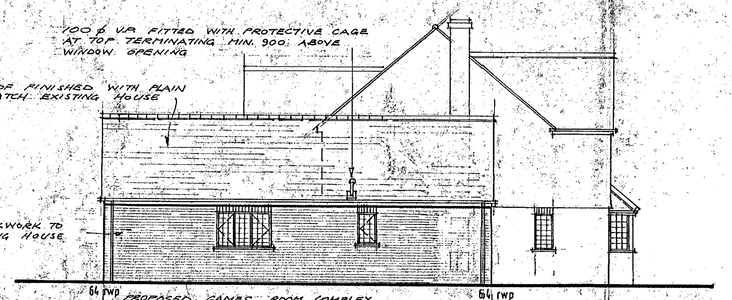

SIDE ELEVATION (north - east)

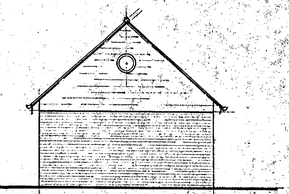

FRONT ELEVATION

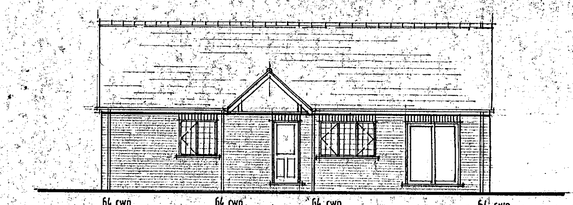

SIDE ELEVATION (south - west)

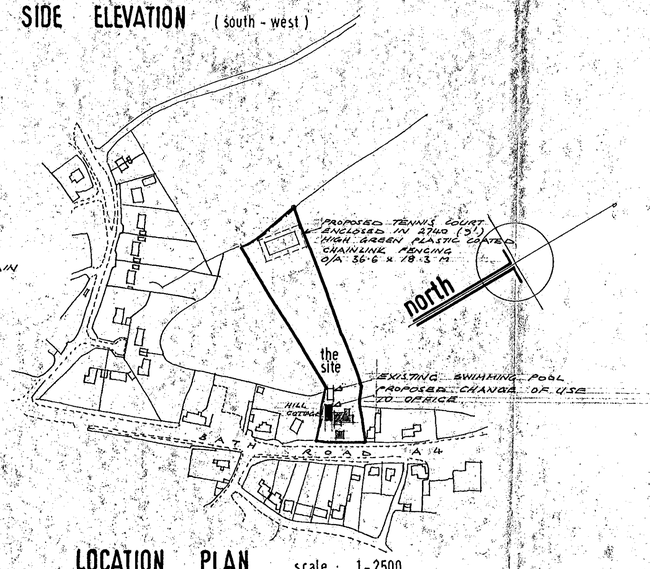

LOCATION PLAN scale : 1 - 2500

06.JAN.2000* .0520

REFUSED

Revision B 16 December 1999 games room changed to office re change of use application.

Revision A 15 March 1999 details of drainage etc added for building regulation application.

CHARTA DESIGNS
planning and design consultants
21 York Road Maidenhead Berks SL6 1SR

client Mr & Mrs C DAVIES

job SUFFOLK HOUSE, BATH ROAD, KNOWL HILL

title proposed change of use of games room to office

scale 1:100 date Nov. 1999

job number 1091 drawing number 3 revision B