

Front Elevation

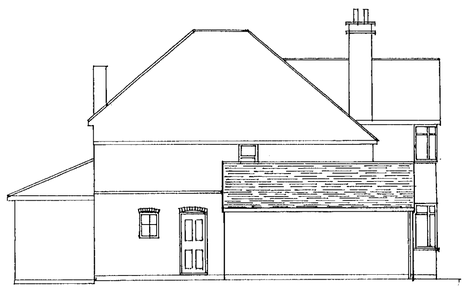

Side Elevation (West)



Rear Elevation

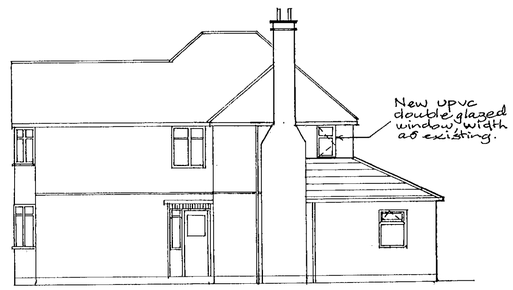

Side Elevation (East)

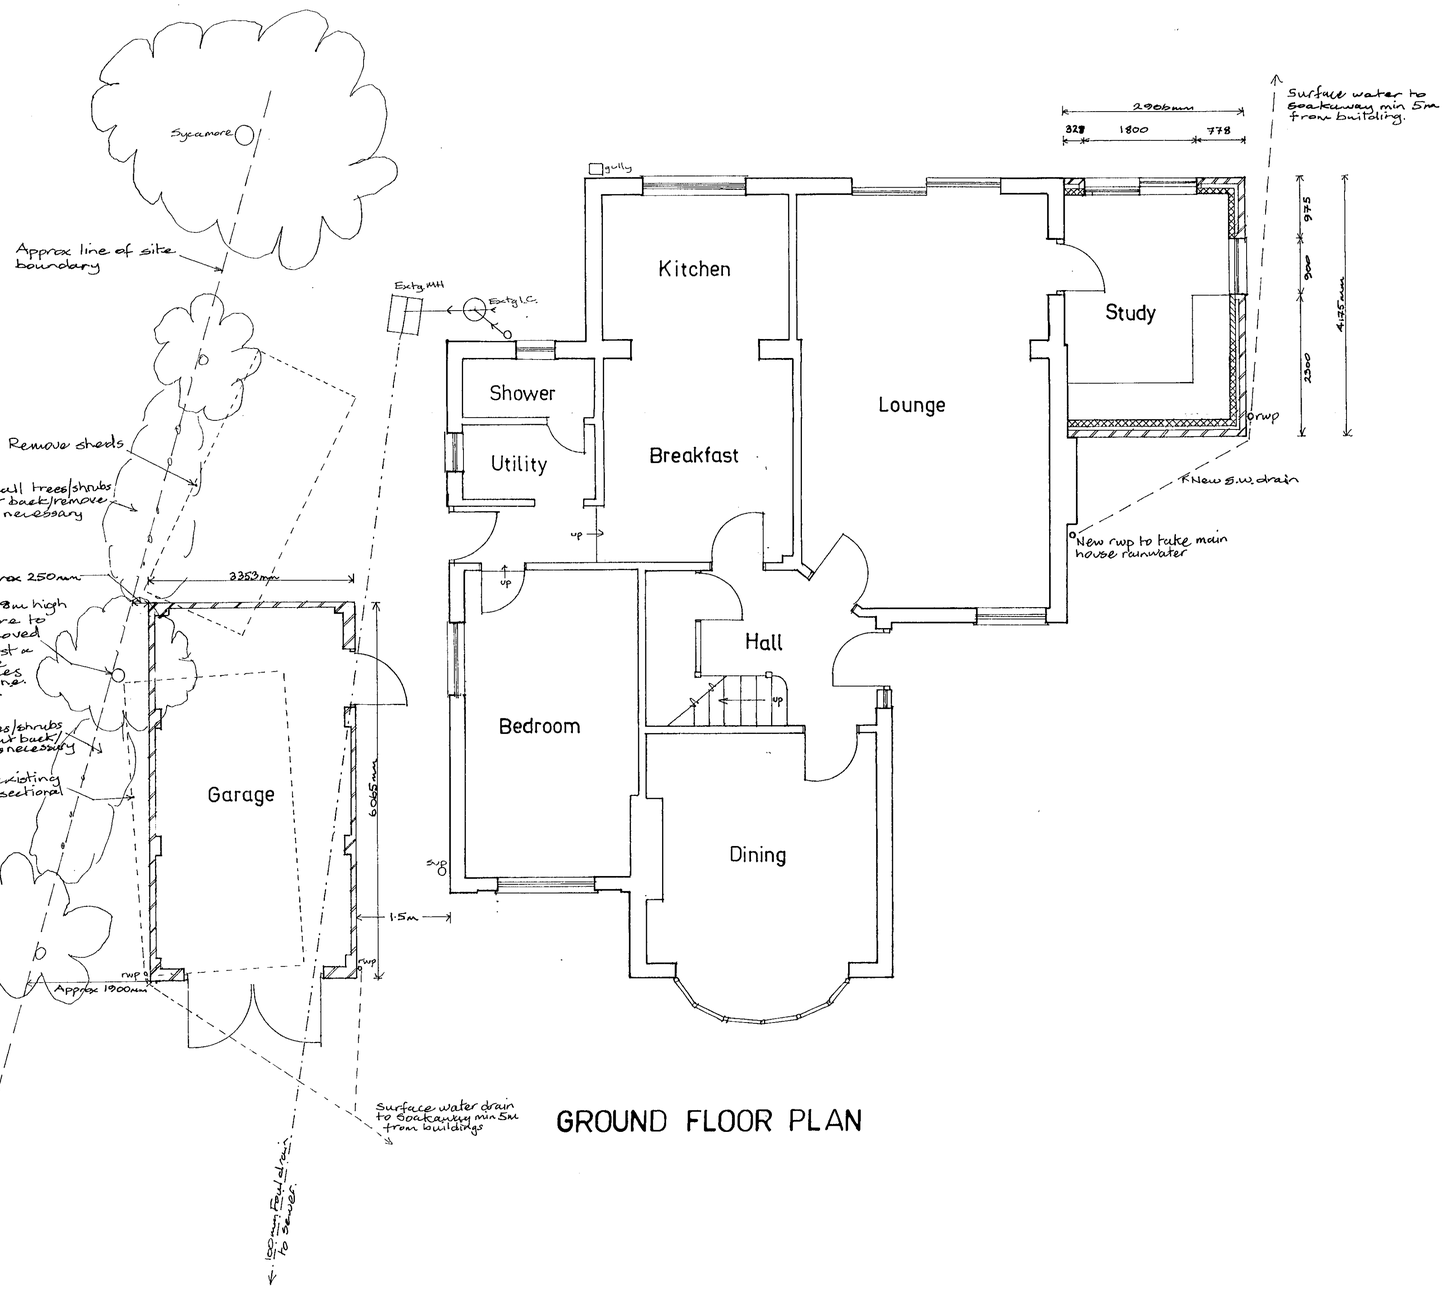

GROUND FLOOR PLAN

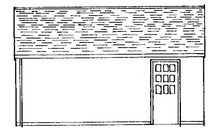

Garage - Side Elevation (East)

Materials

Study

Walls – Red Multi facings to match existing extension

Roof – Marley Modern tiles colour Old English Dark Red as existing extension.

Eaves – Softwood fascia and ply soffit painted white.

Rainwater goods – black upvc

Windows/Patio doors – White upvc/aluminium double glazed.

Garage

Walls – as Study

Roof – brown concrete plain tiles or 2nd hand clay plain tiles to match exty main house roof.

Eaves – softwood fascia and ply soffit painted black.

Rainwater goods – black upvc

Front gable – black painted timbers and white painted render to match house bay gable.

Garage doors – softwood painted white or black.

11.FEB.2000* 05/75

RECEIVED

Project	75 Culver Lane, Earley, RG6 1DX Proposed single storey side extension for Study, and Detached Garage
Drawing	Plans, Elevations
Scale 1:50 1:100	Date Feb. 2000
Drg No.	00/75/01

14/00