

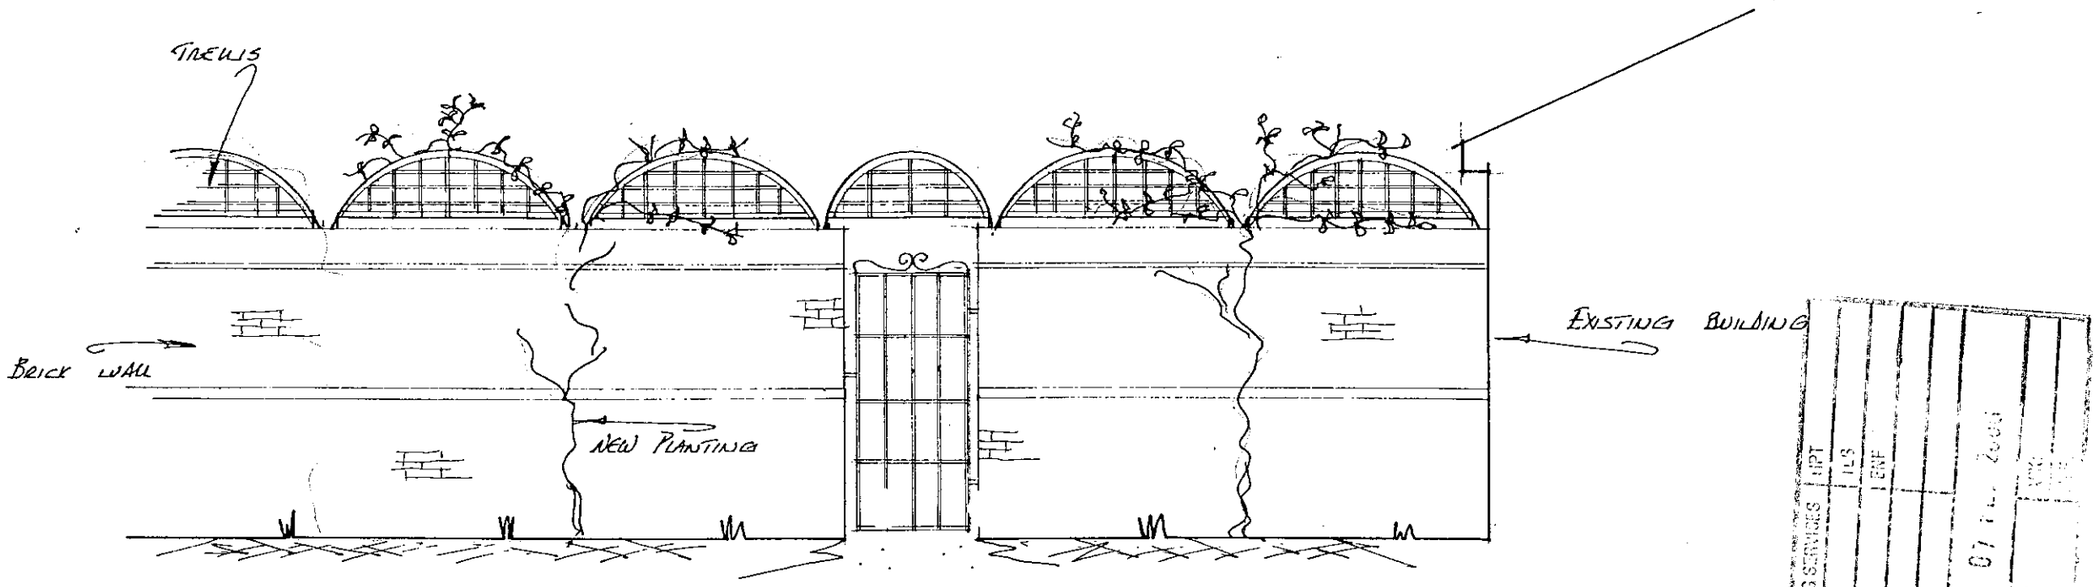

ELEVATION FROM GARDEN

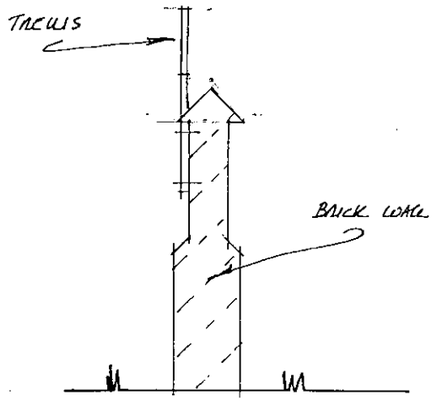

SECTION

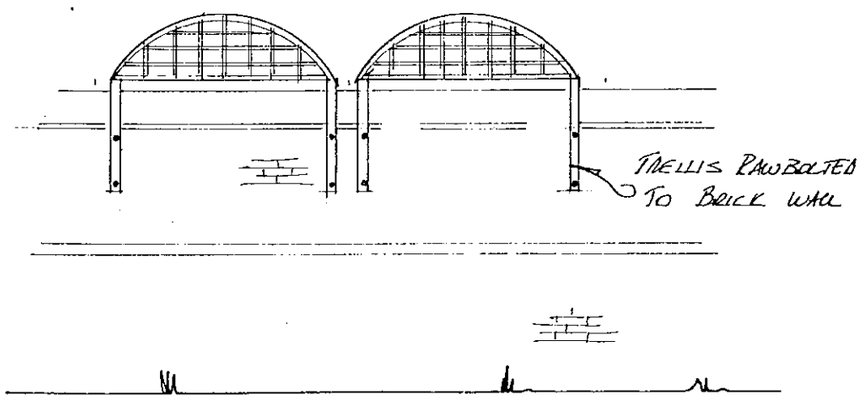

ELEVATION FROM LANE

"ADAMS LANDSCAPES"
TEL READING 966 0176

THE OLD MILL HOUSE RESTAURANT
OLD BASINGSTOKE ROAD
SWALLOW FIELD
READING

JAN 2000

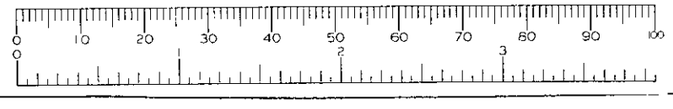



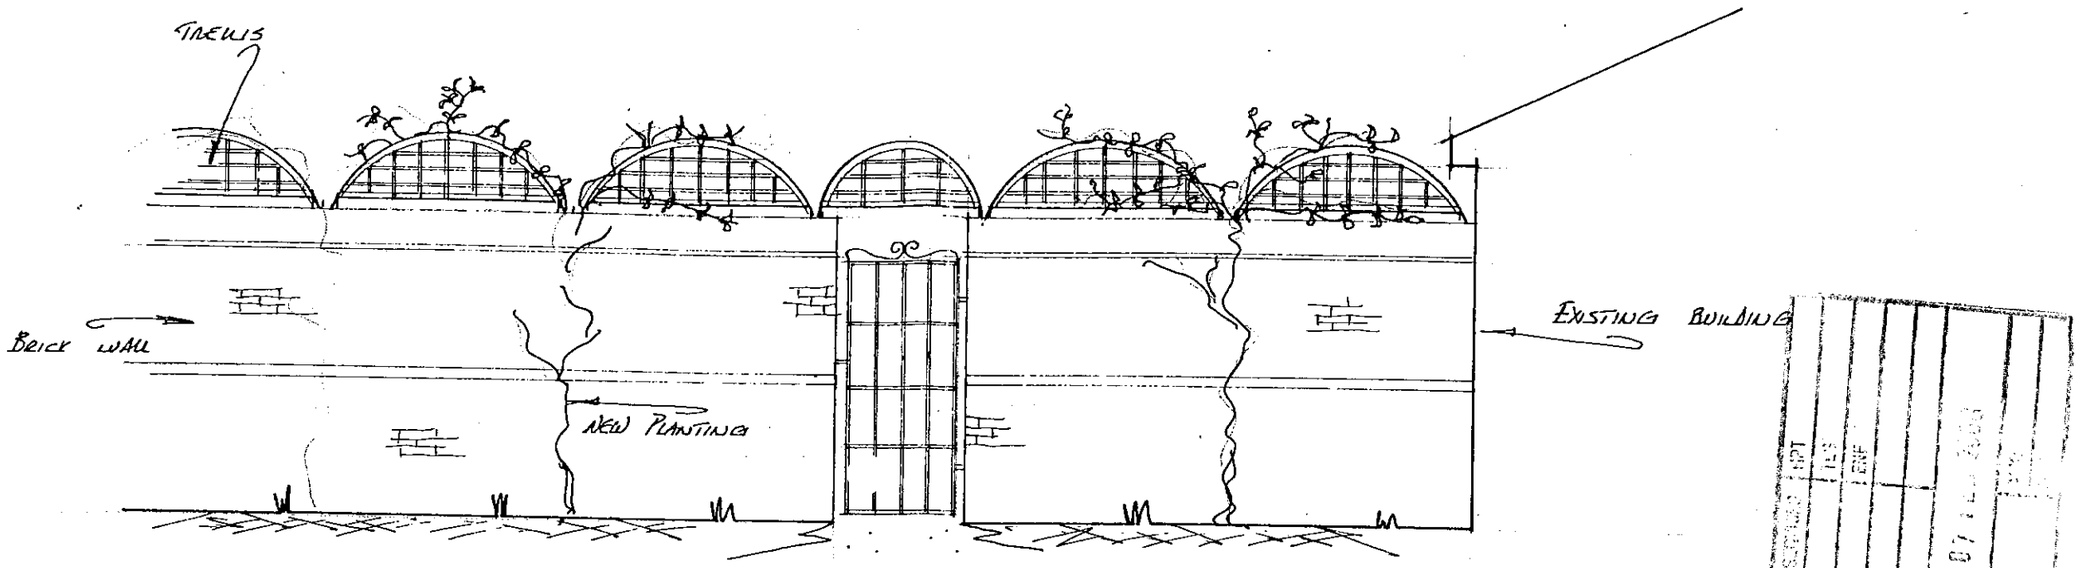

ELEVATION FROM GARDEN

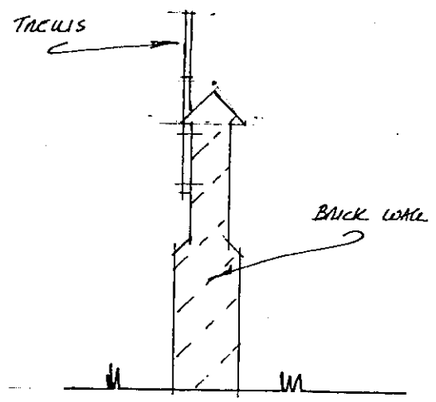

SECTION

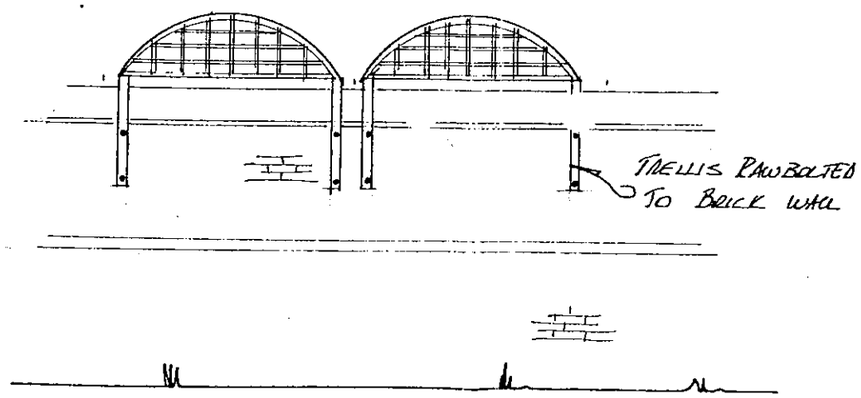

ELEVATION FROM LANE

"ADAMS LANDSCAPES"
TEL READING 9660176

THE OLD MILL HOUSE RESTAURANT
OLD BASINGSTOKE ROAD.
SWALLOW FIELDS
READING

JAN 2000

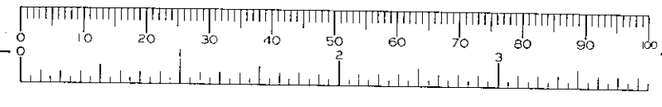

MILL HOUSE SWALLOWFIELD

DETAILS OF EXISTING TREES ADJACENT TO WALL & MARQUEE & WALKWAY



VIEW FROM REAR ACCESS TRACK.





VIEWS FROM HOTEL GARDEN

* TREES ON DRIVE SIDE OF WALL
ALL OTHERS ON HOTEL GARDEN SIDE.

ALL DECIDUOUS TREES OF UNKNOWN SPECIES EXCEPT OAKS SHEWN

Note
Not to scale.

CLIMBER SCHEDULE OF PLANTS

WISTERIA :- Sinesis (China)	No 9
HONEYSUCKLE Halls Prolific	No 8
CLEMATIS Montana	No 8
Total	25 Number

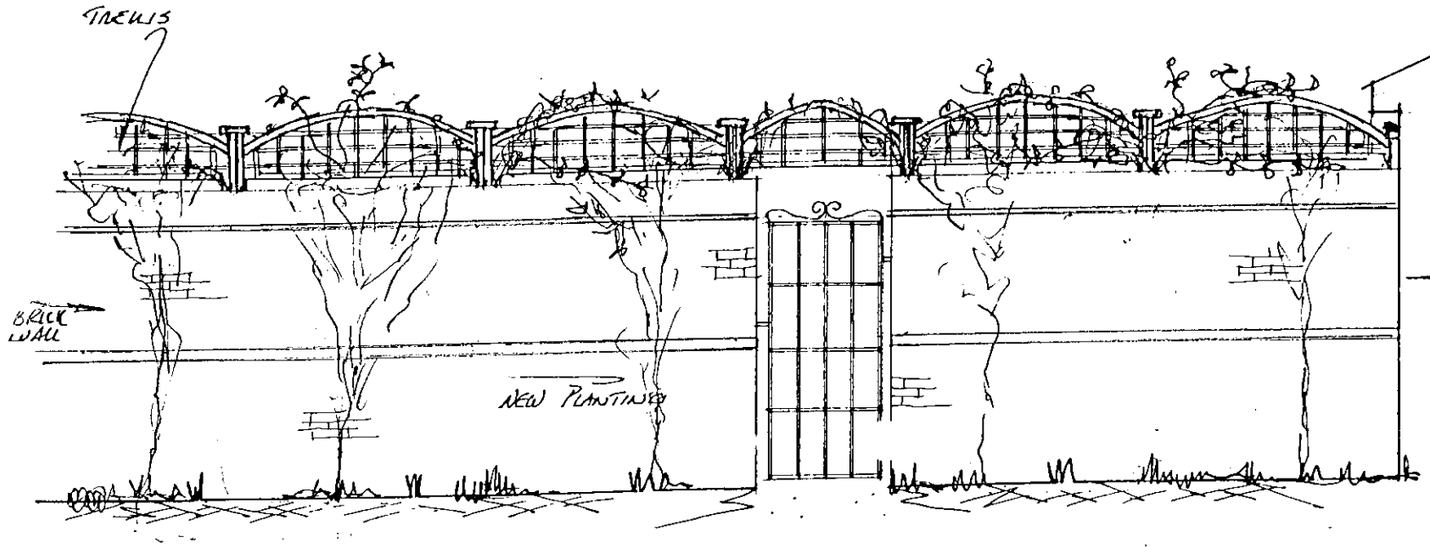

ELEVATION FROM GARDEN

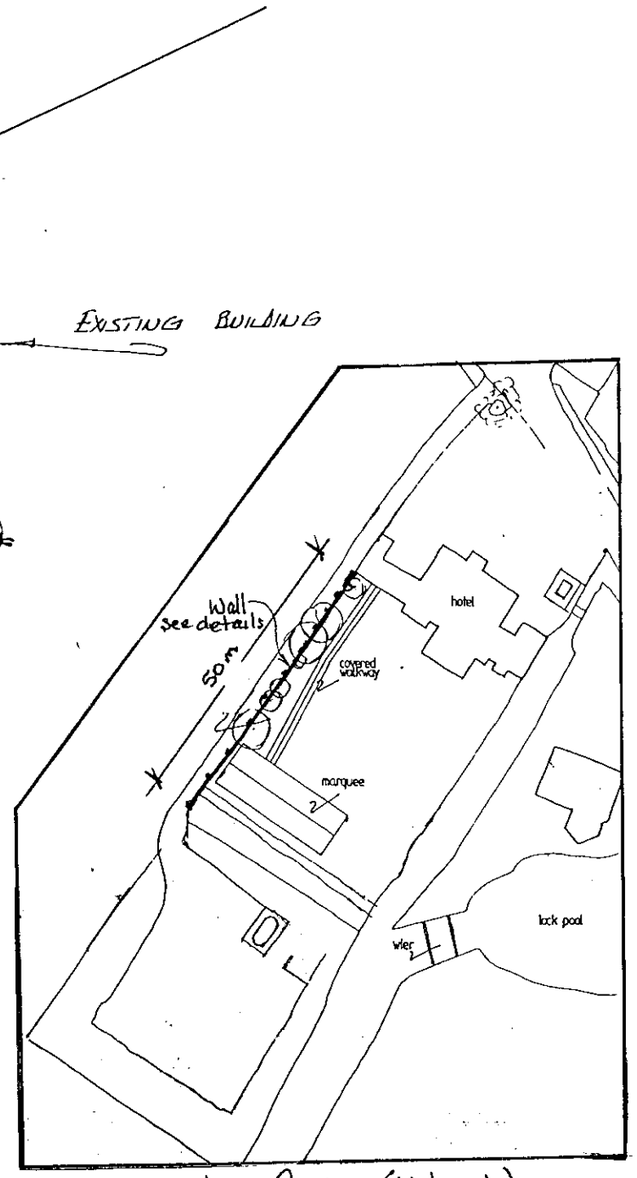

Location Plan (Not to scale)

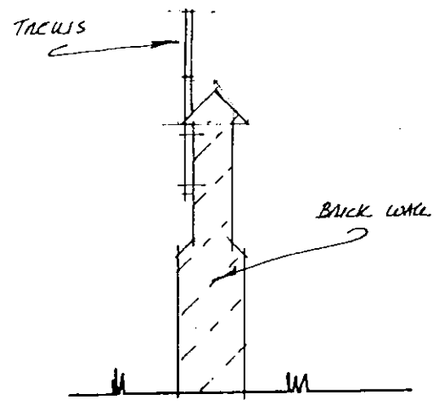

SECTION

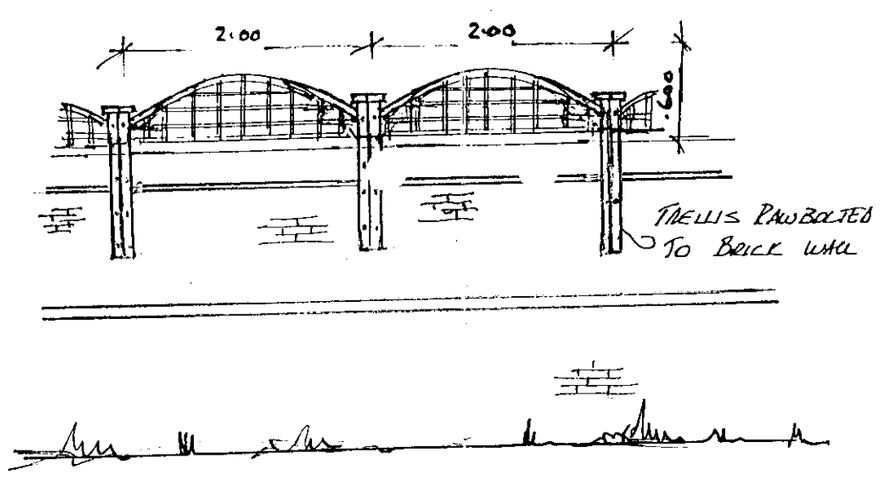

ELEVATION FROM LANE

SCREENING PROPOSALS ABOVE WALL TO REAR ACCESS LANE

MILL HOUSE HOTEL SWALLOWFIELD

FEB 2000

DWG. 005

MILL HOUSE SWALLOWFIELD

DETAILS OF EXISTING TREES ADJACENT TO WALL & MARQUEE & WALKWAY



VIEW FROM REAR ACCESS TRACK.





VIEWS FROM HOTEL GARDEN

SERVICES | TL | ENF | APP | CS
16 MAR 2009
COPIES TO:
ACK:
FILE:

DAMSON · 450 girth x 2m spread x 5m high

DAMSON · 300 girth x 2m spread x 5m high

* Oak - 1·7m girth x 7m spread x 13m high

* Oak 1·8m girth x 5m spread 13m high

DAMSON 3x small trunk cluster x 3m spread x 5m high

DAMSON · 400 girth x 1m spread x 3m high

APPLE · 750 girth x 3·0m spread x 8m high

APPLE · 500 girth x 2·8m spread x 6·5m high

PEAR · 450 girth x 2·9m spread x 6·7m high

DAMSON · 500 girth x 3m spread x 7m high

APPLE · 700 girth x 4m spread x 8m high

STONE SURFACED DRIVE TO REAR CAR PARK.

hotel

2·5m high brick wall

covered walkway 2·7m. high (max)

NEW PLANTING
4 No. NATIVE FLOWERING CHERRY
14 cm girth
3m. Height.

existing fence

marquee

12.5m to berm

flower bed

* TREES ON DRIVE SIDE OF WALL
ALL OTHERS ON HOTEL GARDEN SIDE

ALL DECIDUOUS TREES OF UNKNOWN SPECIES EXCEPT OAKS SHEWN

Note
Not to scale.

MILL HOUSE SWALLOWFIELD

DETAILS OF EXISTING TREES ADJACENT TO WALL & MARQUEE & WALKWAY



VIEW FROM REAR ACCESS TRACK.





VIEWS FROM HOTEL GARDEN

SERVICES | TL | ENP | APP | CS | 16 MAR | COPIES TO: | ACK: | FILE:

DAMSON · 450 girth x 2m spread x 5m high

DAMSON · 300 girth x 2m spread x 5m high

* Oak - 1·7m girth x 7m spread x 13m high

* Oak 1·8m girth x 5m x 13m high

DAMSON 3x small trunk cluster x 3m spread x 5m high

DAMSON · 400 girth x 1m spread x 3m high

APPLE · 750 girth x 3·0m spread x 8m high

APPLE · 500 girth x 2·8m spread x 6·5 high

PEAR · 450 girth x 2·9m spread x 6·7m high

DAMSON · 500 girth x 3m spread x 7m high

APPLE · 700 girth x 4m spread x 8m high

* TREES ON DRIVE SIDE OF WALL
ALL OTHERS ON HOTEL GARDEN SIDE

ALL DECIDUOUS TREES OF UNKNOWN SPECIES EXCEPT OAKS SHEWN

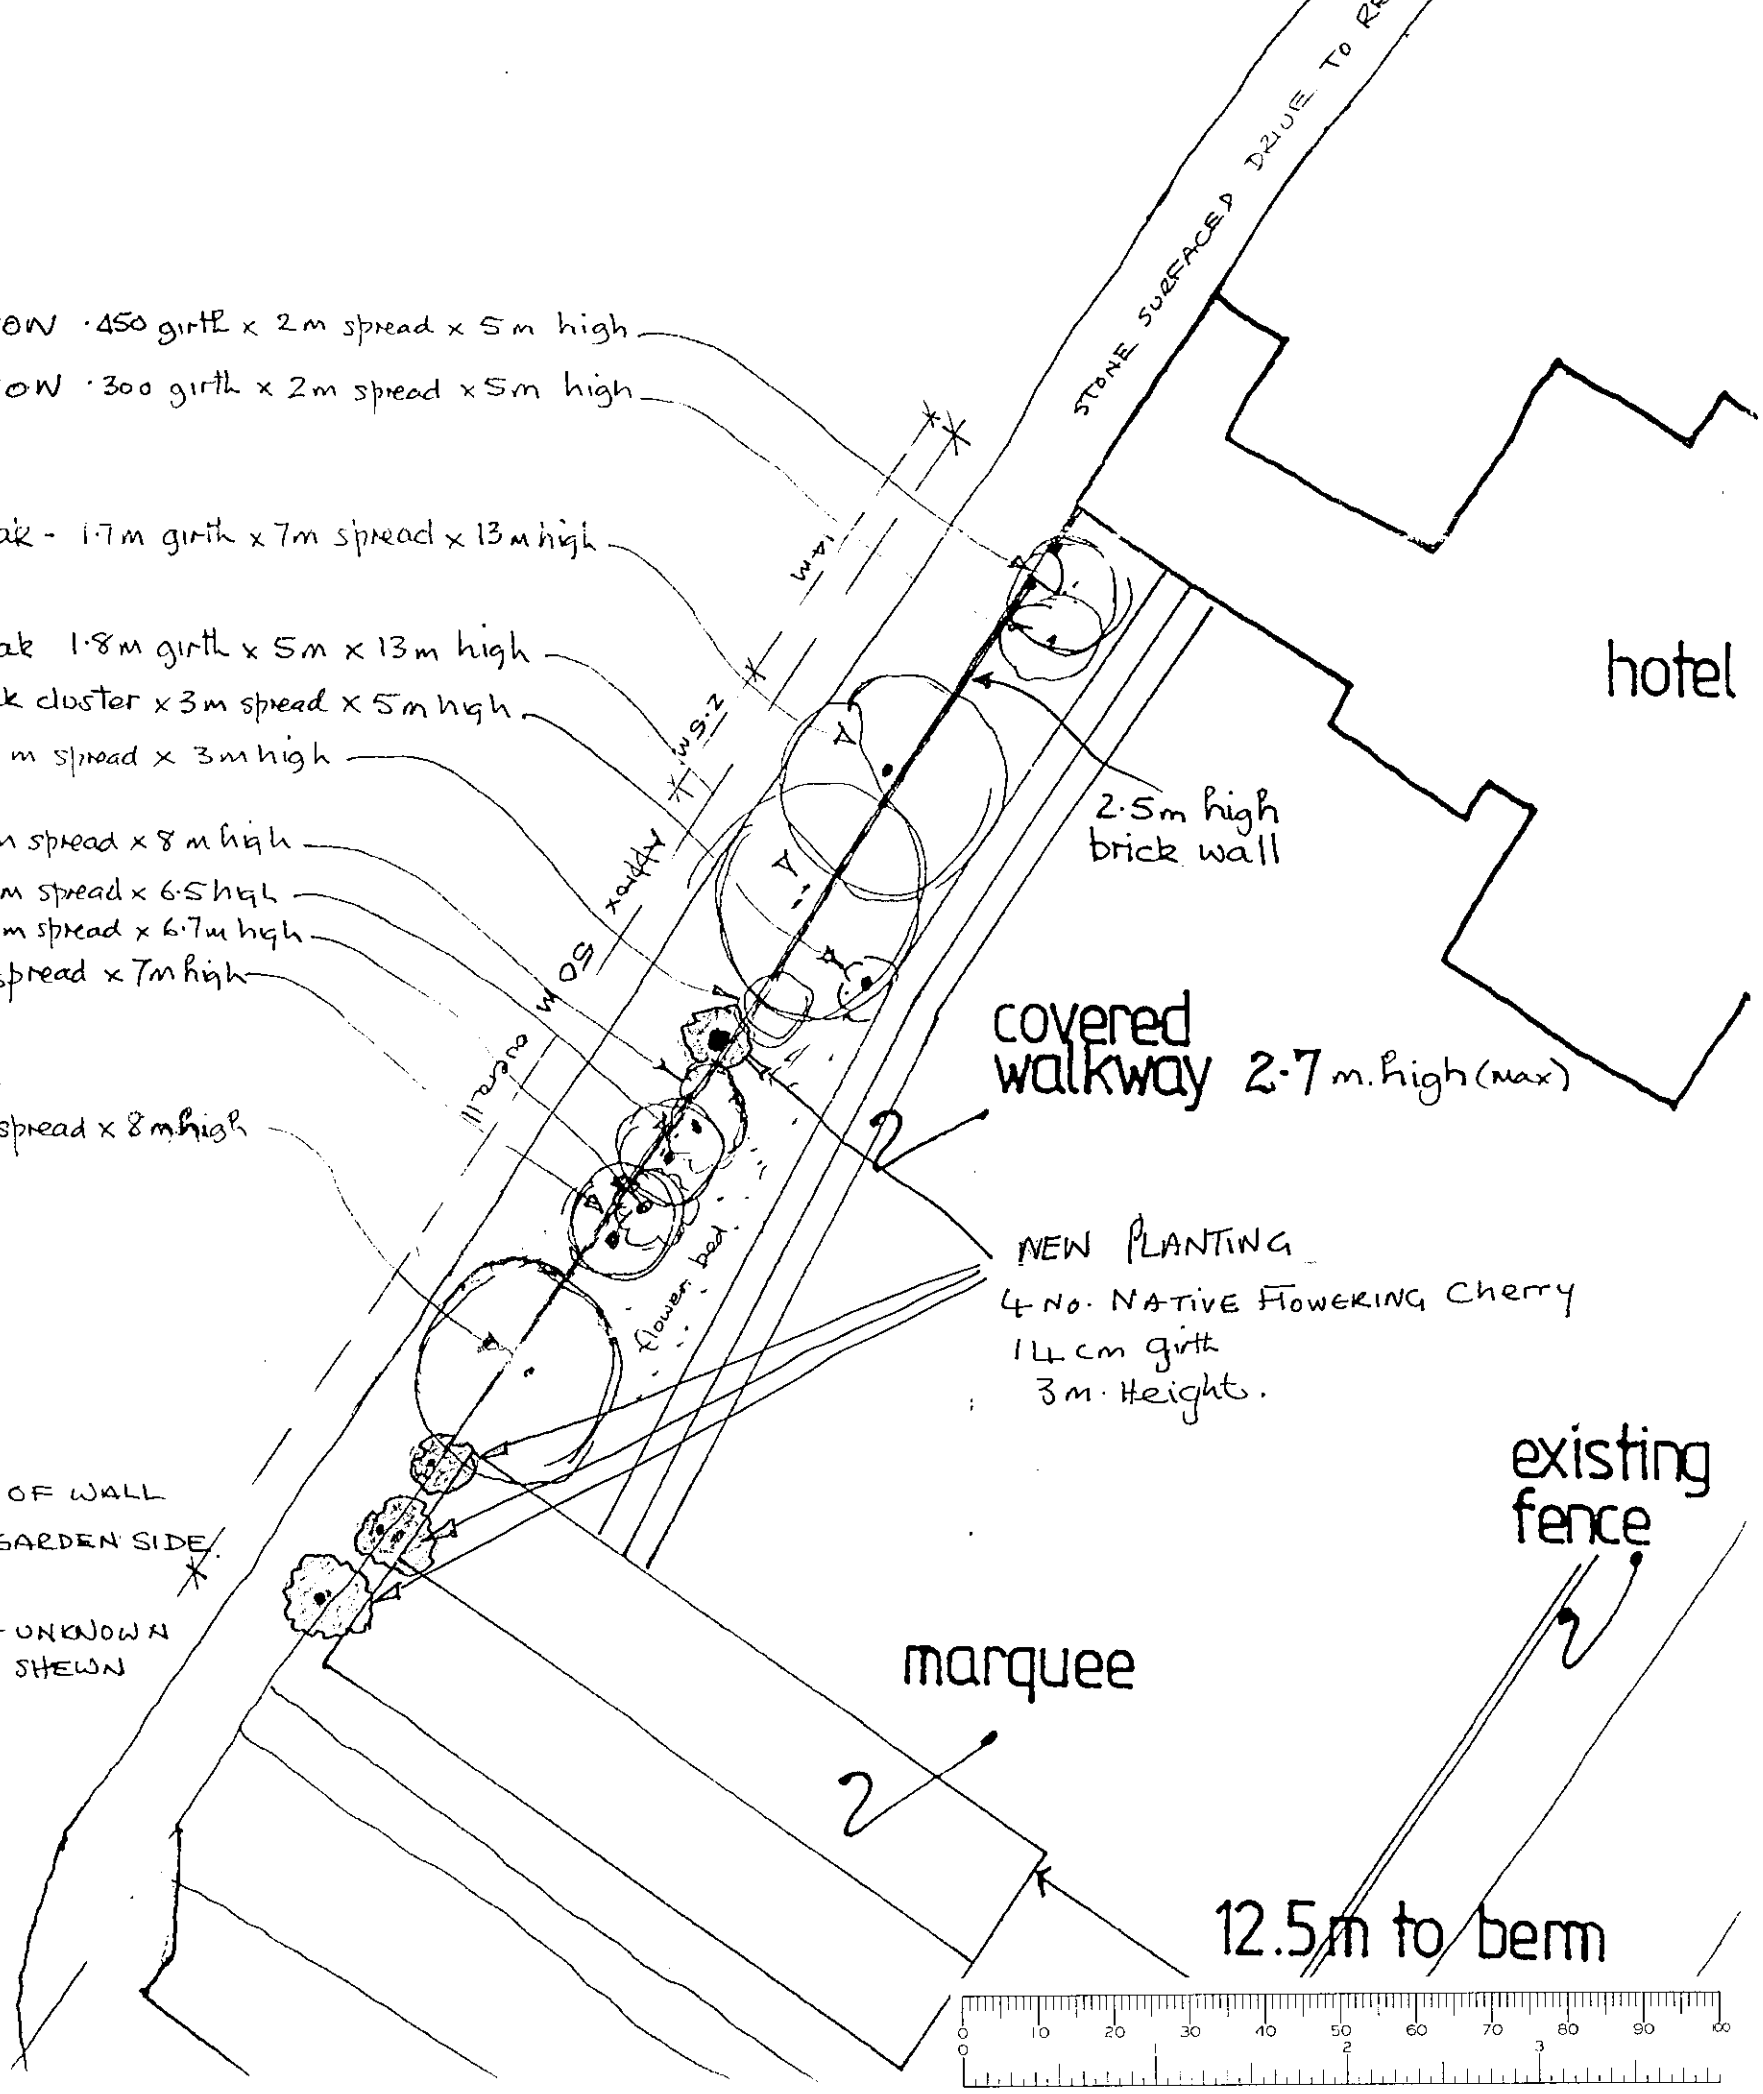

Note
Not to scale.

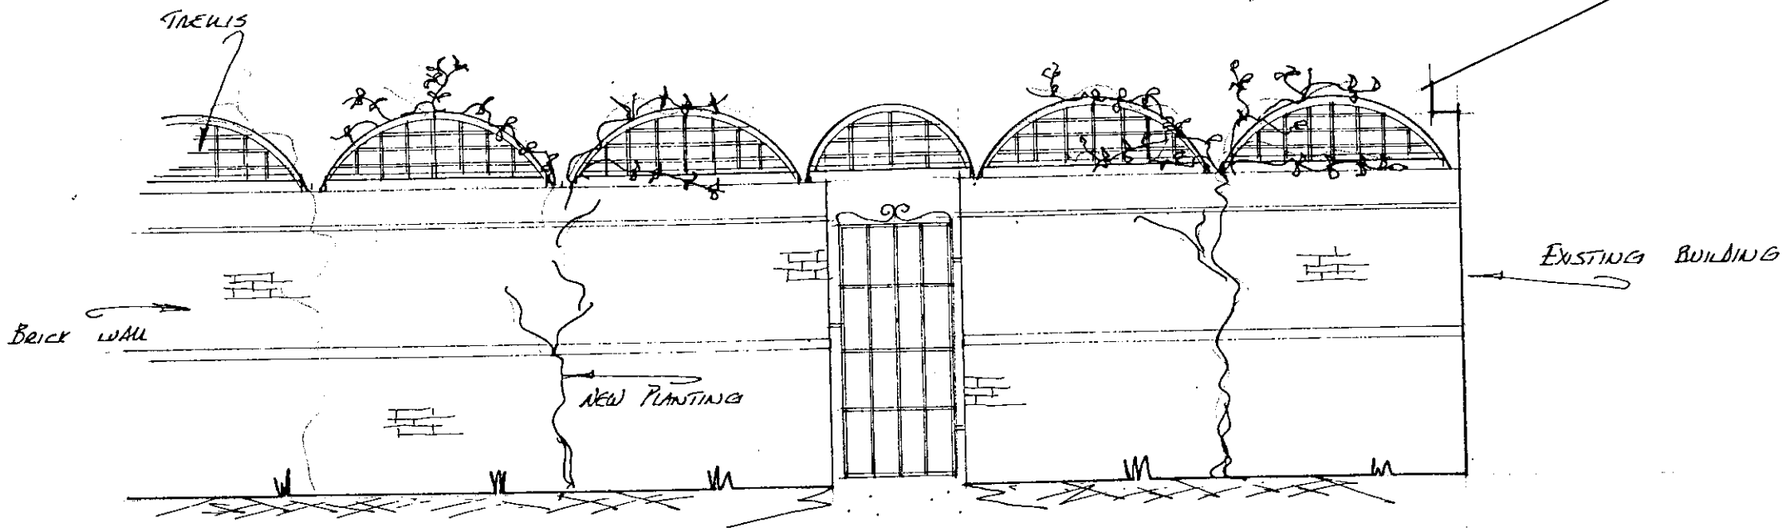

ELEVATION FROM GARDEN

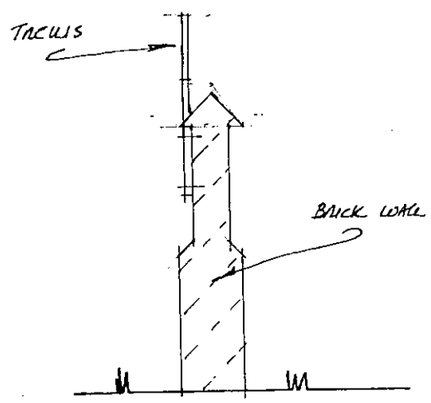

SECTION

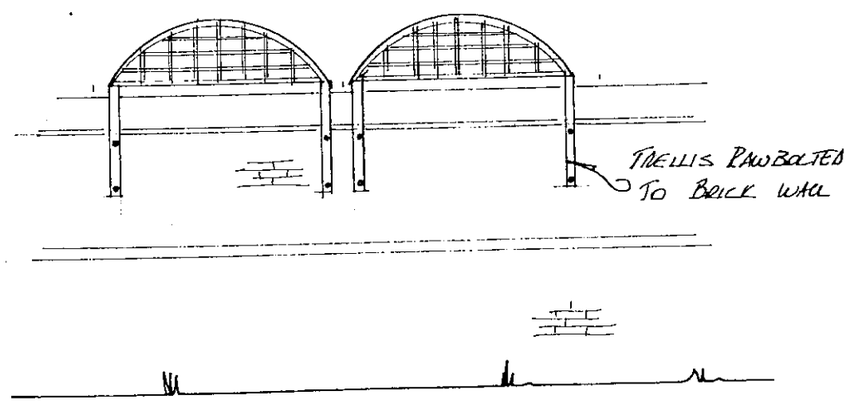

ELEVATION FROM LANE

"ADAMS LANDSCAPES"
TEL READING 966176

THE OLD MILL HOUSE RESTAURANT
OLD BASINGSTOKE ROAD
SWALLOW FIELDS
READING

JAN 2000

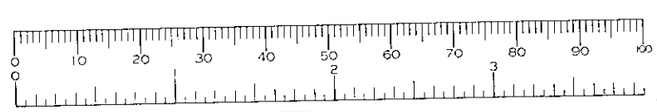

CLIMBER SCHEDULE OF PLANTS

WISTERIA :- Sinesis (China)	No 9
HONEYSUCKLE Halls Prolific	No 8
CLEMATIS Montana	No 8
Total	25 Number

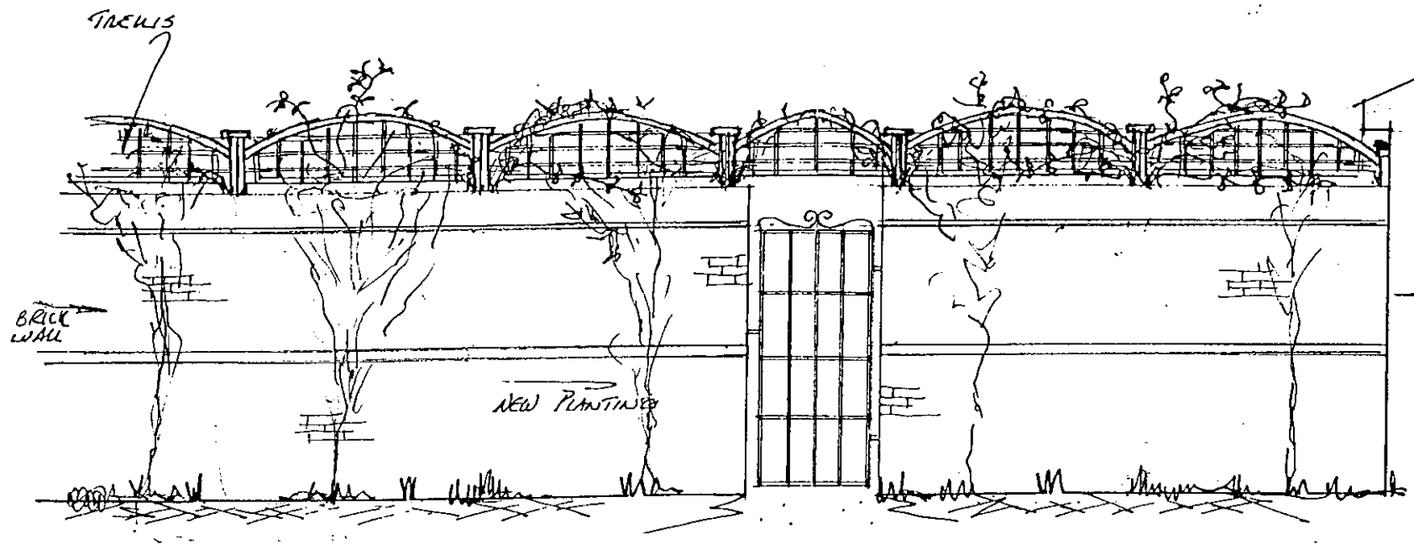

ELEVATION FROM GARDEN

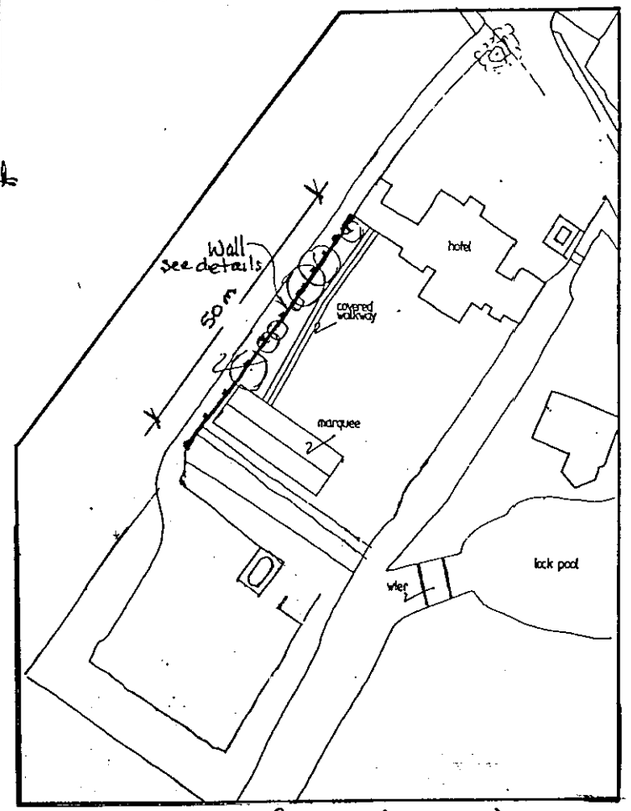

Location Plan (Not to scale)

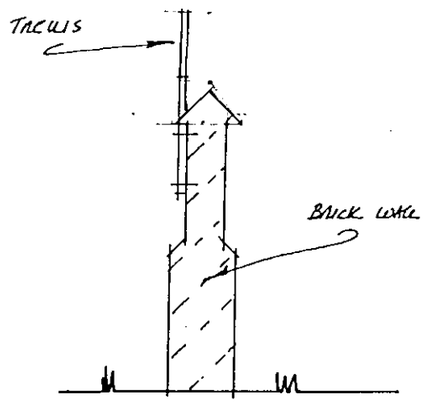

SECTION

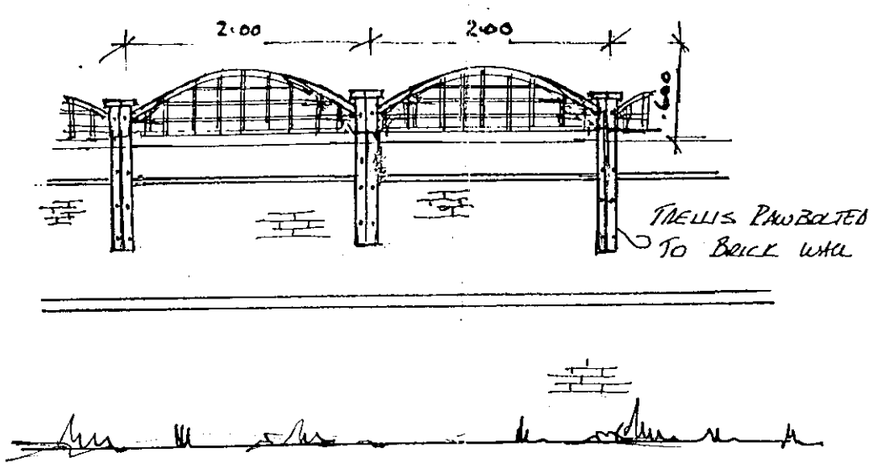

ELEVATION FROM LANE

SCREENING PROPOSALS ABOVE WALL TO REAR ACCESS LANE

MILL HOUSE HOTEL SWALLOWFIELD

FEB 2000

DWG. 005

MILL HOUSE SWALLOWFIELD

DETAILS OF EXISTING TREES ADJACENT TO WALL & MARQUEE & WALKWAY



VIEW FROM REAR ACCESS TRACK.





VIEWS FROM HOTEL GARDEN

