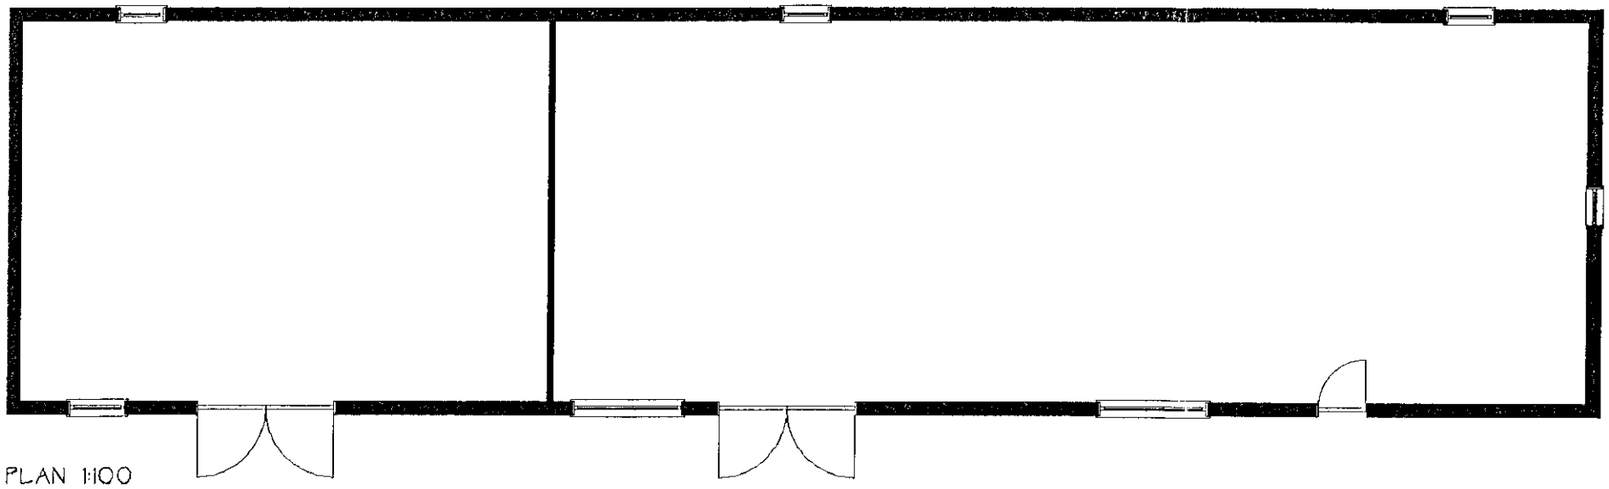

PLAN 1:100

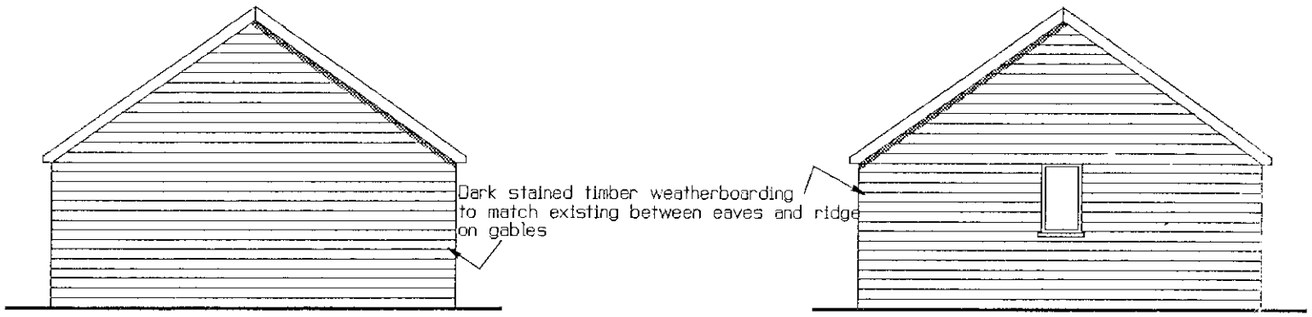

WEST ELEVATION

EAST ELEVATION

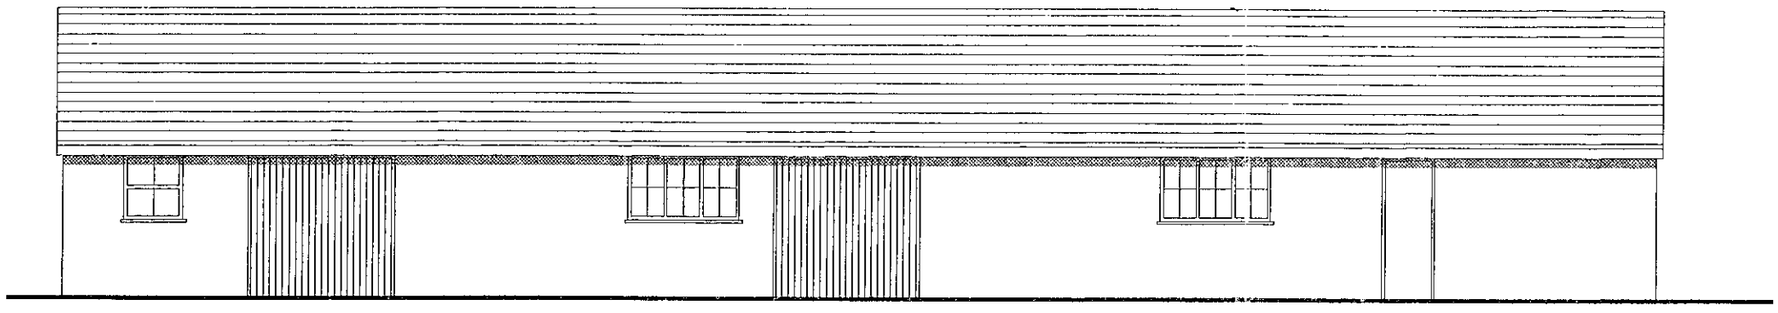

SOUTH ELEVATION

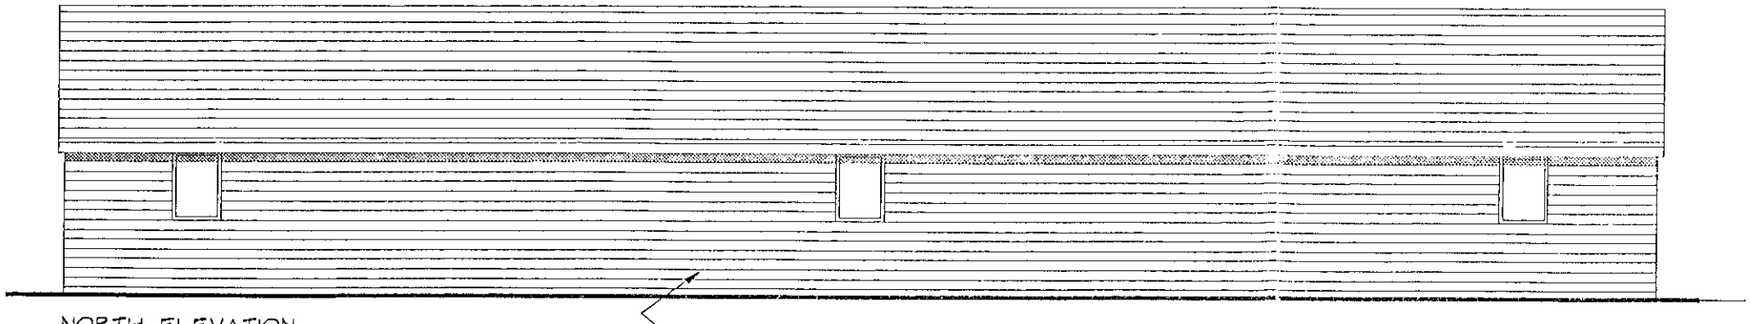

NORTH ELEVATION

Dark stained timber weatherboarding

PLANNING
POL
CS
AP?
CS
08 MAR 2000
COPIES TO:

J G ROBERTSON

John G Robertson
BSc(Hons) Arch Dip Arch
RIBA ARIAS

Chartered Architect

Telephone 01252 724056
Fax 01252 727071
18 Birch Grove HOOK
Hampshire RG27 9RJ
John.G.Robertson@tesco.net

Client	John Brown
Project	Woods Farm East Hampstead Road WOKINGHAM
Title	Building 8 As proposed

Date	Feb. '00
Drawn	JGR
Scale	1:100

Drwg. No
2002/02

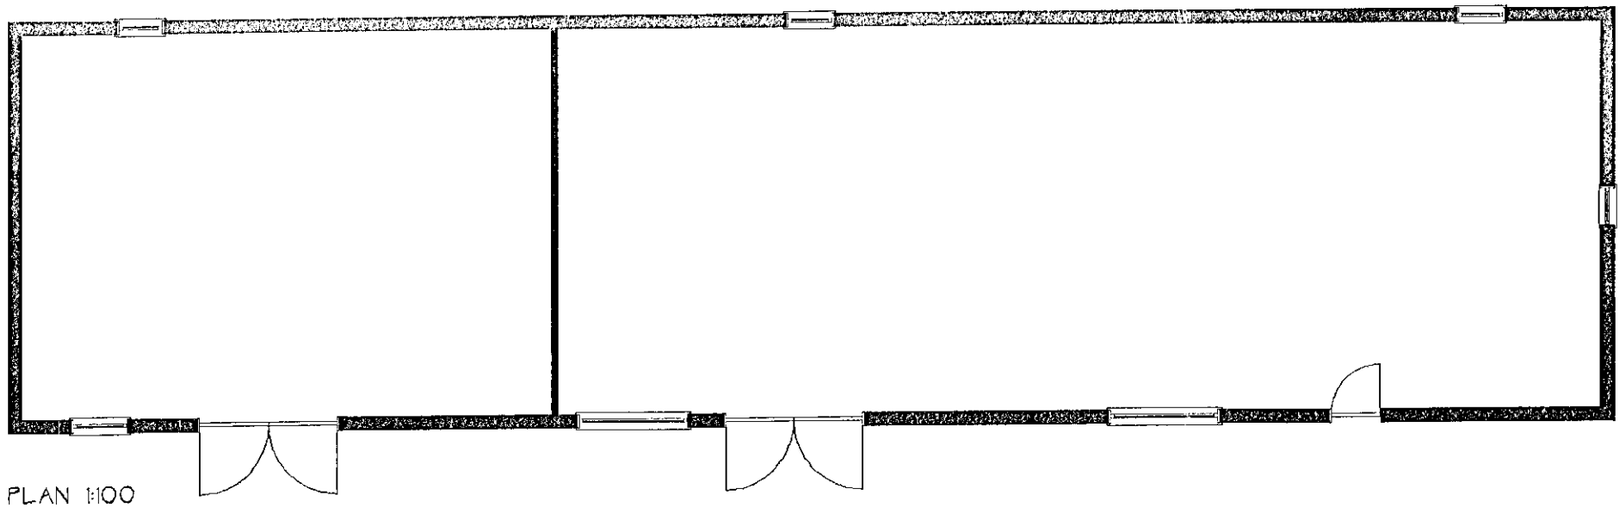

PLAN 1:100

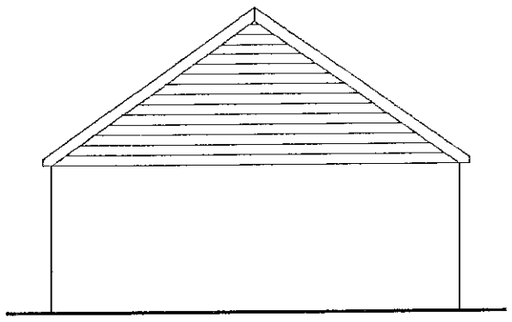

WEST ELEVATION

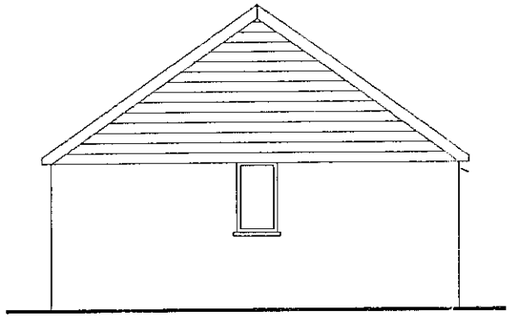

EAST ELEVATION

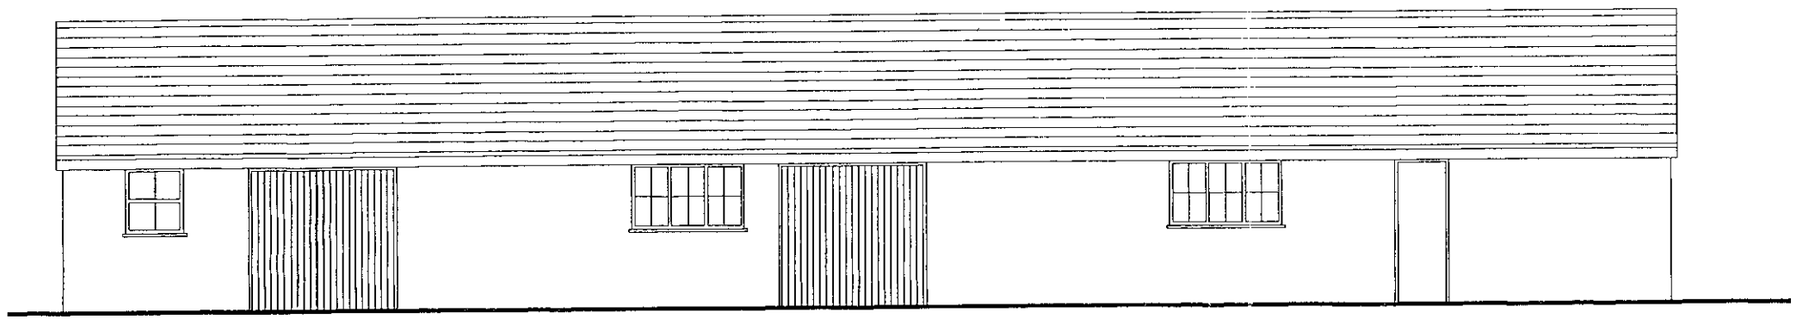

SOUTH ELEVATION

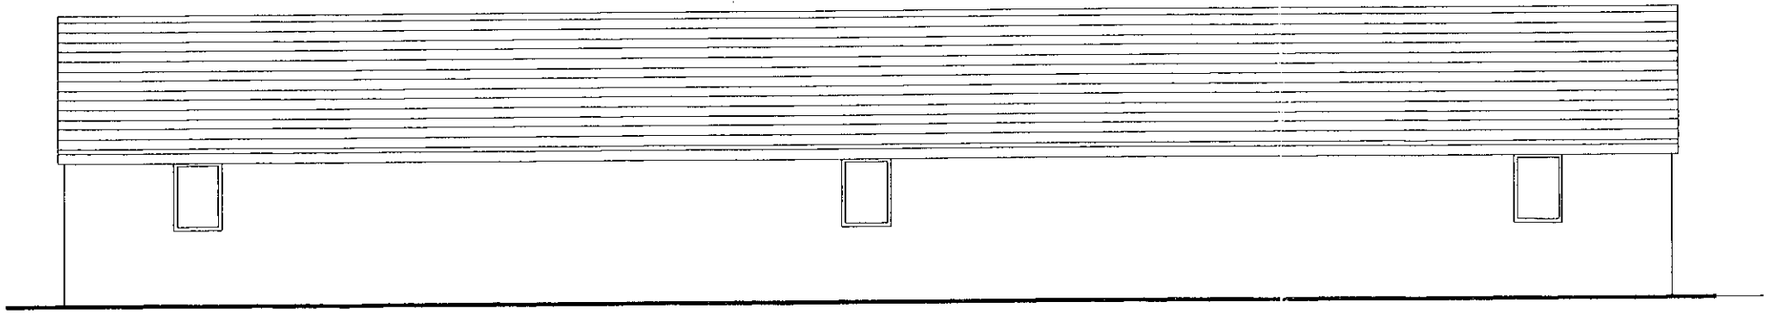

NORTH ELEVATION

John G Robertson
BSc(Hons) Arch Dip Arch
RIBA ARIAS

Chartered Architect

Telephone 01252 724856
Fax 01252 727071
18 Birch Grove HOOK
Hampshire RG27 9RJ
John.G.Robertson@tesco.net

JOHN G ROBERTSON

Client	John Brown
Project	Woods Farm East Hampstead Road WOKINGHAM
Title	Building 8 As existing

Date	Feb. '00
Drawn	JGR
Scale	1:100
Drwg. No	2002

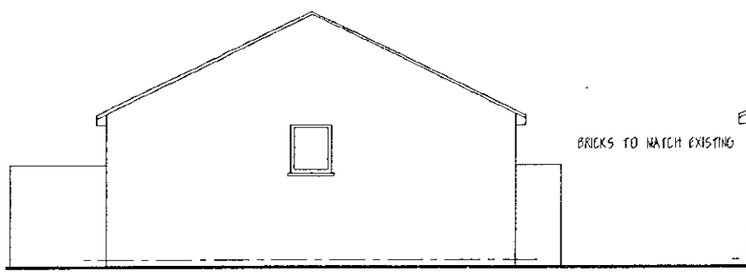

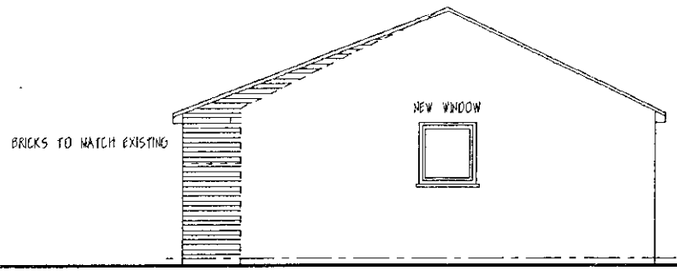

EAST ELEVATION

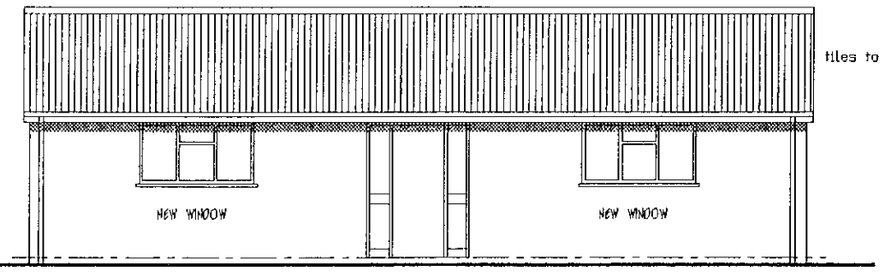

NORTH ELEVATION

NEW DOOR & SIDE LIGHTS

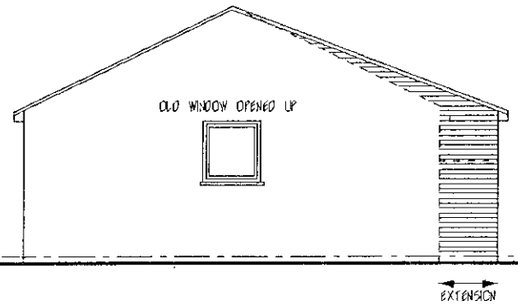

WEST ELEVATION



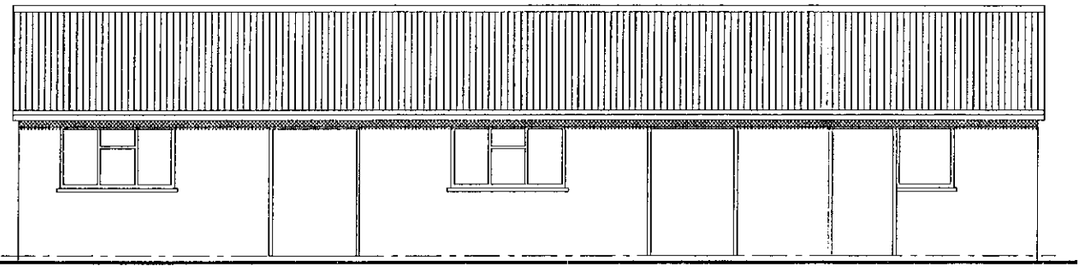

SOUTH ELEVATION

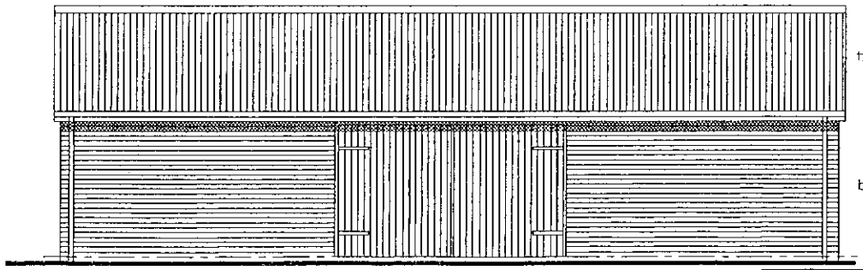

INTERNAL SOUTH ELEVATION

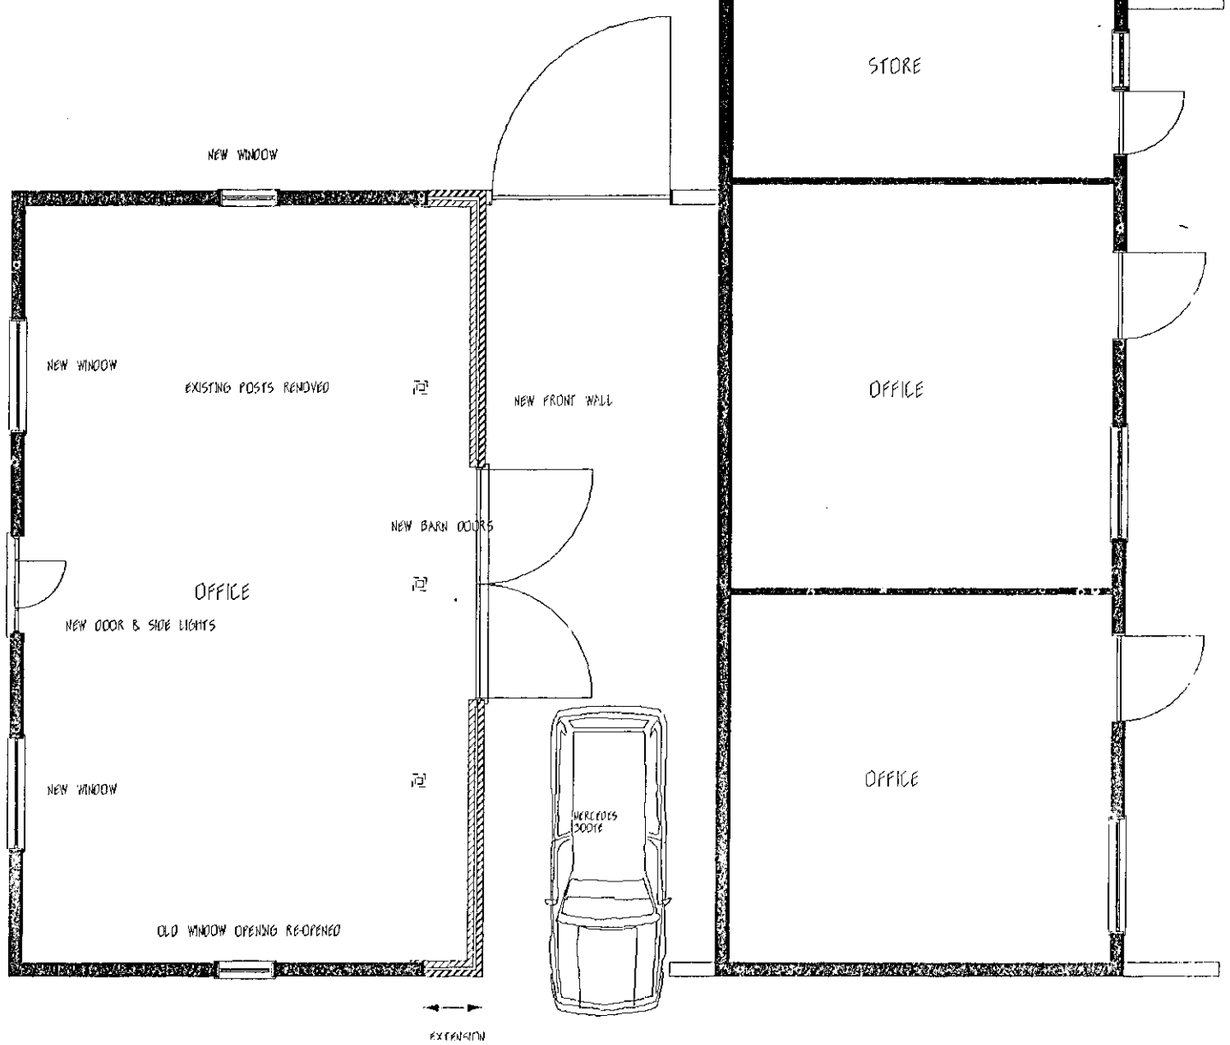

PLAN

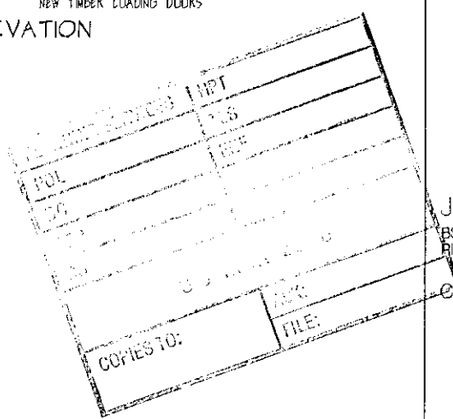

G ROBERTSON

John G Robertson
(BSc(Hons) Arch Dip Arch
RIBA ARIAS
Chartered Architect

Telephone 01252 724056
Fax 01252 727071
18 Birch Grove HOOK
Hampshire RG27 9RJ
John.G.Robertson@tesco.net

C 03.03.00 Door feature removed
B 03.03.00 Minor amendments
A 02.03.00 general amendments

Client	John Brown
Project	Woods Farm East Hampstead Road WOKINGHAM
Title	Building 9 As proposed

Date	Feb. '00
Drawn	JGR
Scale	1:100

Drwg. No
2002/04C

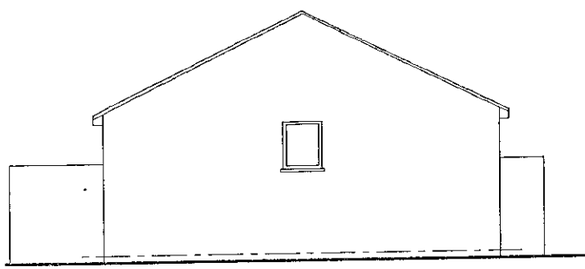

EAST ELEVATION

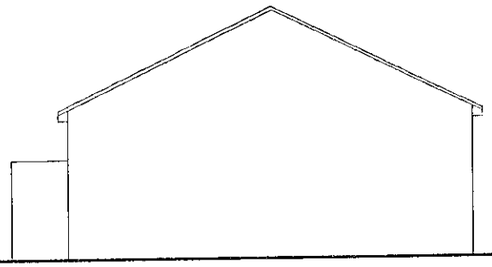

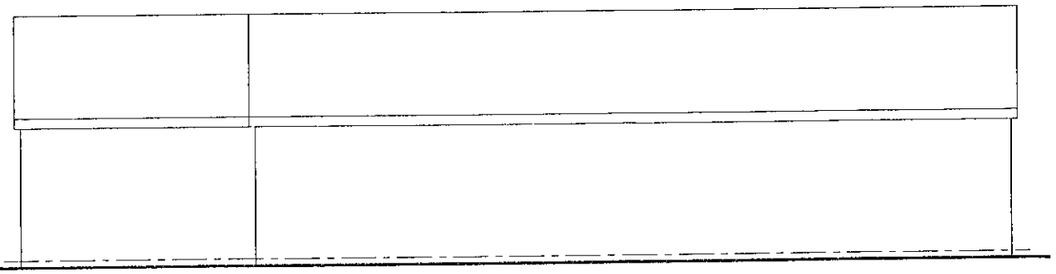

NORTH ELEVATION

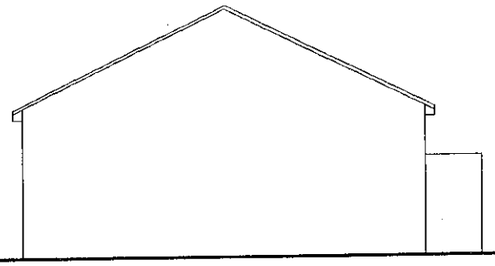

WEST ELEVATION

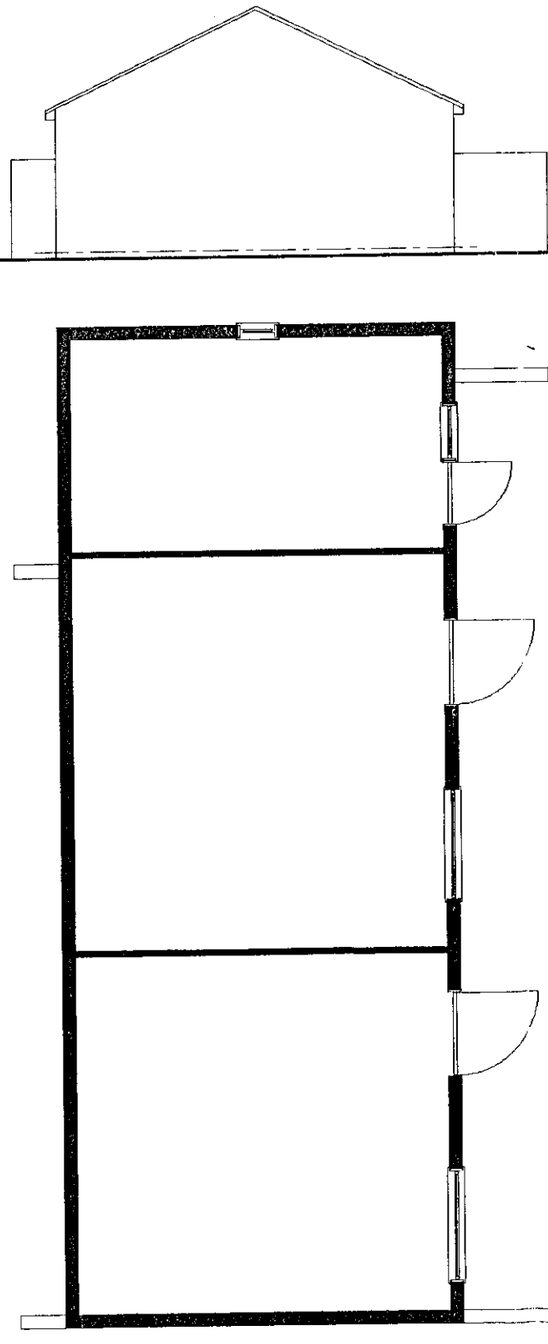

PLAN

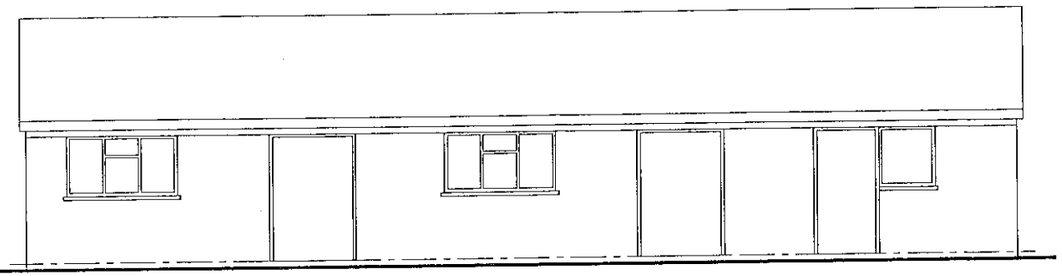

SOUTH ELEVATION

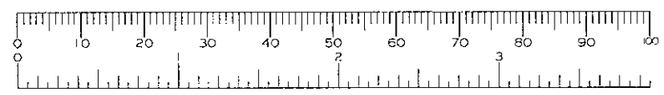

J G ROBERTSON

John G Robertson
BSc(Hons) Arch Dip Arch
RIBA ARIAS

Chartered Architect

Telephone 01252 724856
Fax 01252 727071
18 Birch Grove HOOK
Hampshire RG27 9RJ
John.G.Robertson@tesco.net

Client	John Brown
Project	Woods Farm East Hampstead Road WOKINGHAM
Title	Building 9 As existing

Date	Feb. '00
Drawn	JGR
Scale	1:100

Drwg. No
2002/01