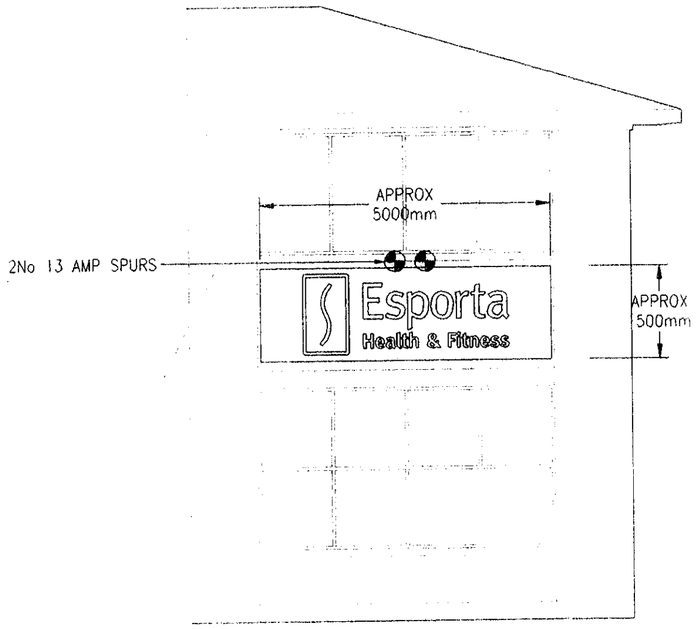

SIGN 1
PART RIGHT HAND SIDE ELEVATION
SCALE 1:75

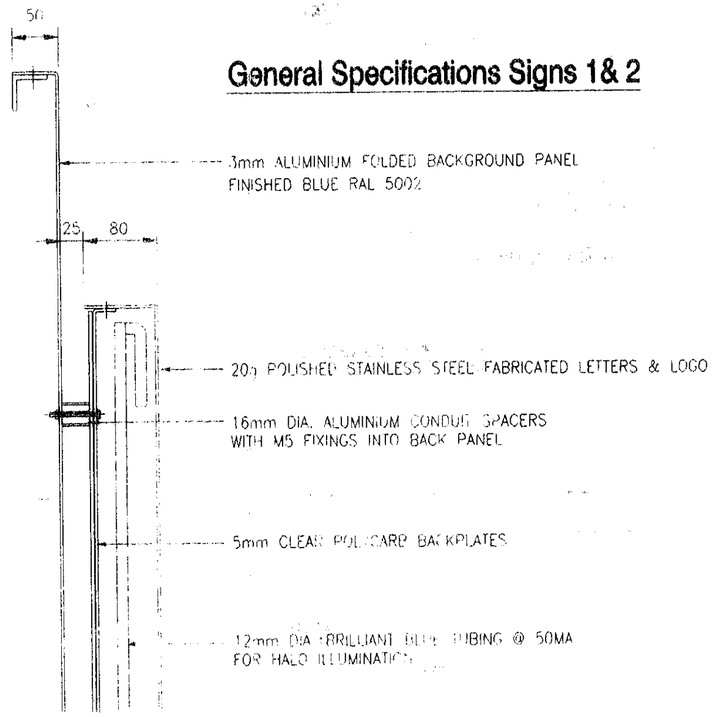

General Specifications Signs 1& 2

SIGN LOCATION PLAN

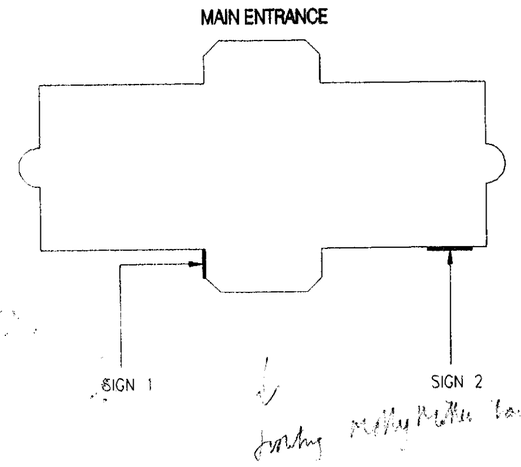

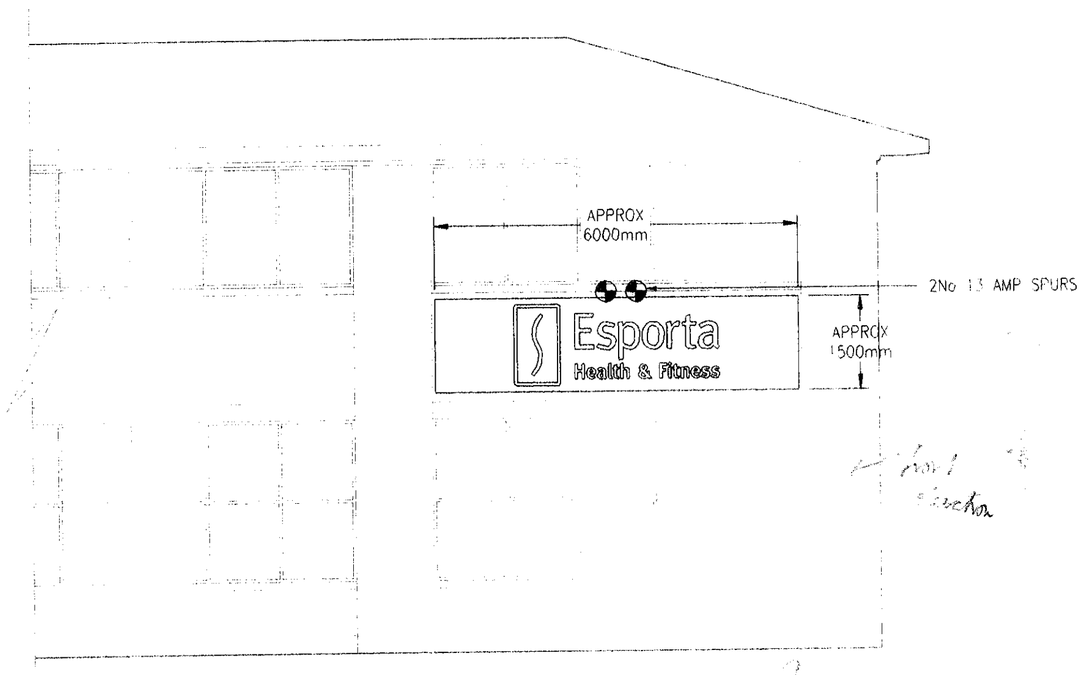

SIGN 2
PART REAR ELEVATION
SCALE 1:75

SIGN 2

6000x1500mm ILLUMINATED SIGN

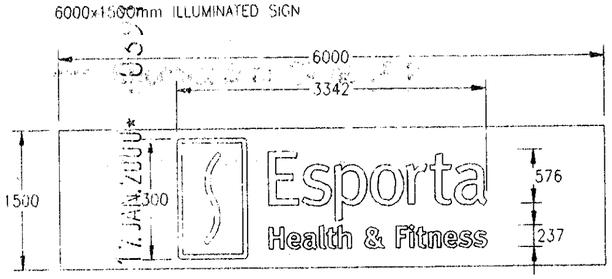

SIGN 1

5000x1500mm ILLUMINATED SIGN



ALL SIZES ARE APPROXIMATE
SITE SURVEY REQ PRIOR TO MANUFACTURE

APPROVED

273 DUKESWAY
TEAM VALLEY TRADING ESTATE
GATESHEAD
TYNE & WEAR
NE11 0PZ
TEL: 0191 491 0097
FAX: 0191 491 0158
E-MAIL: astley@redforrest.co.uk
ISDN: 0191 491 0789
WEBSITE: www.redforrest.co.uk

REVISIONS			
REV	DESCRIPTION	DATE	BY

CLIENT: ESPORTA		DWG. DESCRIPTION: PLANNING DWG, SIGN 1, SIGN 2
CLIENT APPROVAL	DATE	

LOCATION: WOKINGHAM	DWG.No. 0052_01	JOB.No. ----
	DRAWN BY SYS_S	CHECKED

DATE 21.10.99	SCALE AS SHOWN	REV

THIS DRAWING IS THE PROPERTY OF ASTLEY SIGNS
THE USE OF WHICH IN PART OR IN WHOLE IS NOT PERMITTED
WITHOUT PRIOR CONSENT OF ASTLEY SIGNS.