
DATE:

SCANNING INFORMATION SHEET

PLANS

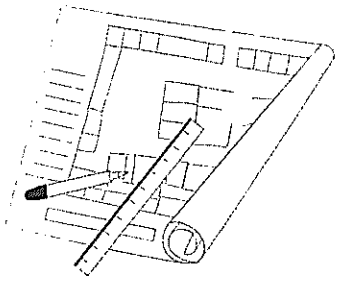

Application Number: F/2001/3311

Applicants Name:

Site Address:

02.FEB.2001* 3511

LYONS+SLEEMAN+HOARE
Architects

JOB TITLE: HEADLEY ROAD EASY, WOODLEY	JOB NO: 00/011

DRAWING ISSUE REGISTER	STATUS		I
	MEDIA		H
	DATE	D	O1
		M	2
SERIES P SHEET 1		Y	O1

DRAWING TITLE	NUMBER	SCALE	SIZE	REVISION
QTR SITE - DETAILED APPL.				
LOCATION PLAN	P01	1/1250	A2	/
MASTERPLAN	P02	1/1250	A2	/
SITE PLAN	P03	1/500	A2	
GROUND FLOOR PLAN	P04	1/200	A2	/
FIRST FLOOR PLAN	P05	1/200	A2	/
SECOND FLOOR PLAN	P06	1/200	A2	/
ELEVATIONS N & S	P07	1/200	A2	/
ELEVATIONS E & W	P08	1/200	A2	/
SECTIONS AA & BB	P09	1/200	A2	/
SECTIONS CC & DD	P10	1/200	A2	/
DETAILED ELEVATION	P11	1;50	A2	/
ILLUSTRATIVE MATERIAL	P12	NTS	A2	/
EXTERNAL WORKS	P13	1/500	A2	/
WESTERN SITE - OUTLINE APPL.				
LOCATION PLAN	P101	1/1250	A2	/
MASTERPLAN	P102	1/1250	A2	/
SITE PLAN	P103	1/1000	A2	/
INDICATIVE ELEVATION	P104	1/100	A2	/

CIRCULATION		NUMBER OF COPIES ISSUED
WOKINGHAM DISTRICT COUNCIL	N LAKE	6
LONDON & CAMBRIDGE	J FIFE	2
FRANKLIN ANDREWS	P DICKIE	1
FRYER GILBERT JEPPS	D GILBERT	1
	S FRYER	
DENIS WILSON PARTNERSHIP	A JENKINSON	1
FILE		2

ISSUE STATUS P=PRELIMINARY I=INFORMATION T=TENDER C=CONSTRUCTION K=COMMENT R=RECORD


MEDIA H=HARDCOPY D=DISK N=ISDN F=FAX E=E.MAIL M=CDROM

Nero Brewery, Cricket Green, Hartley Wintney, Hook, Hampshire RG27 8QA
Telephone: 01252 844144 Facsimile: 01252 844800

3311

REVISED PLAN

SK 65

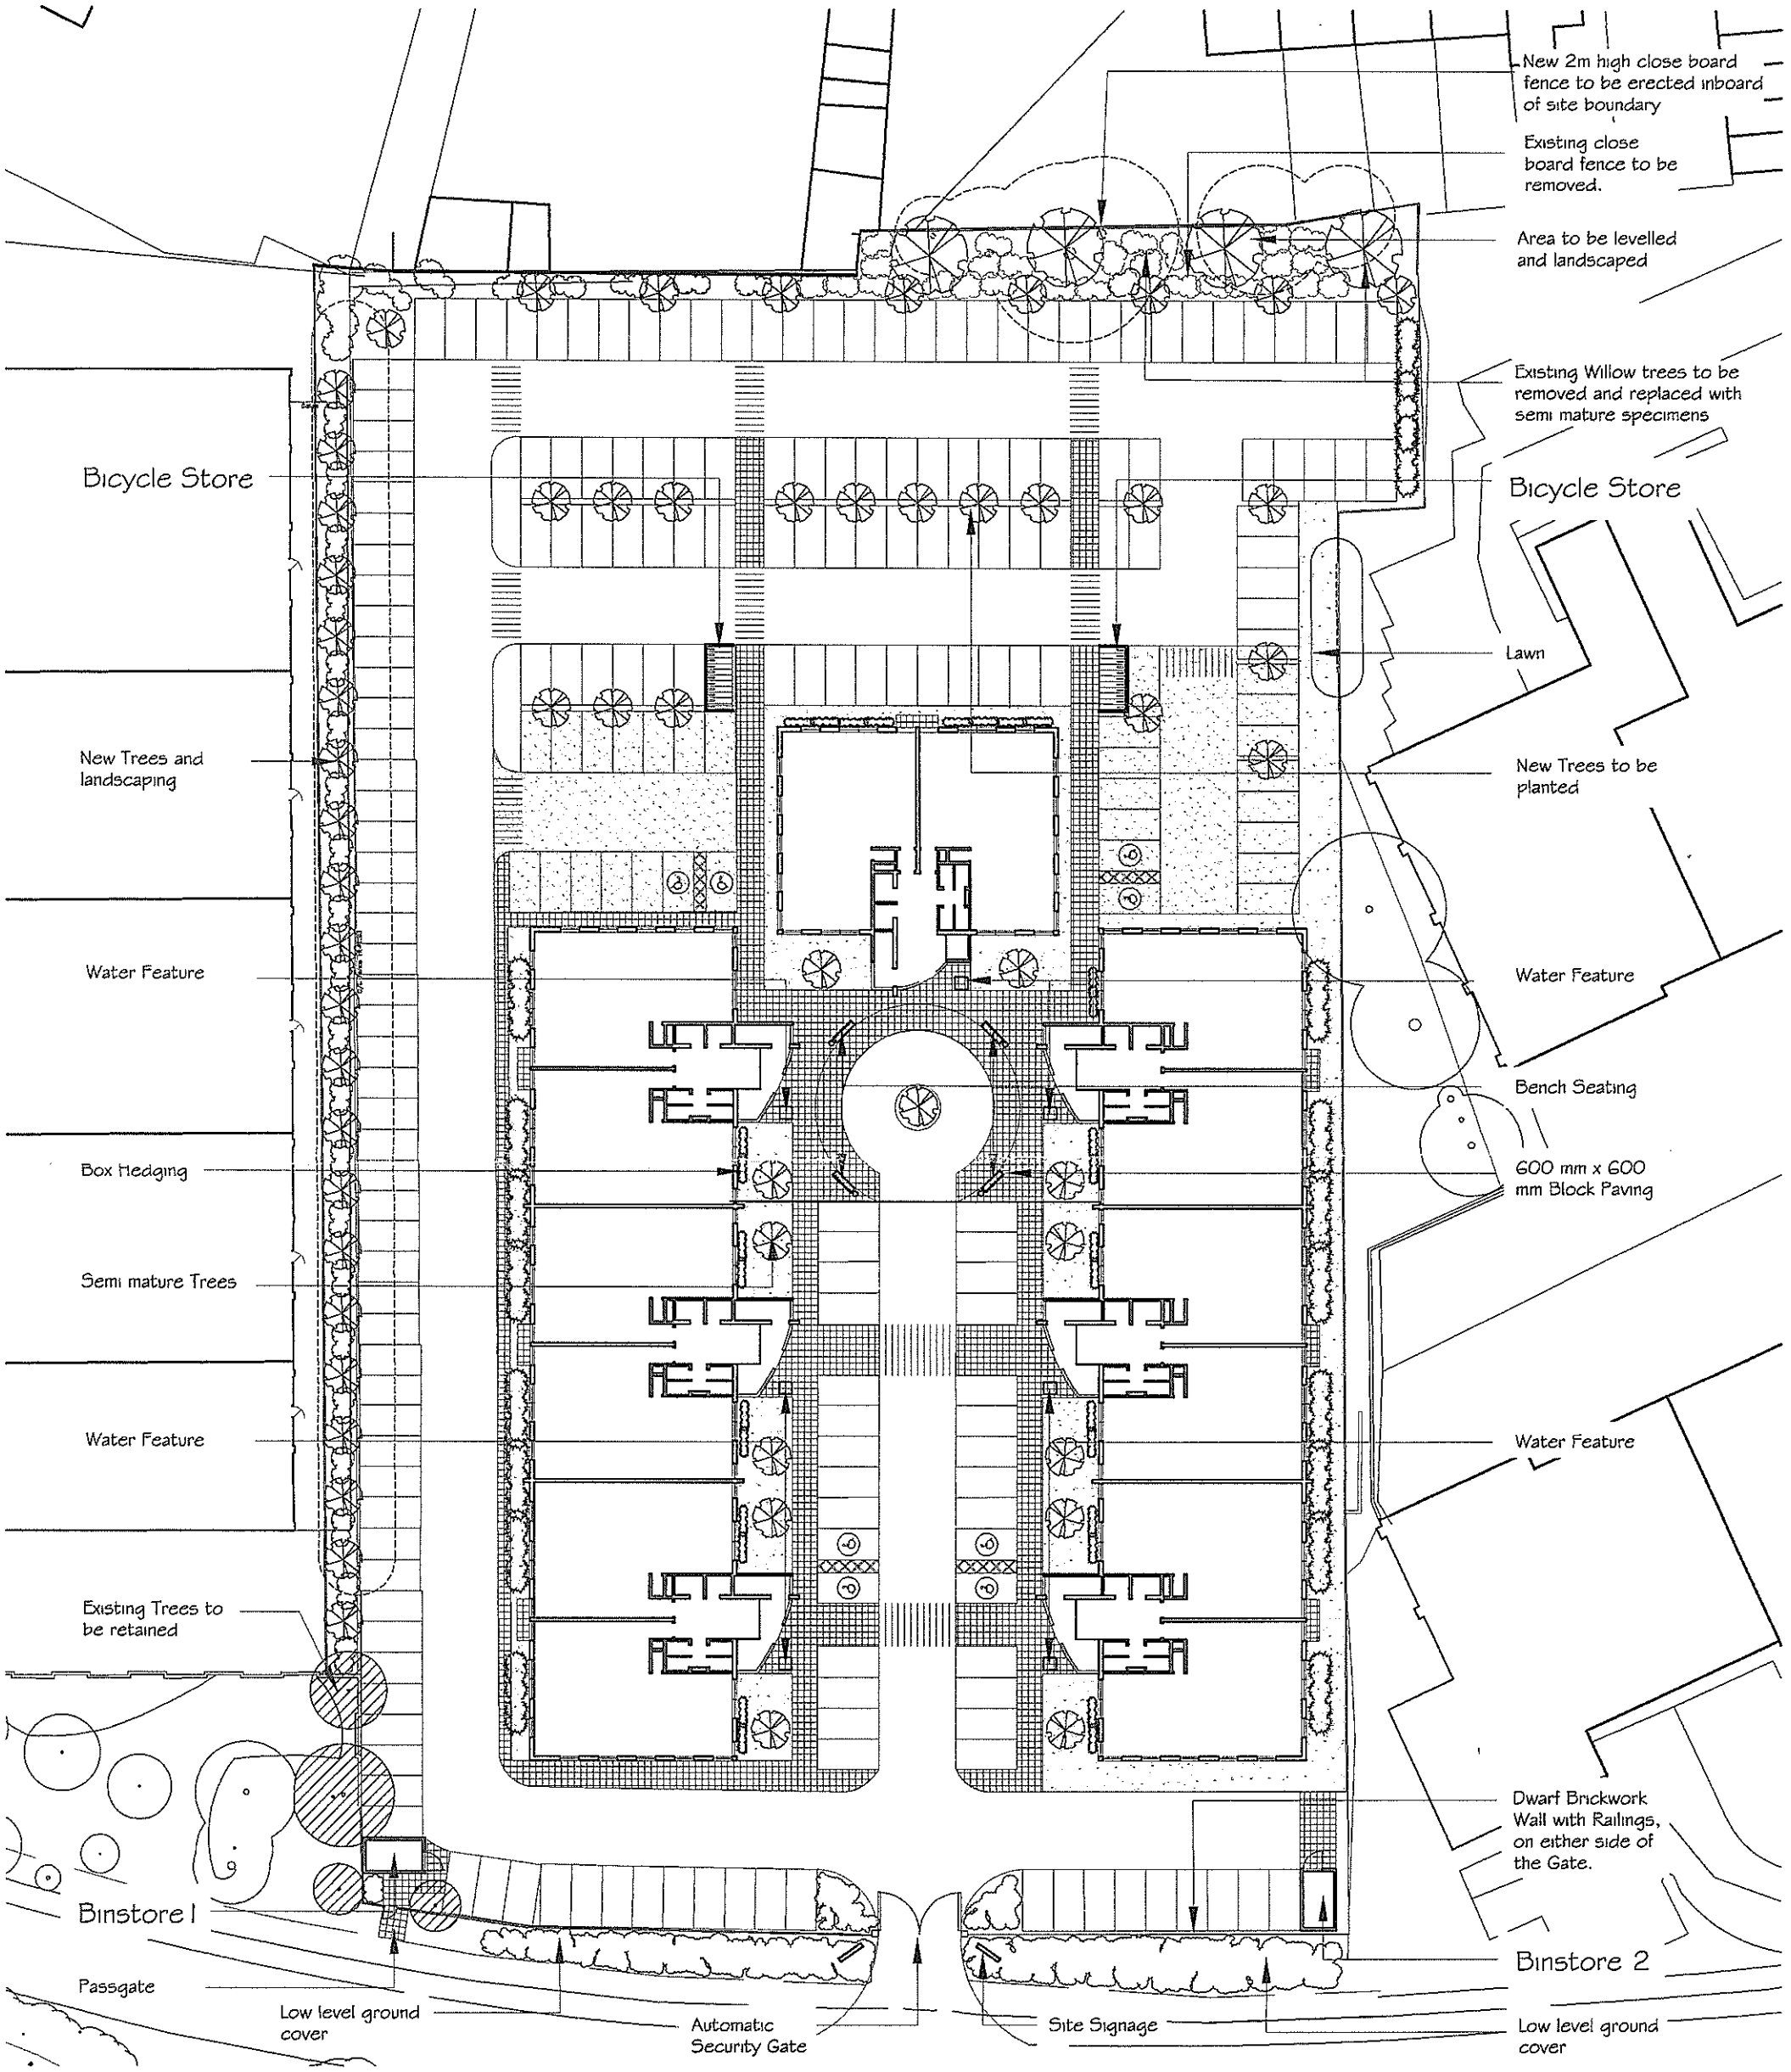

External Landscaping - 1:500

Hard & Soft Landscaping Subject to Detailed Design

APPROVED

QTR SITE - HEADLEY ROAD EAST, WOODLEY

© LYONS+SLEEMAN+HOARE


LYONS+SLEEMAN+HOARE
Architects

Nero Brewery, Cricket Green, Hartley Wintney, Hants RG27 8QA
Tel: 01252 844144 Fax: 01252 844800

Job	Scale	Date	Partner	Author
Headley Road East, Woodley	1:500 @ A3	06.04.01	PP	LED
Drawing: External Works - Rear Boundary Amendments	Job N°/Drg N°: 00/011 SK65		Rev	Checked

Do not Scale. Use figured dimensions only. Subject to site survey and all necessary consents. All dimensions to be checked by user and any discrepancies, errors or omissions to be reported to the Architect before work commences This drawing is to be read in conjunction with all other relevant materials.

P01

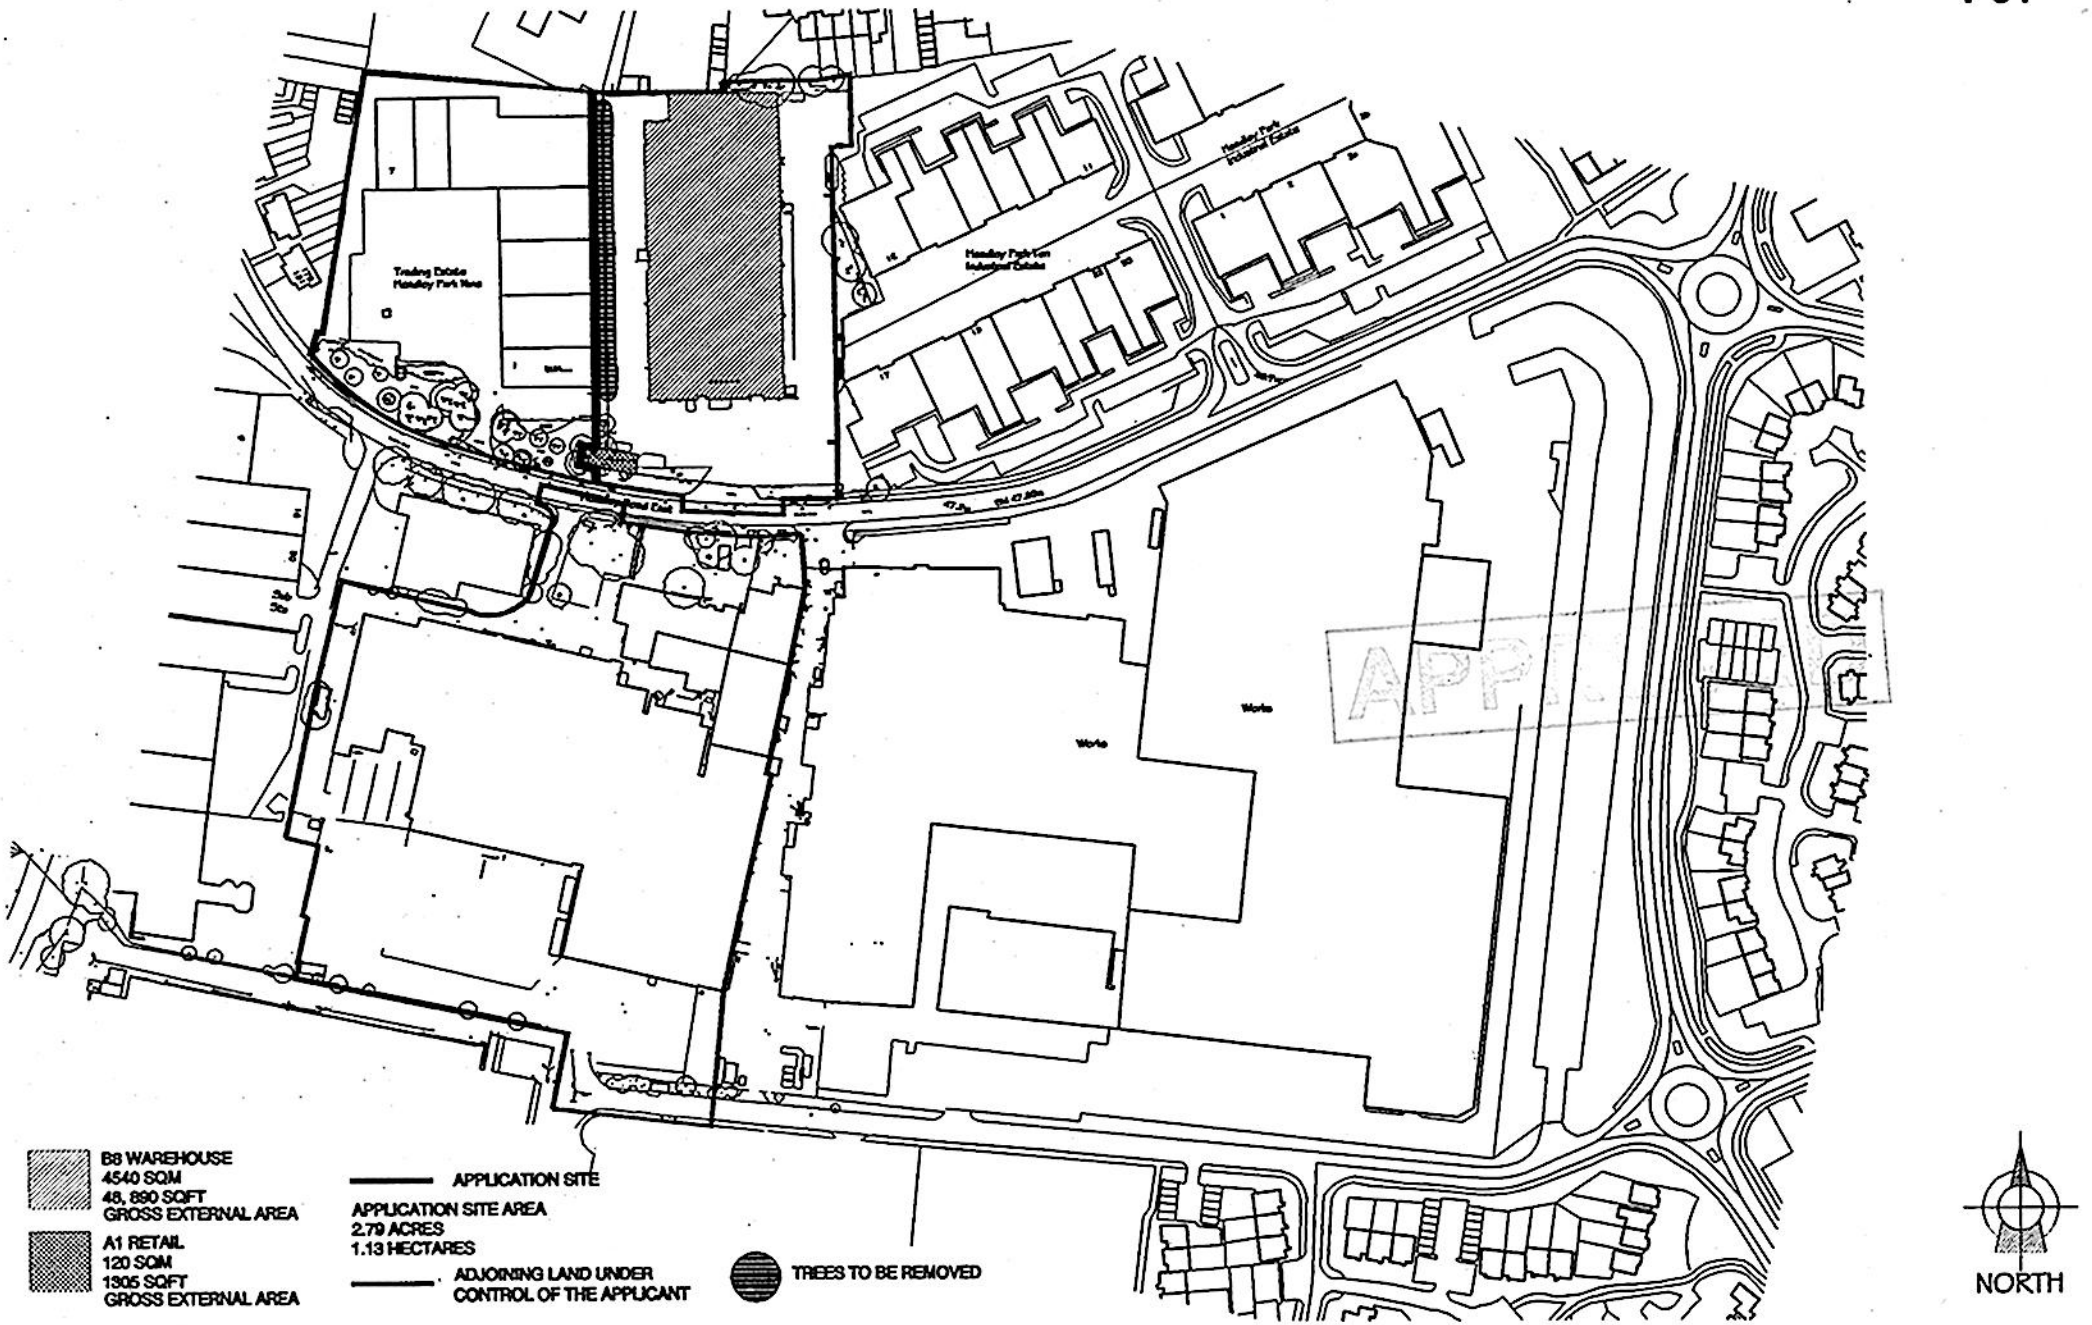


QTR - LOCATION PLAN

LYONS+SLEEMAN+HOARE
Architects

HEADLEY ROAD EAST - WOODLEY

Job	Headley Road East, Woodley	Scale	1:1250@ A2	Date	JAN 2001
Drawing	QTR Location Plan	Job/Dwg No	00/011 P01	Rev	

02.FEB.2001* 3311 42

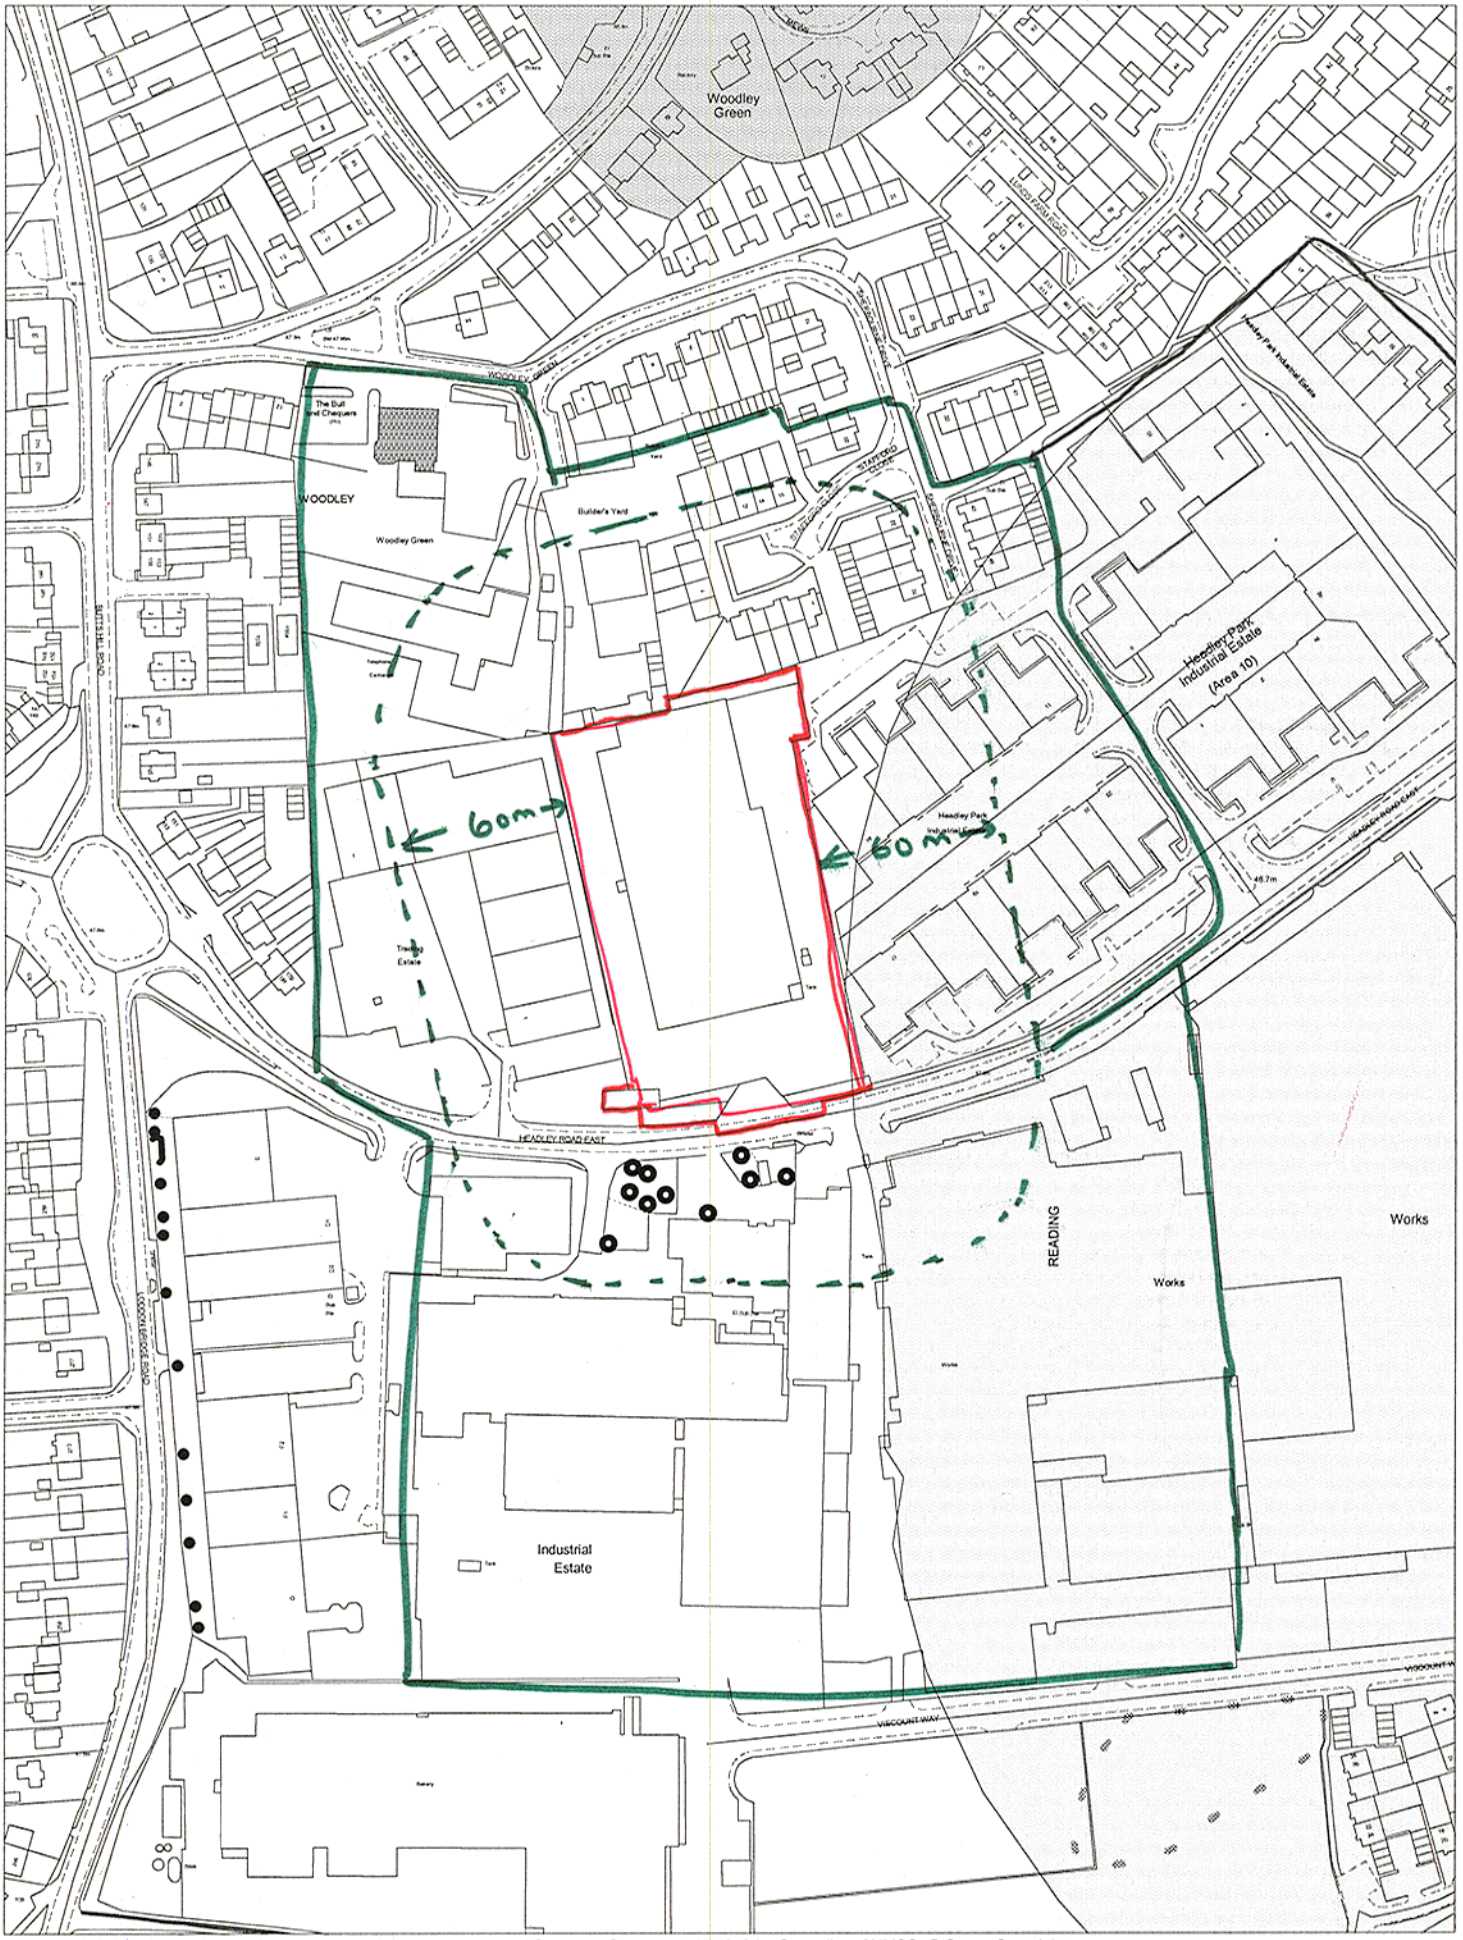

This map is based upon Ordnance Survey material with the permission of Ordnance Survey on behalf of the Controller of HMSO. © Crown Copyright.
Unauthorised reproduction infringes Crown Copyright and may lead to prosecution or civil proceedings.Wokingham District Council Licence LA086134

Development Control Section, Environmental Services, Wokingham District Council.

7 February 2001 Scale: 1 : 2500

N
W E
S