
DATE:

SCANNING INFORMATION SHEET

PLANS

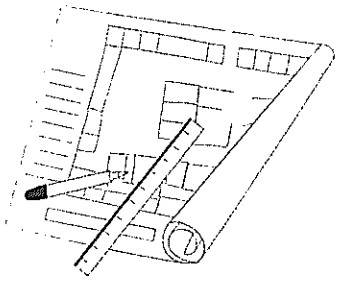


Application Number: F/2001/3311

Applicants Name:


Site Address:

02.FEB.2001* 3311

P 08

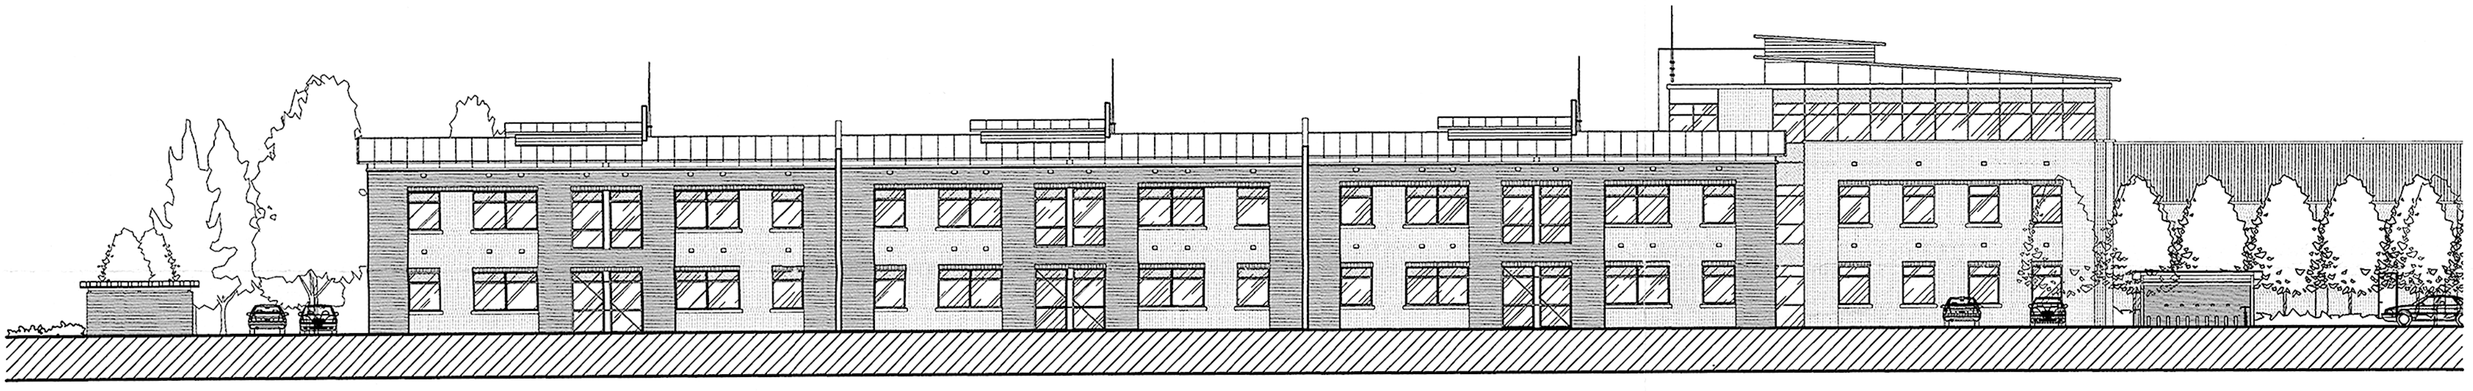

EAST ELEVATION

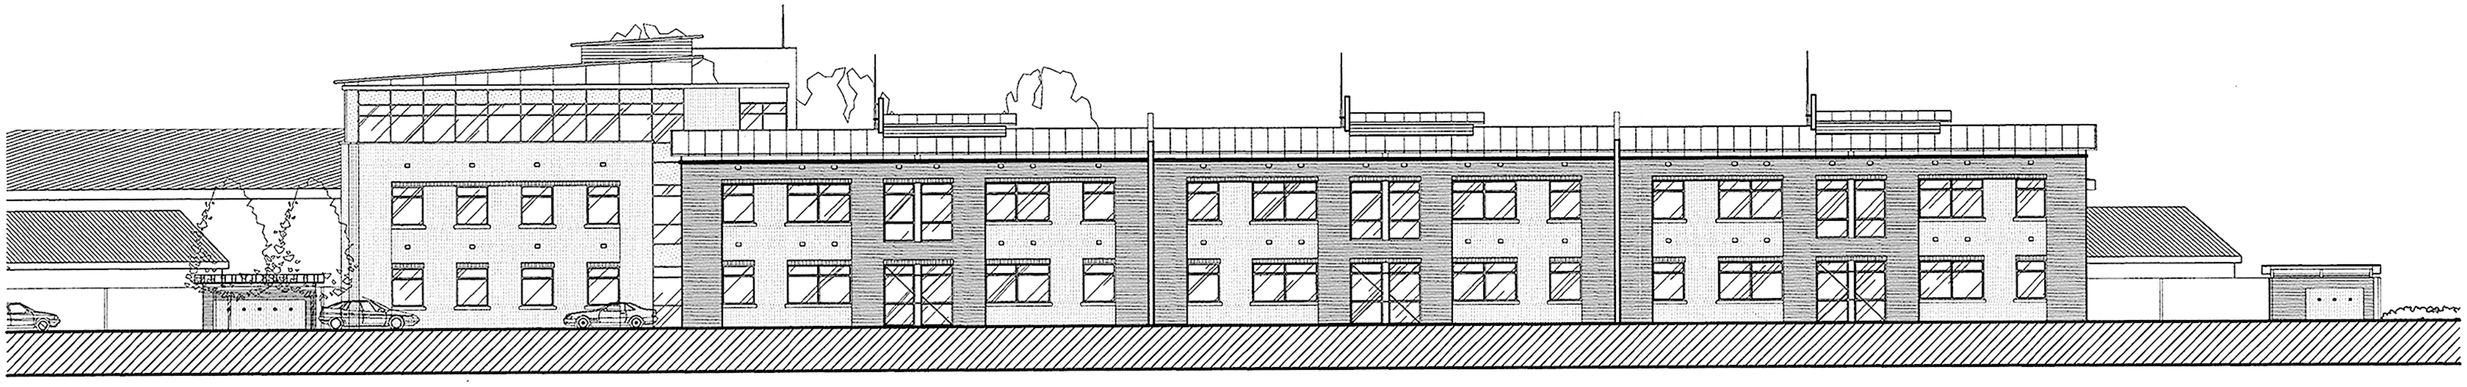

WEST ELEVATION


DO NOT SCALE

½mm 10 20mm 30 40 50 60 70 80 90 100 110 120 130 140 150

ORIGINAL SIZE OF DRAWING A2

0 2 4 6 8 10 12m

ELEVATIONS

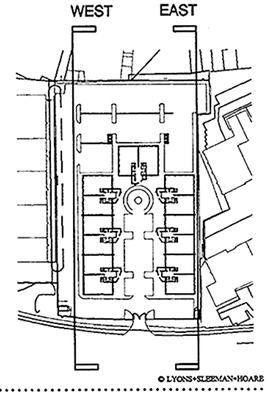

KEY PLAN

© LYONS+SLEEMAN+HOARE

LYONS+SLEEMAN+HOARE
Architects

Nero Brewery, Cricket Green, Hartley Wintney, Hants RG27 8QA
Tel: 01252 844144 Fax: 01252 844800

HEADLEY ROAD EAST, WOODLEY

Job	Scale	Date	Partner	Author
Headley Road East, Woodley	1:200@ A2	JAN 2001	PP	
Drawing	**Job N°/Drg N°**		**Rev**	**Checked**
Elevations	00/011 P08			

Use figured dimensions only. Subject to site survey and all necessary consents. All dimensions to be checked by user and any discrepancies, errors or omissions to be reported to the Architect before work commences This drawing is to be read in conjunction with all other relevant materials.