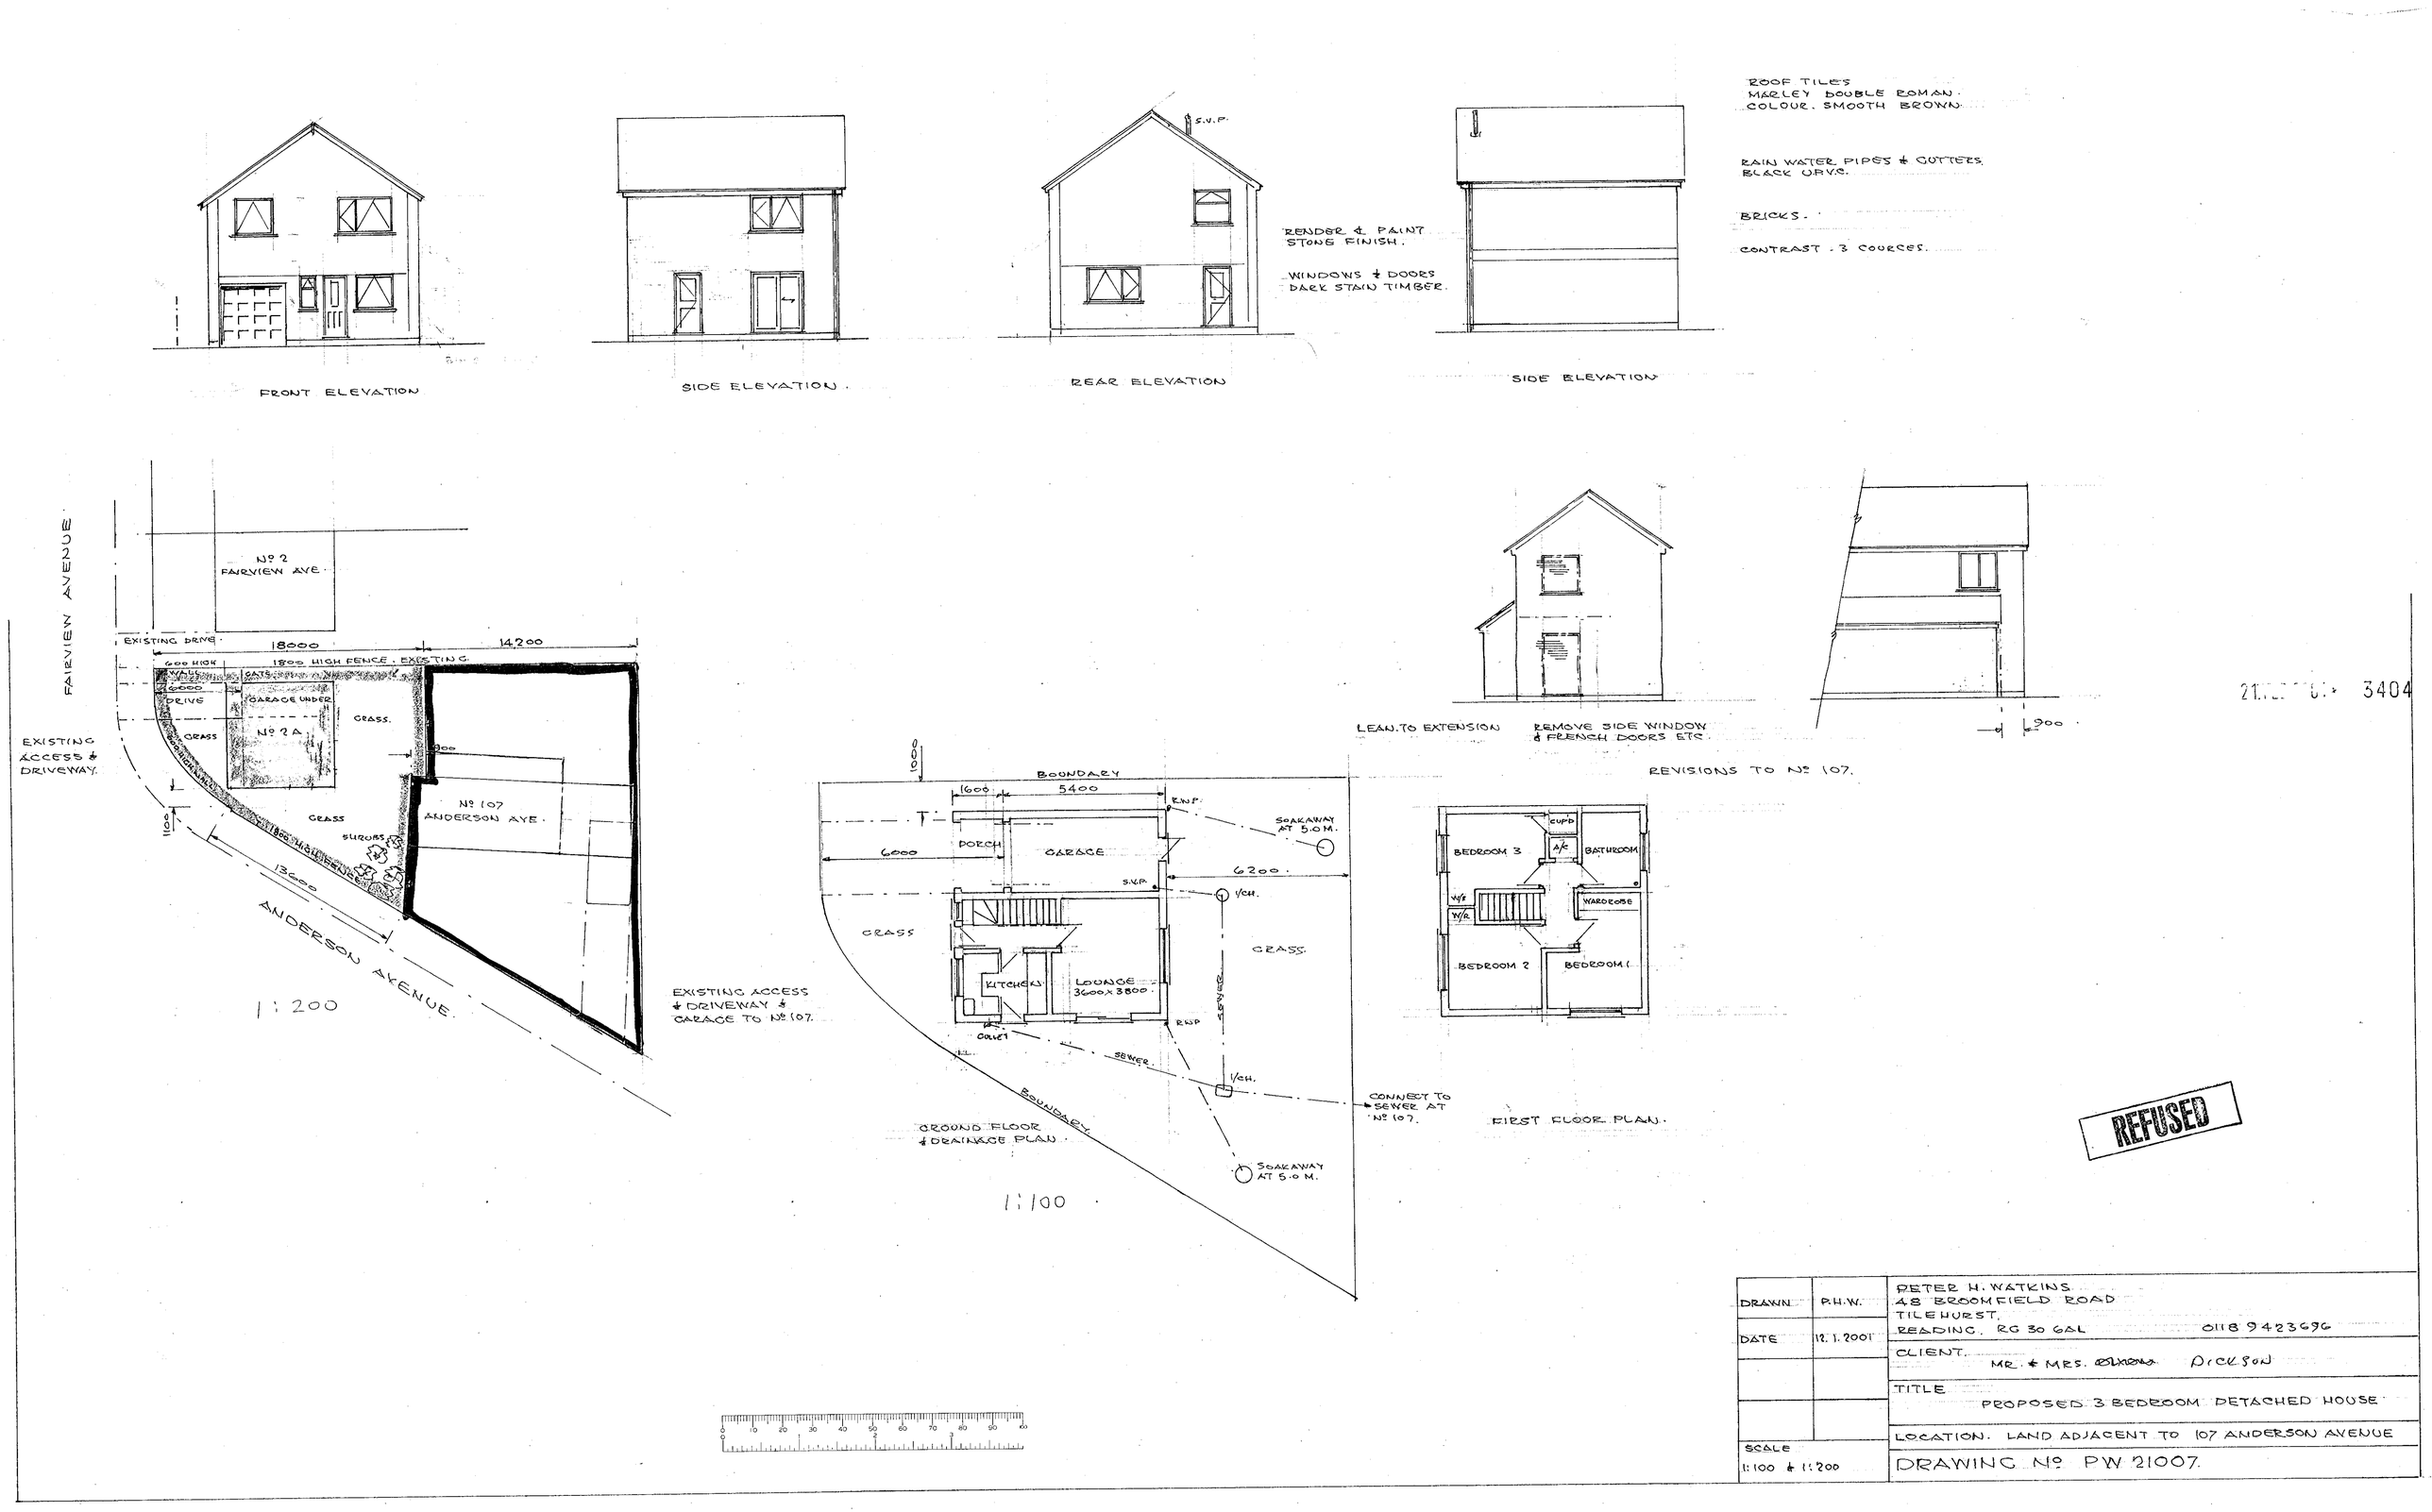

DRAWN	P.H.W.	PETER H. WATKINS 48 BROOMFIELD ROAD TILEHURST, READING. RG 30 6AL 0118 9423696
DATE	12. 1. 2001	CLIENT. MR. & MRS. DICKSON
		TITLE PROPOSED 3 BEDROOM DETACHED HOUSE
		LOCATION. LAND ADJACENT TO 107 ANDERSON AVENUE
SCALE 1:100 & 1:200		DRAWING Nº PW 21007.