
P01/S0857

THIS IS A CAD DRAWING – HAND AMENDMENTS SHOULD BE CARRIED OUT IN ACCORDANCE WITH Q.A. PROCEDURES

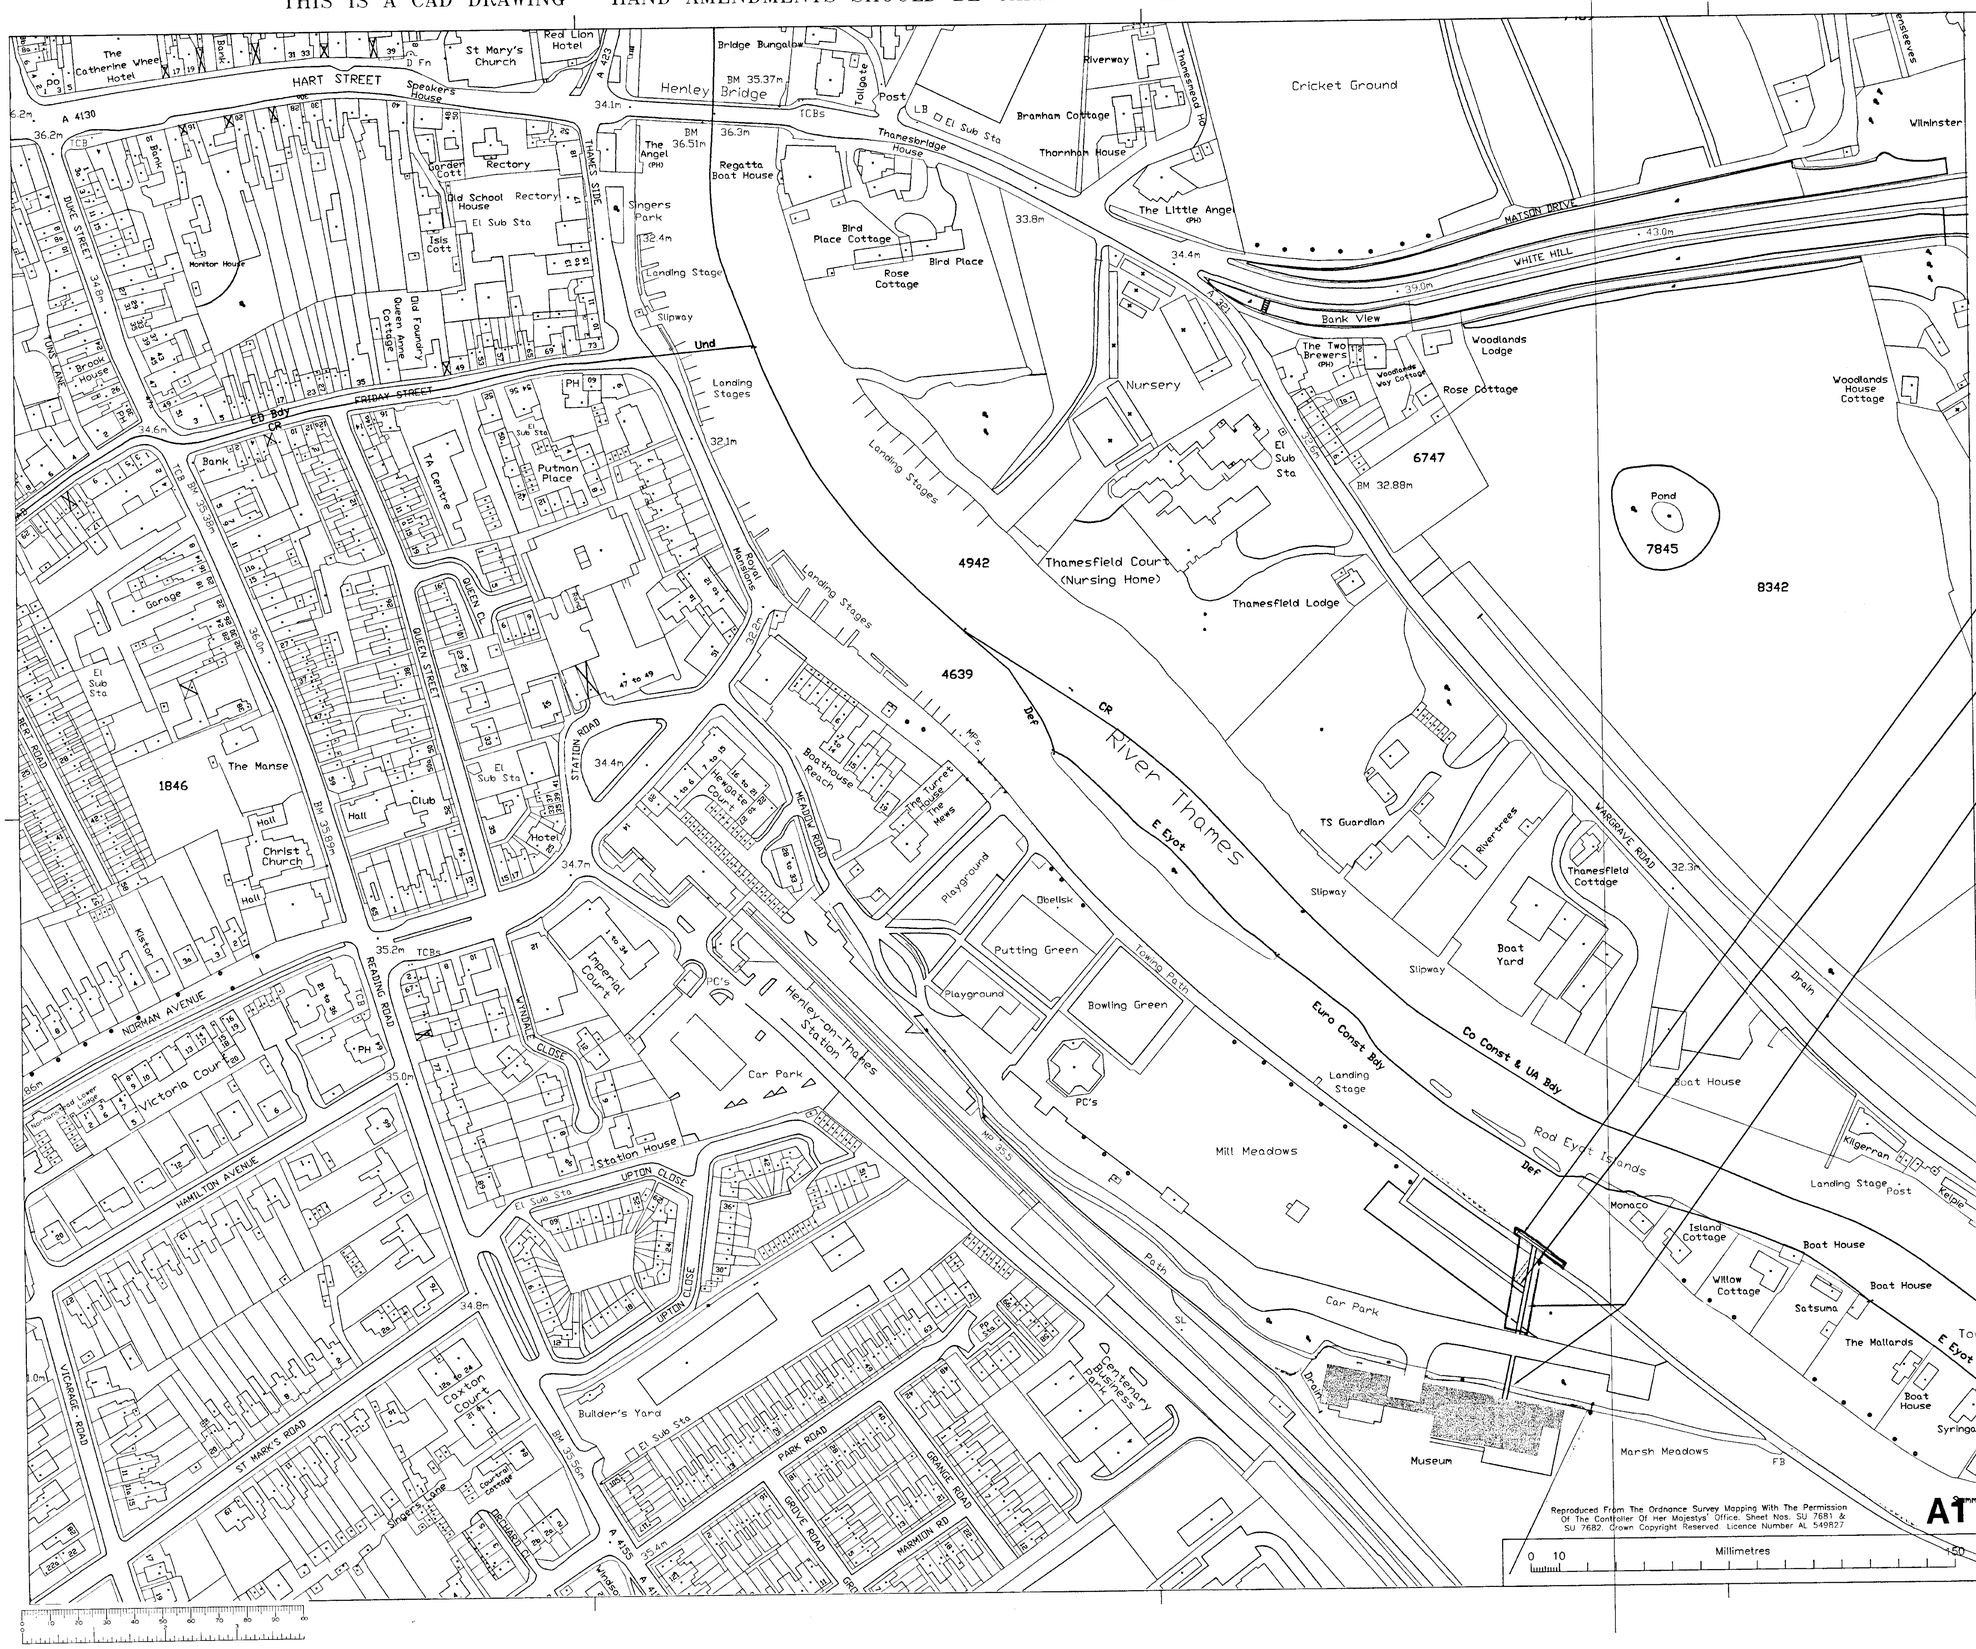

Reproduced From The Ordnance Survey Mapping With The Permission Of The Controller Of Her Majestys' Office. Sheet Nos. SU 7681 & SU 7682. Crown Copyright Reserved. Licence Number AL 549827

0 10 Millimetres 150

A1

Rev.	Description	By	Date	Chk'd	Auth.
A	LANDING STAGE & JETTY AMENDED	IDJ	04.01		

Rev.	Purpose of issue	Date	Authorised

WS Atkins Consultants Limited ©
WS ATKINS FACILITIES MANAGEMENT
Chilbrook Oasis Business Park
Eynsham, Oxford OX8 1TP
e-mail : www : http://www.wsatkins.co.uk
Tel: 01865 882828 / FAX: 01865 883060

Client
RIVER AND ROWING MUSEUM
HENLEY ON THAMES

Project
EXISTING AND PROPOSED JETTY AND ALTERATIONS TO PATH WAY

Title
LOCATION PLAN

12 JUN 2001
RECEIVED

Original Scale	Drawn	Checked	Authorised
1:1250	MSH		
	Date 08.02.01	Date	Date

Drawing Number
91404 922 600 1733

Rev A

Job Dept. Sub Unique No.

CON/2001/4522