



Section D-D

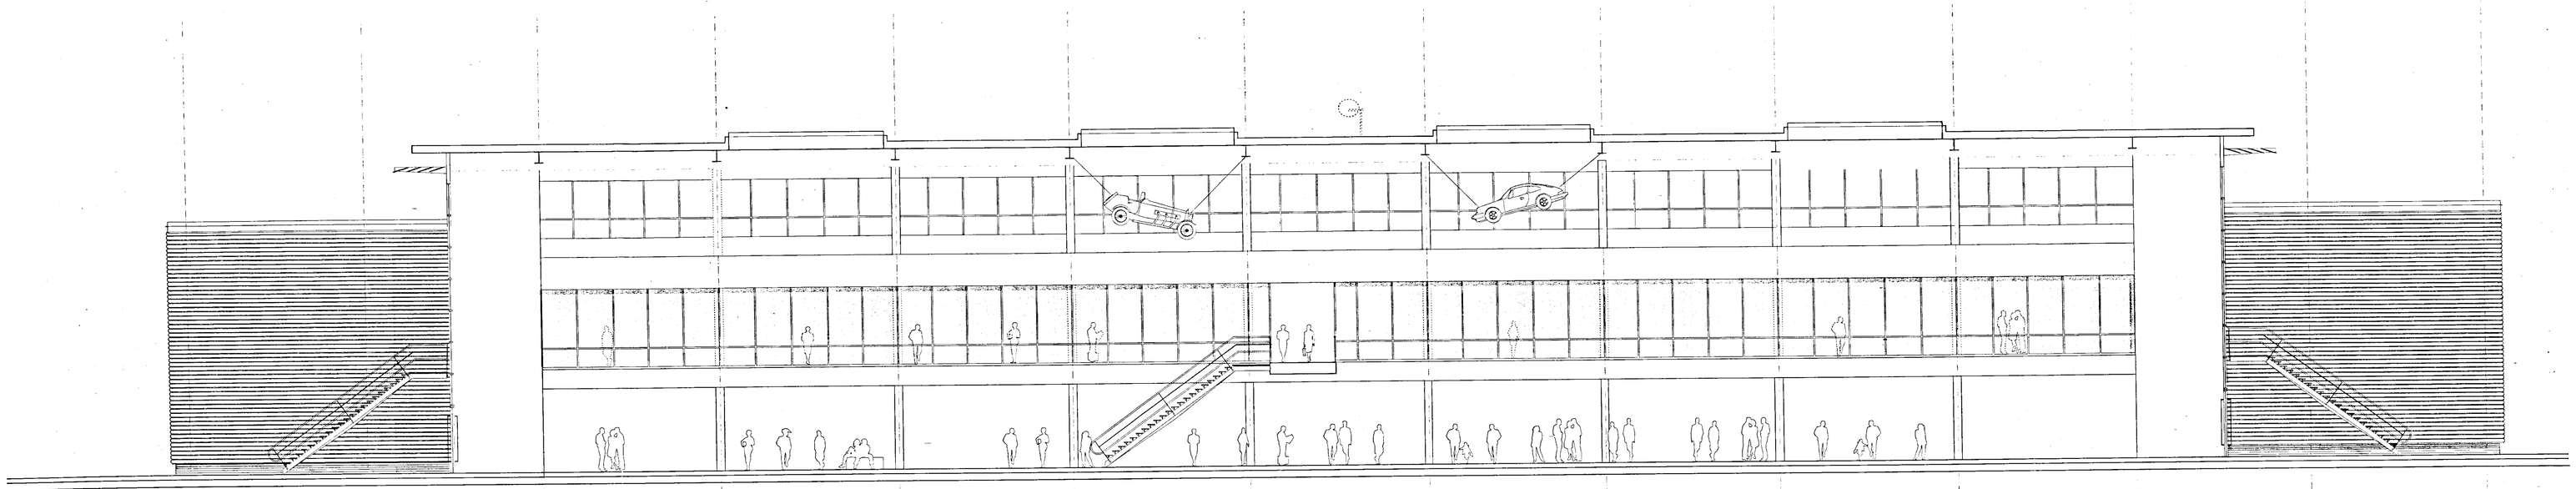

Section E-E

TRL New Headquarters

Section D - D and E - E

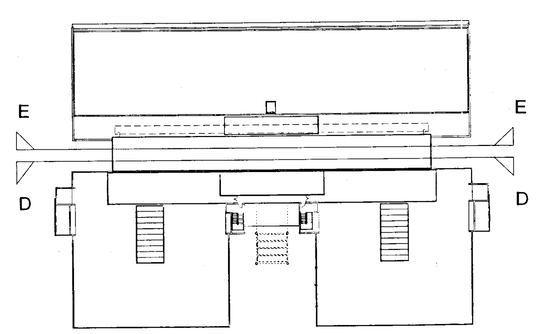

Key Plan

00722

RECEIVED

Drawing Number A4545 - 0008

Scale 1 : 100

thorpe architecture **june** 2001