

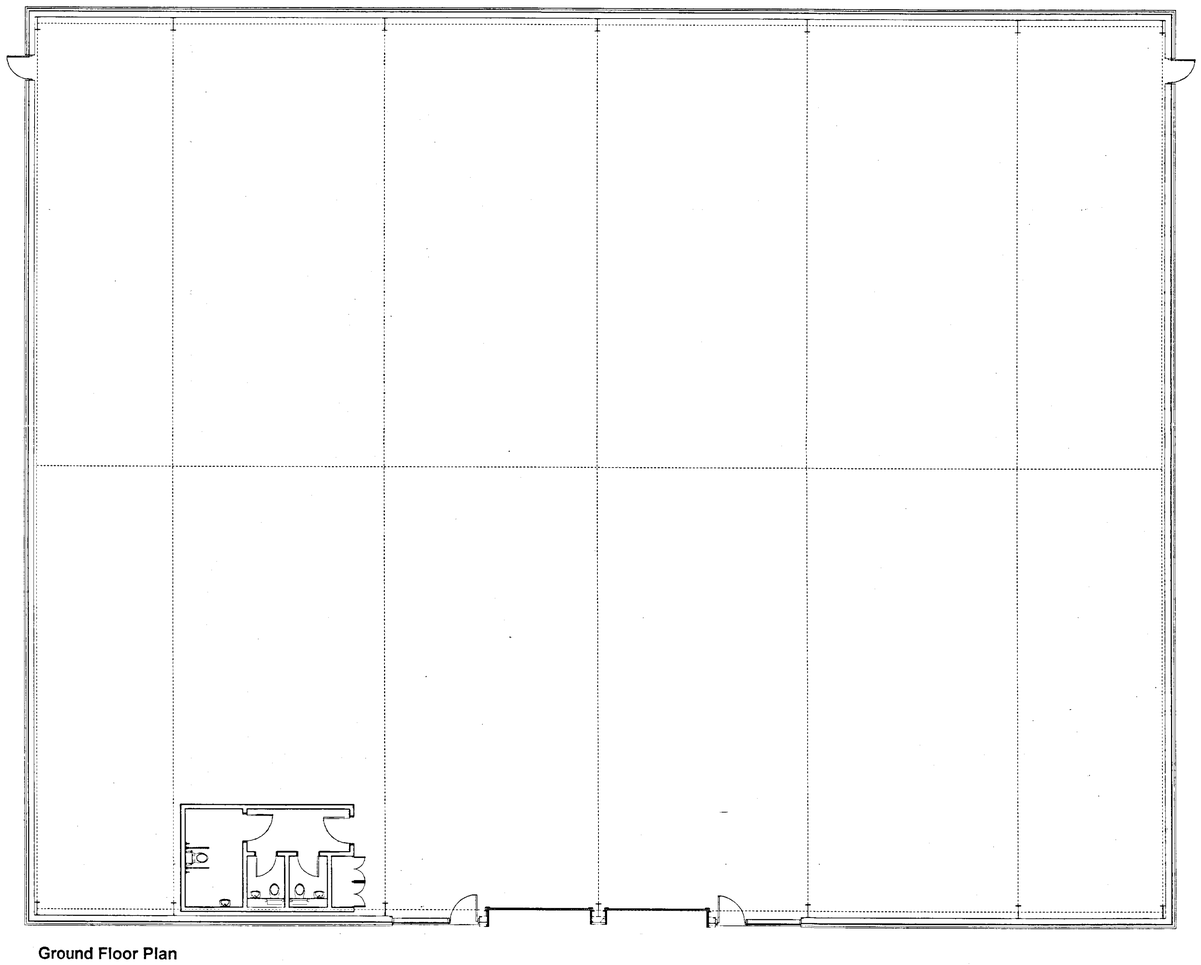


Ground Floor Plan

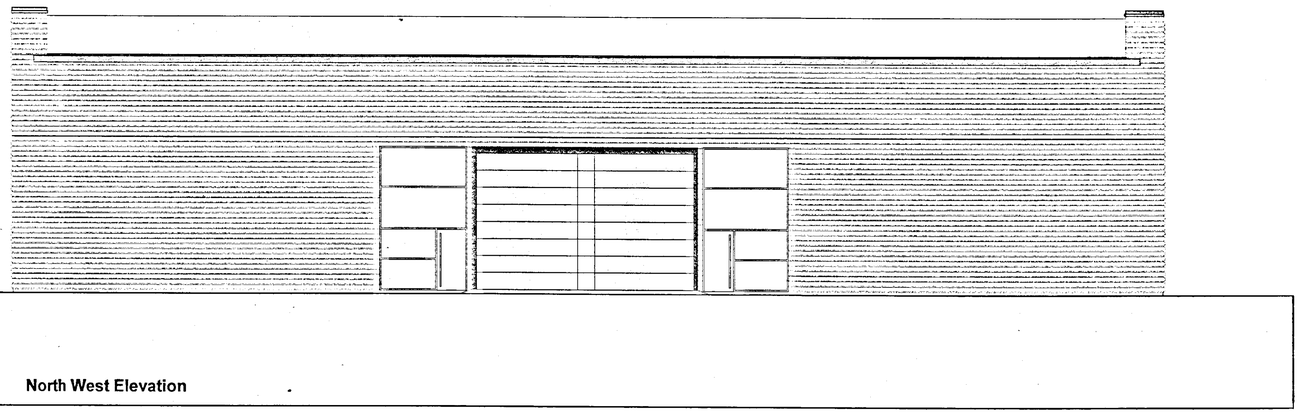

North West Elevation

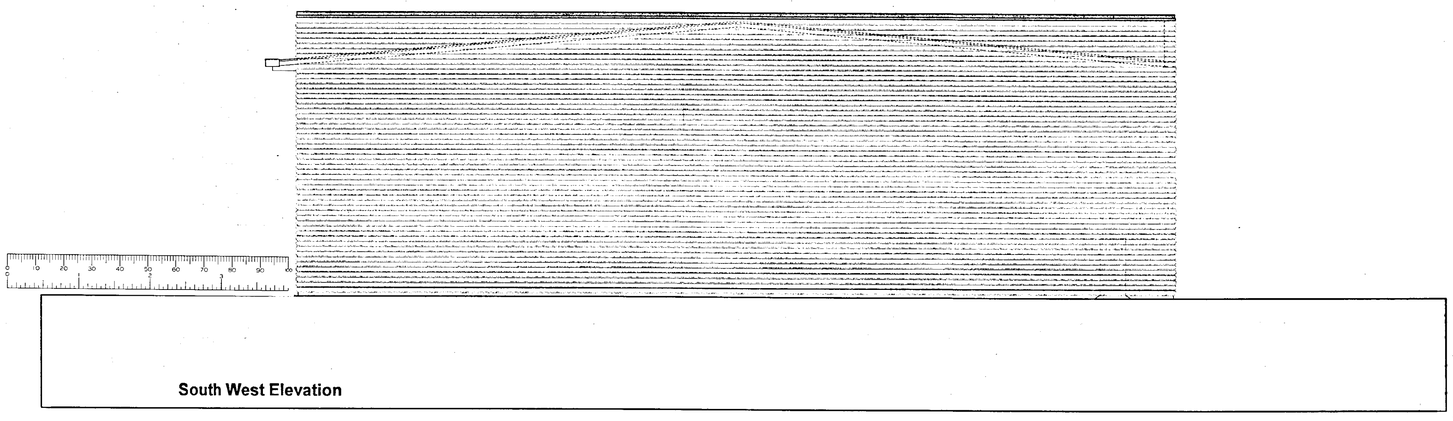

South West Elevation

00722

RECEIVED

TRL New Headquarters

Proposed Storage Building Plan and Elevations

Drawing Number A4545 - 0009

Scale 1 : 100

thorpe architecture **June** 2001