


North West Elevation

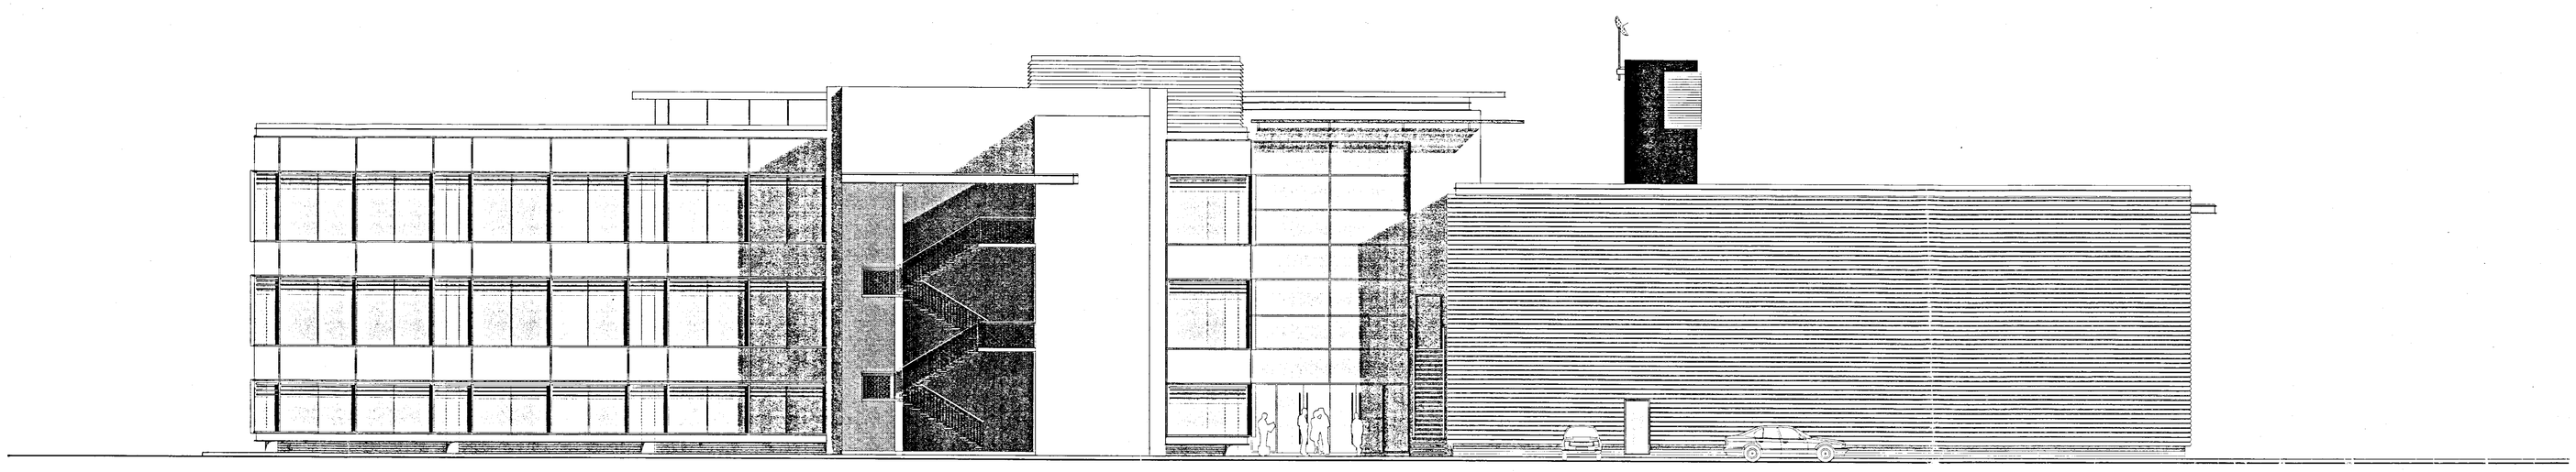

South West Elevation

00722

TRL New Headquarters

Proposed North West and South West Elevations

Drawing Number A4545 - 0004

Scale 1 : 100

thorpe architecture **june** 2001