

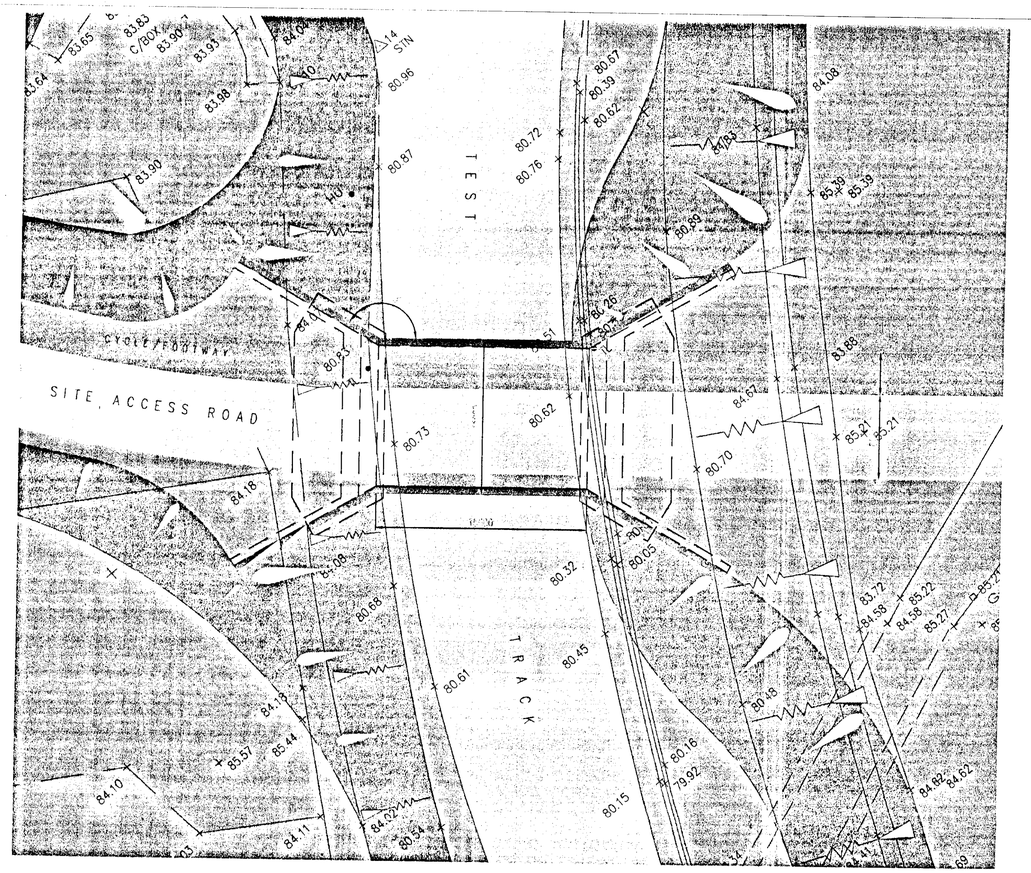


Scale 1:200

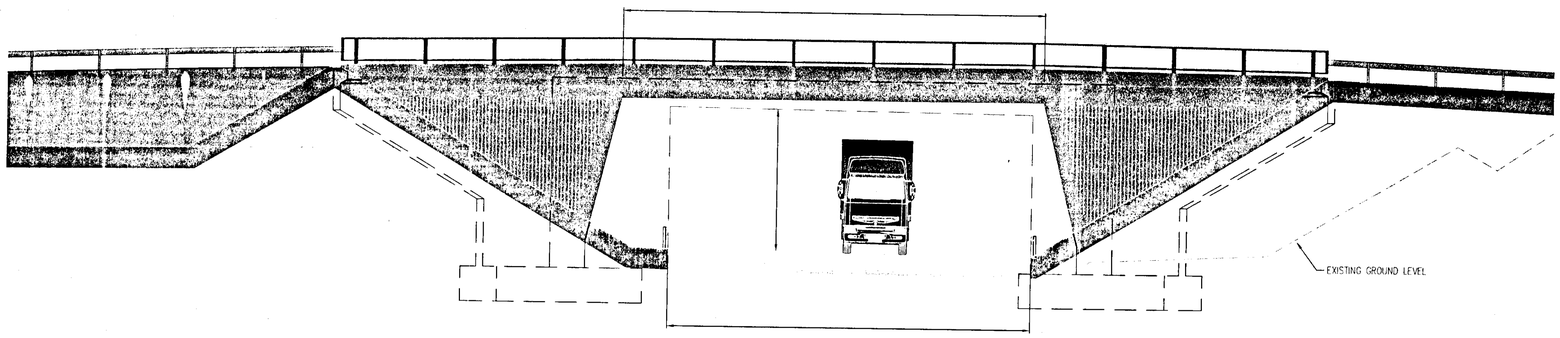

Scale 1:100

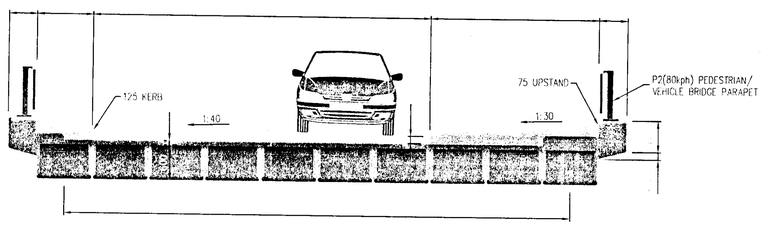

Scale 1:50

00722

Mark	Revision	Drawn	Date	Chkd

Utilities Note

The position of services, plant or apparatus shown on this drawing is believed to be correct, but no warranty to this is expressed or implied. The actual positions of any service, plant or apparatus and those which may be present but not shown must be established by the Contractor on site.

Drawing Issue Status

PROPOSED TRL SITE DEVELOPMENT

ACCESS BRIDGE OVER TEST TRACK

Client

peter brett associates
CONSULTING ENGINEERS

16 WESTCOTE ROAD READING BERKSHIRE RG30 2DE TEL 0118 950 0761 FAX 0118 959 7498
email: reading@pba.co.uk Internet: www.pba.co.uk

Date	Drawn by	Drawing Number	Revision
27-06-2001	GCP	CE4545 - 0001	-
A1 Scale: AS SHOWN	Checked by		

J:\09858\bridges\drawings