

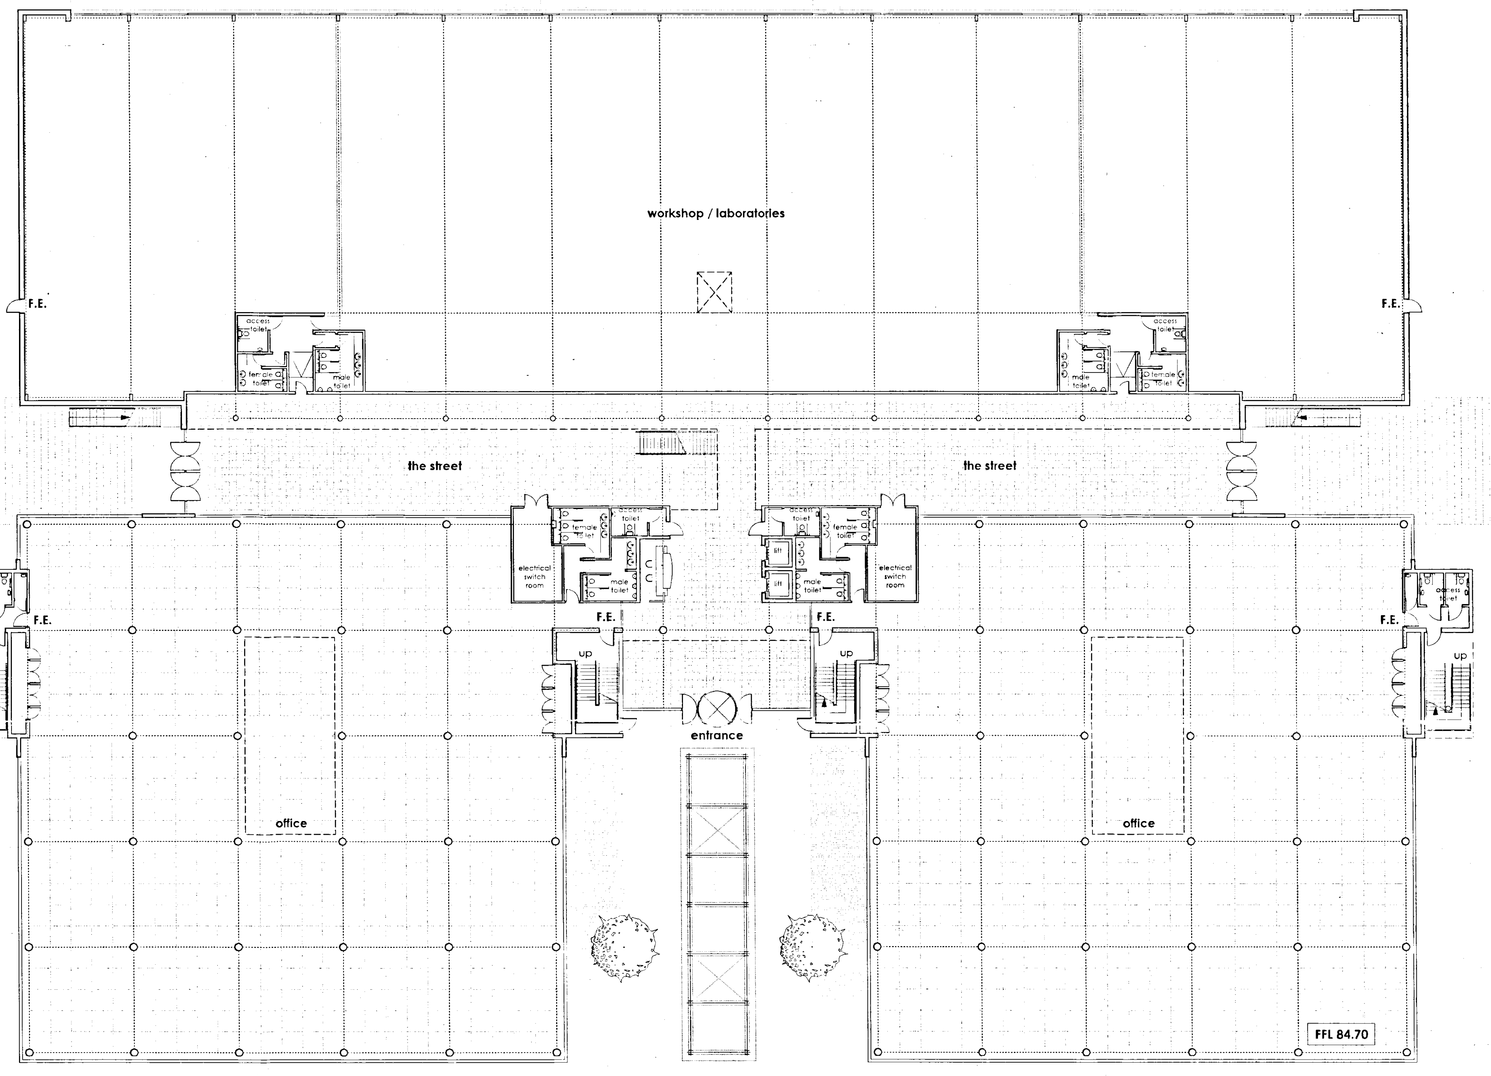



Ground Floor Plan 1 : 200

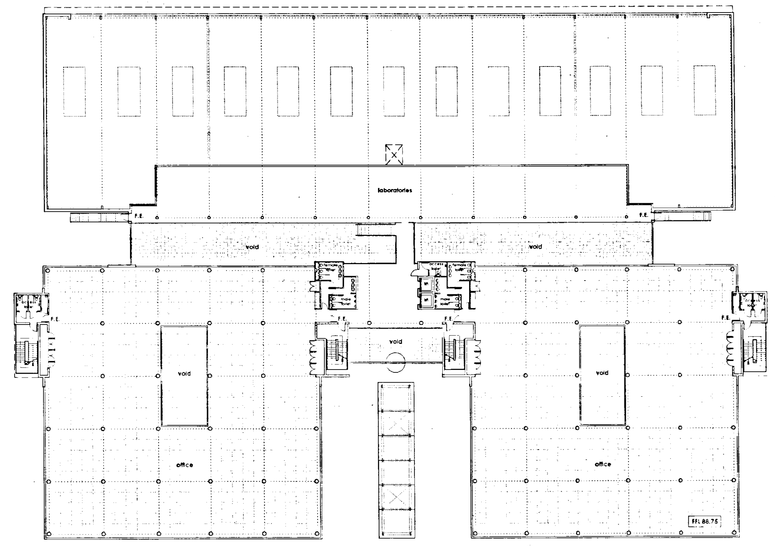

First Floor Plan 1 : 400

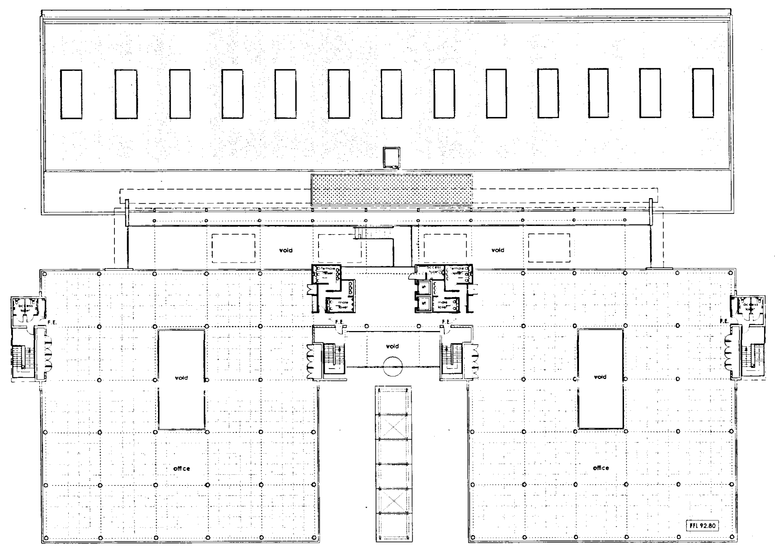

Second Floor Plan 1 : 400

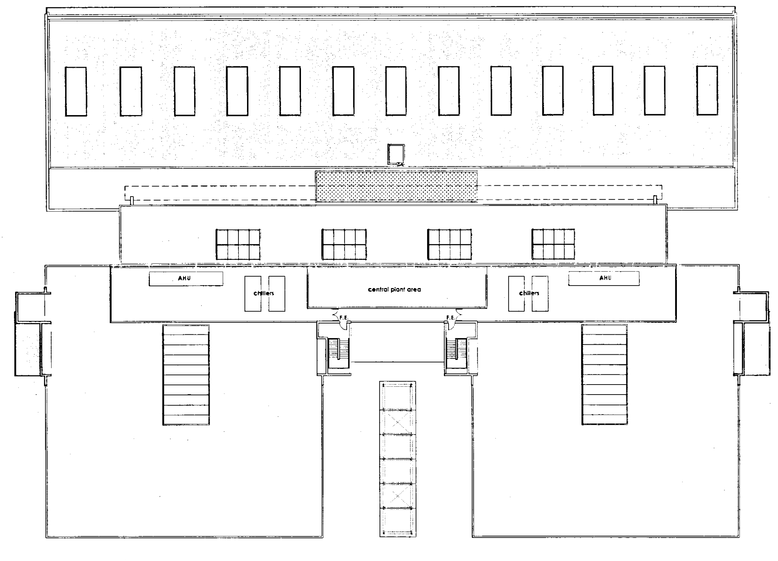

Roof Plan 1 : 400

09722

TRL New Headquarters

TRL

Proposed Floor Plans

Drawing Number A4545 - 0003

Scale 1 : 200 / 1 : 400

thorpe architecture june 2001