WITHDRAWN

DELEGATED

27.JUL.2001 4521

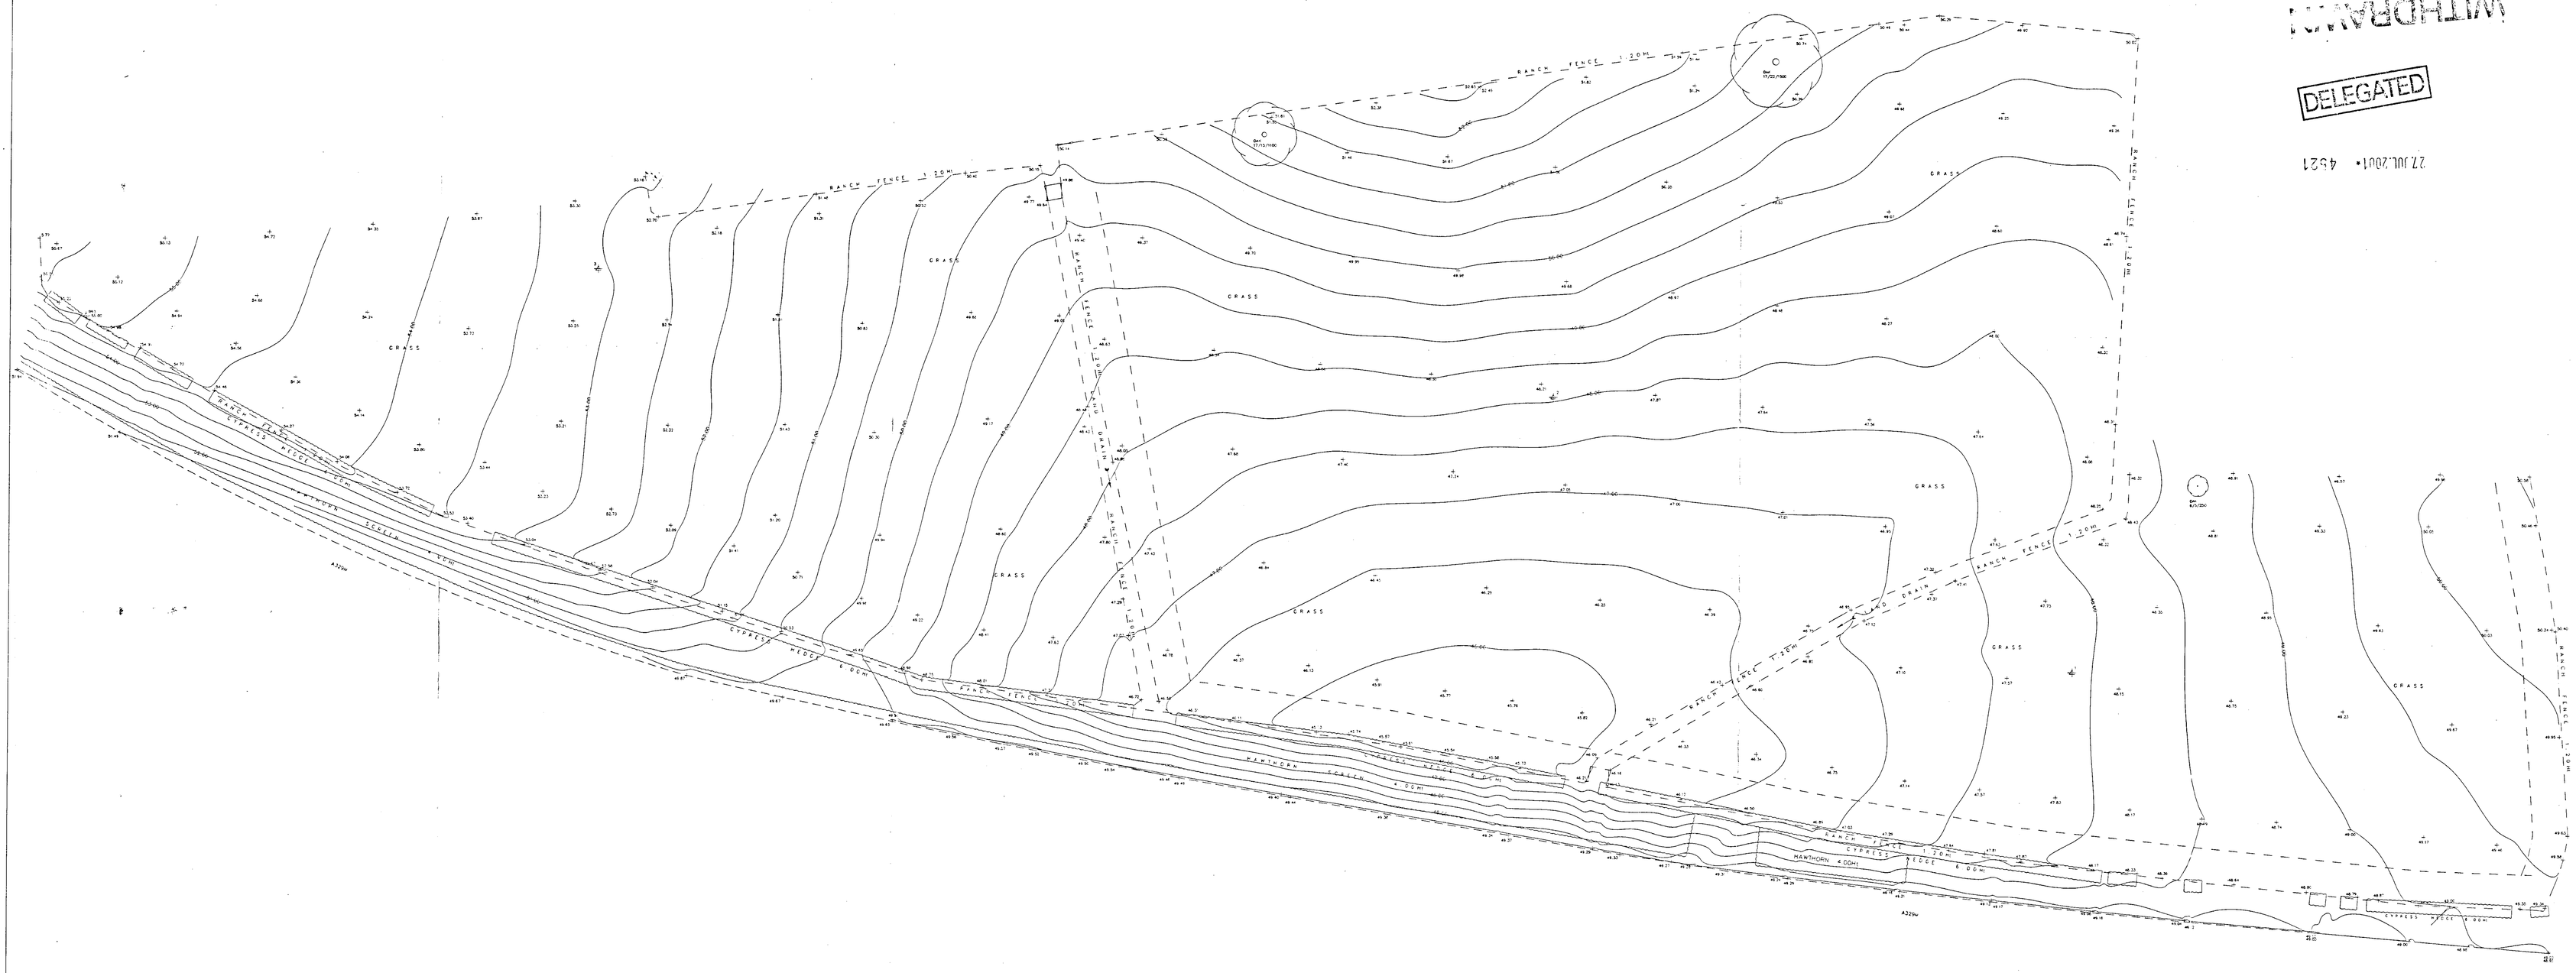

Marvin & Partners Limited

Passfield Business Centre
Lynchborough Road
Passfield, Hampshire
GU30 7SB

Tel : 01428 751888
Fax : 01428 751844

Client
BFM ARCHITECTS

Site
PIKE'S FARM
FOREST ROAD
WOKINGHAM

Date	APRIL 2001
Scale	1/500
Dwg/Job No.	C105
Checked By	

Surveyed by: J Withey
Plotted by: S Brown
Drawn by: Acad

Data

i) Trees shown thus 9/6/200 indicates Mt. in metres/Spat. dia in metres Trunk dia. in millimetres

ii) Trees shown thus 9/8x6/200 indicates Mt. in metres/Spat. dia in metres Trunk dia. in millimetres

iii) Grid : metric and oriented to north

iv)Levels : metric and based on OSBM

Situated on Corner of Barn, Pike's Farm

Value: 56.110m

Legend

MH	Manhole
CL	Cover Level
IL	Invert Level
G	Gully
SV	Sluice Valve
AV	Air Valve
WO	Wash Out
VC	Vent Column
O/F	Outfall
FH	Fire Hydrant
SC	Stop Cock
WM	Water Meter
BTMH	British Telecom Manhole
BTB	British Telecom Junction Box
TCB	Telephone Kiosk
TP	Telegraph Pole
ELCP	Electricity Cable Pit
EW	Electricity Cable Marker
EP	Electricity Pole
GV	Gas Valve
LC	Lamp Column
TL	Traffic Light
SP	Sign Post
PM	Parking Meter
LB	Letter Box
IB	Illuminated Bollard
BOL	Bollard
JB	Junction Box
ER	Earth Rod
RWP	Rainwater Pipe
WWP	Waste Water Pipe
BC	Barrier Control
TM	Ticket Machine
TLC	Traffic Light Cover