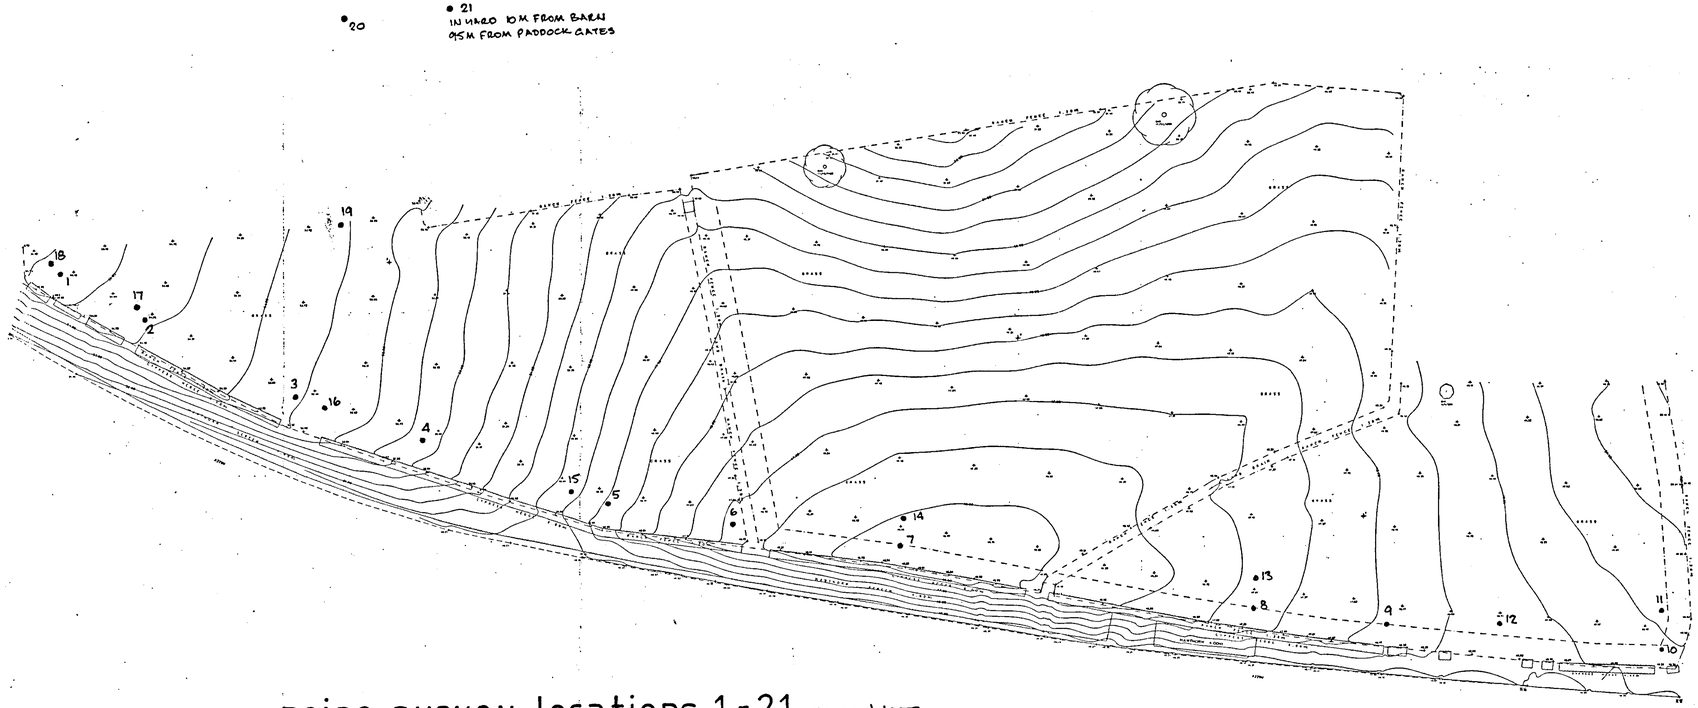

noise survey locations 1-21 SCALE 1:1000

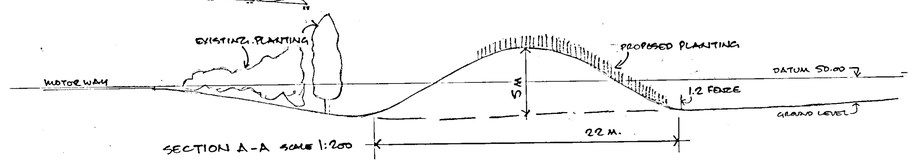

SECTION A-A SCALE 1:200

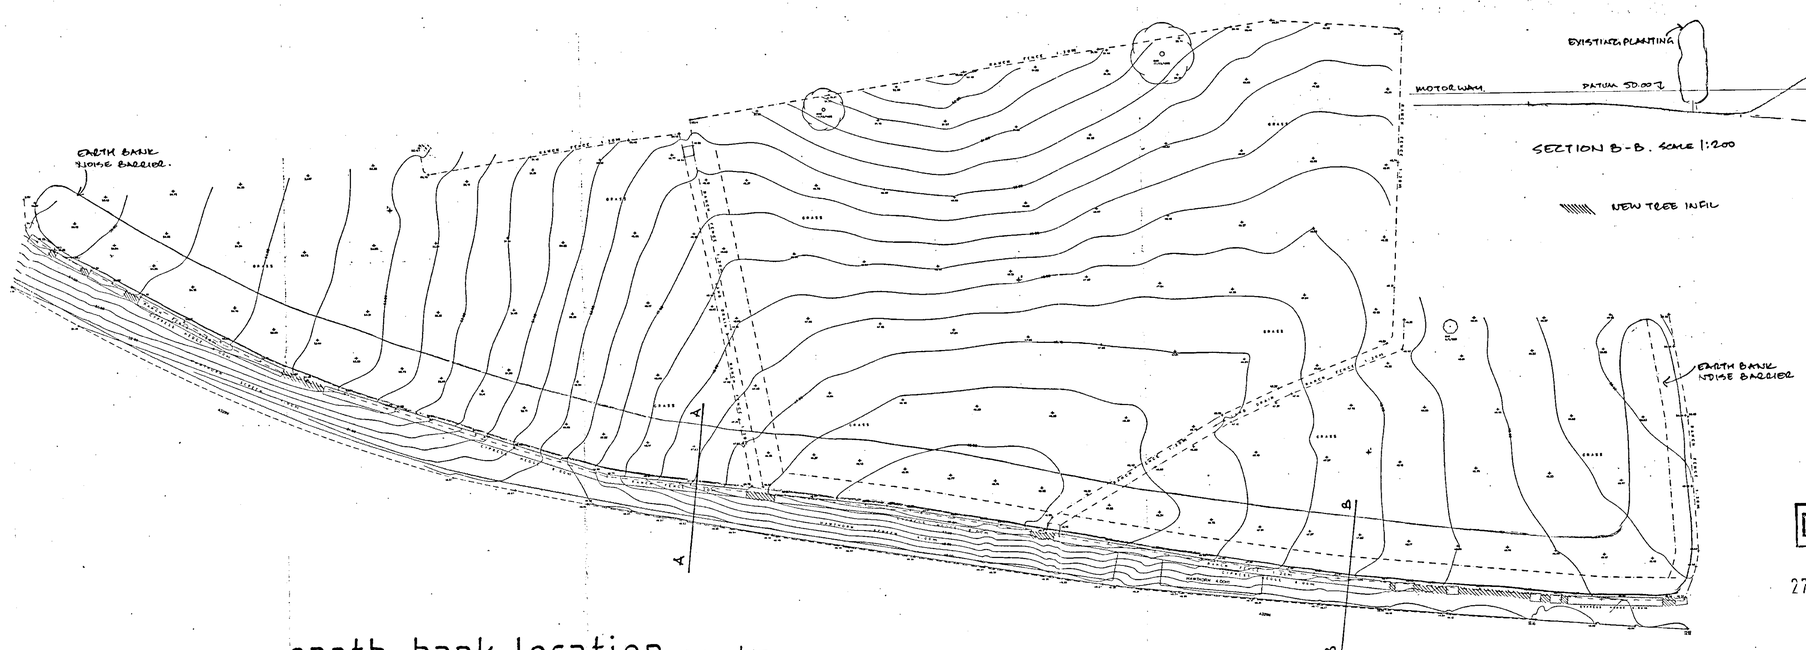

earth bank location SCALE 1:1000

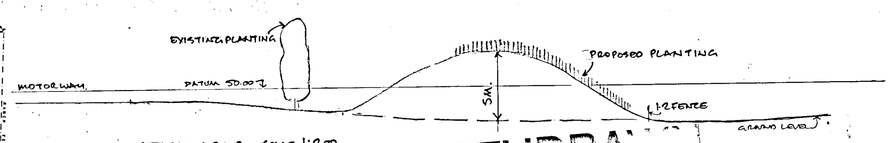

SECTION B-B. SCALE 1:200

NEW TREE INFIL

WITHDRAWN

DELEGATED
27 JUL 2001 4521

Jordan Construction Ltd

JOB TITLE
PIKES FARM
FOREST ROAD
WOKINGHAM
BERKSHIRE
RG40 5QR.

DRAWING TITLE
PROPOSED EARTH BANK NOISE BARRIER PLANS TYPICAL CROSS SECTIONS PLANNING DRAWING.

SCALE	DATE:	DRAWN:
1:1000/1:200	JULY 2001.	

BFM Architects
22 Octavia, Roman Hill, Bracknell, Berks. RG12 7YZ
Tel: 01344 422059 Fax: 01344 868120

1872 NA/1