

Rear Elevation

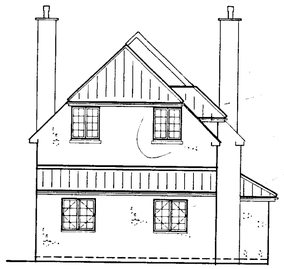

Side Elevation



Front Elevation

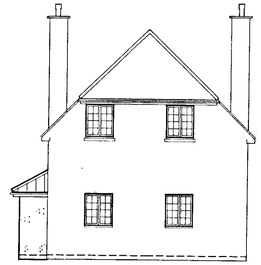

Side Elevation

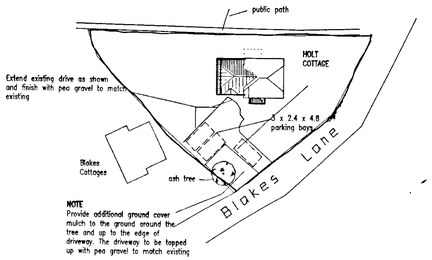

1:500

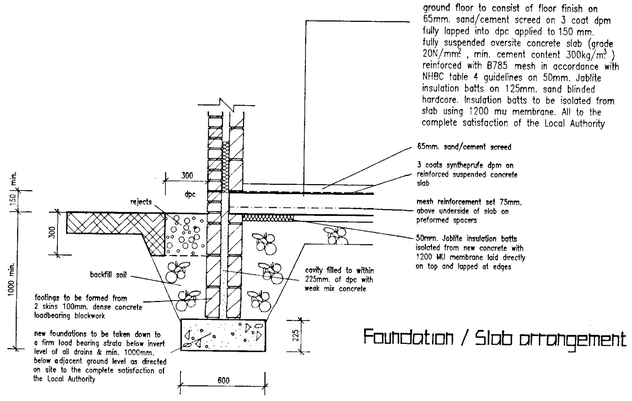

Foundation / Slab arrangement

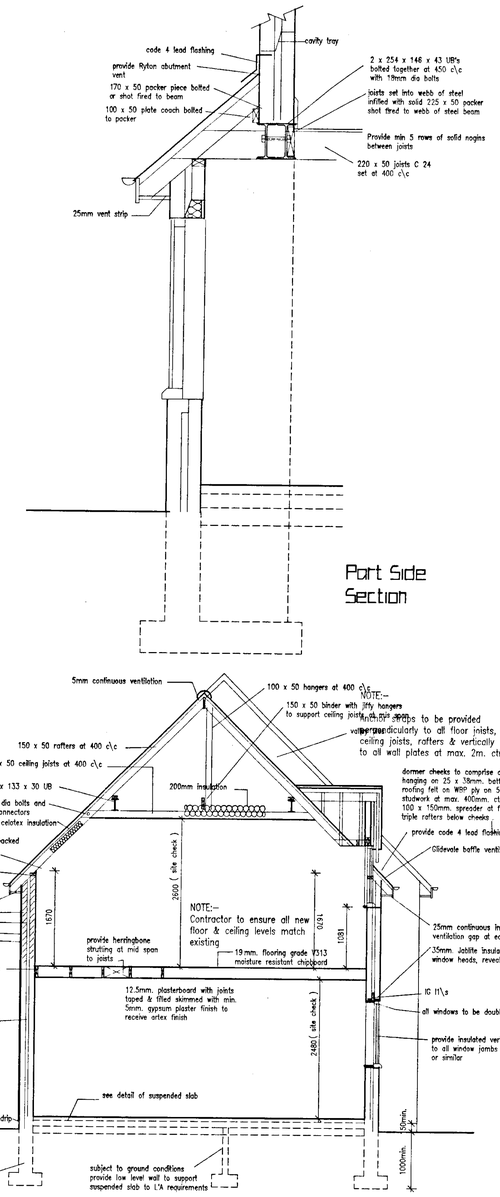

Part Side Section

Typical Cross Section

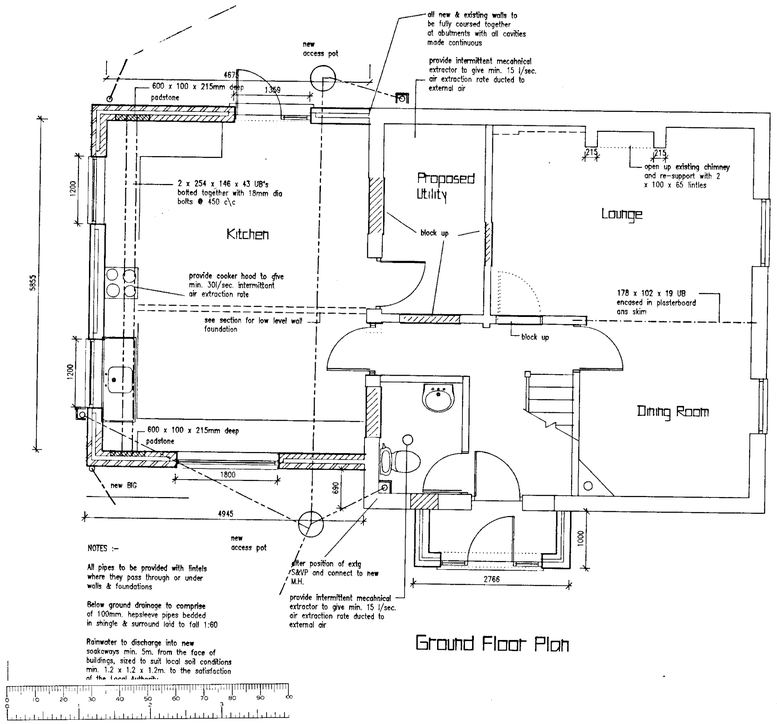

Ground Floor Plan

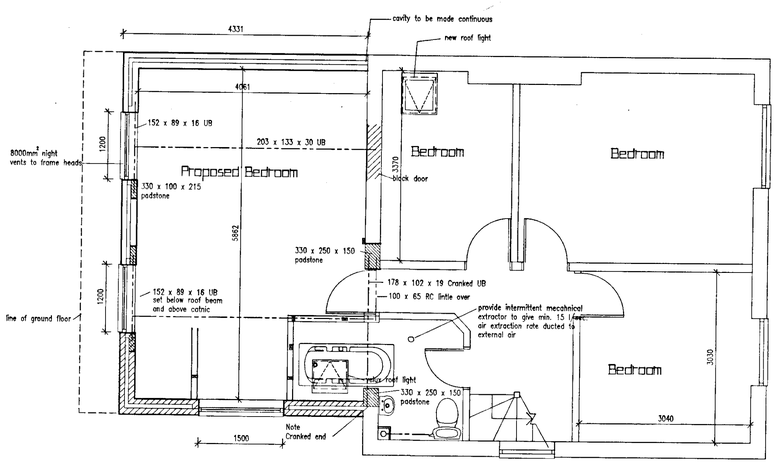

First Floor Plan

REVISIONS		
Rev.	Description	Date
A	Size Reduction	30/2/2001
C	Plan & Elevations revised	9/3/2001
D	Landscape & turning circle updated	2/5/2001
E	Construction detail added	5/6/2001
F	Building regs updated	29/6/2001
G	Porch & Const detail variations	6/8/2001

JOB TITLE
Mr & Mrs Bull
Holt Cottage
Blakes Lane

TITLE
Side Extension

SCALE 1:50 1:100

DATE 3/12/2000

DRAWING No. Bull:01 G

3/10/01

4620