

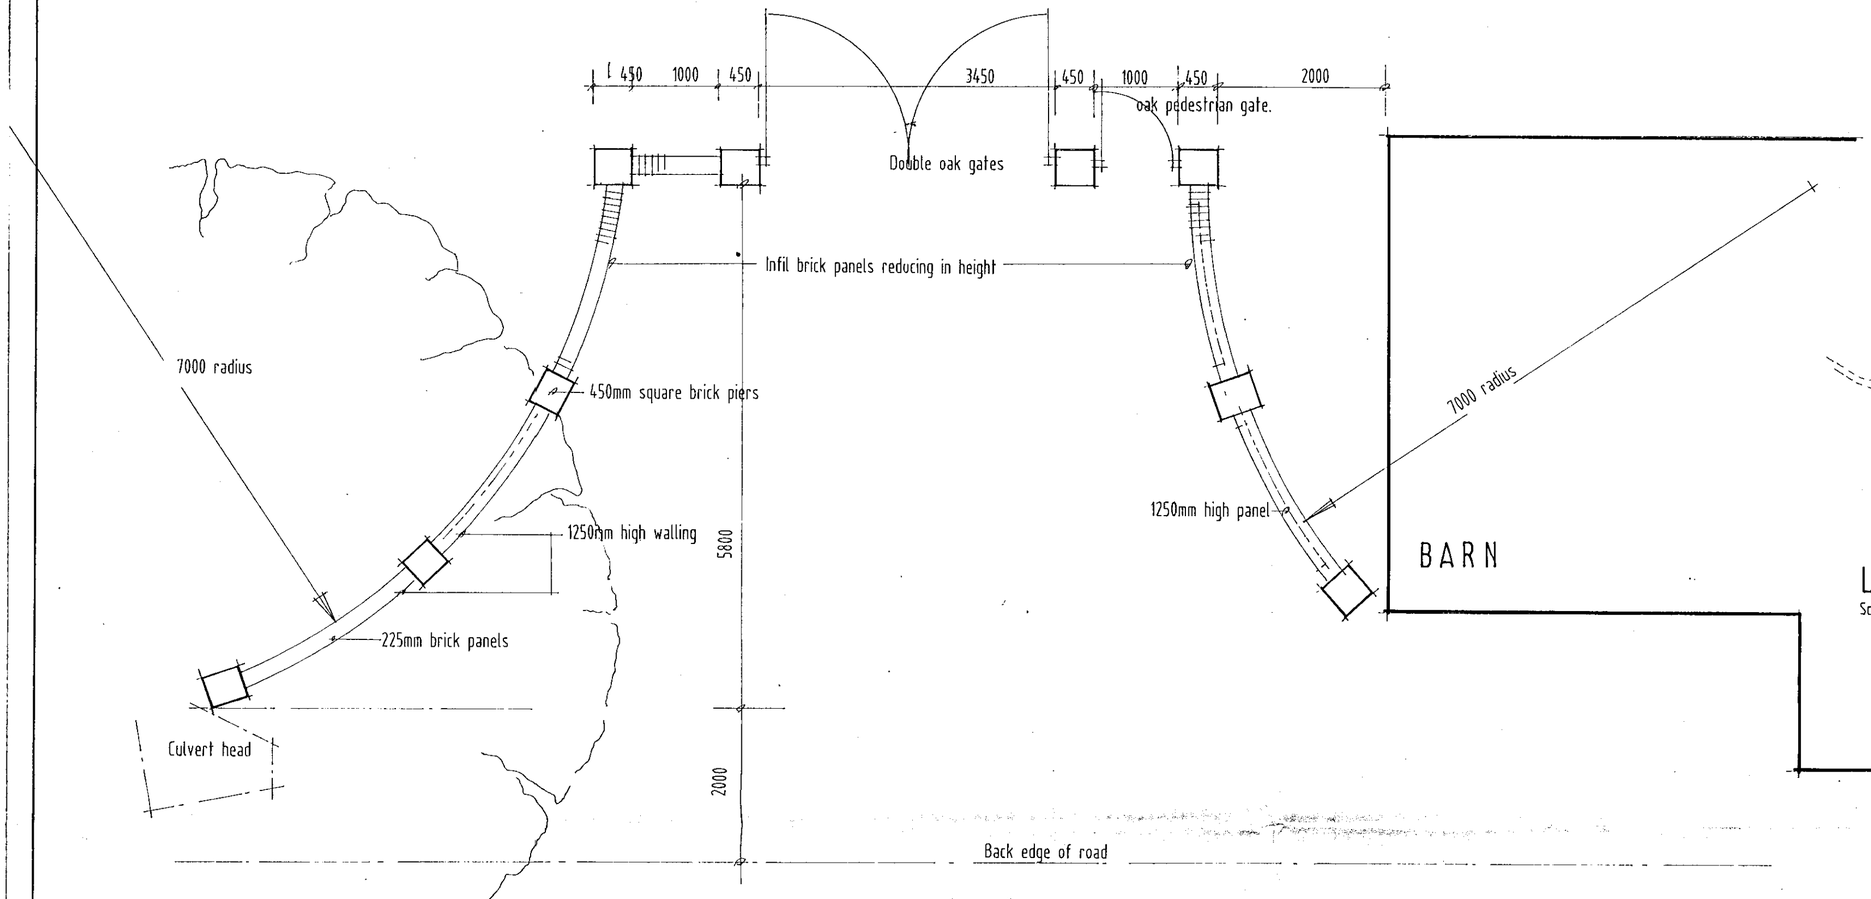



Block Plan

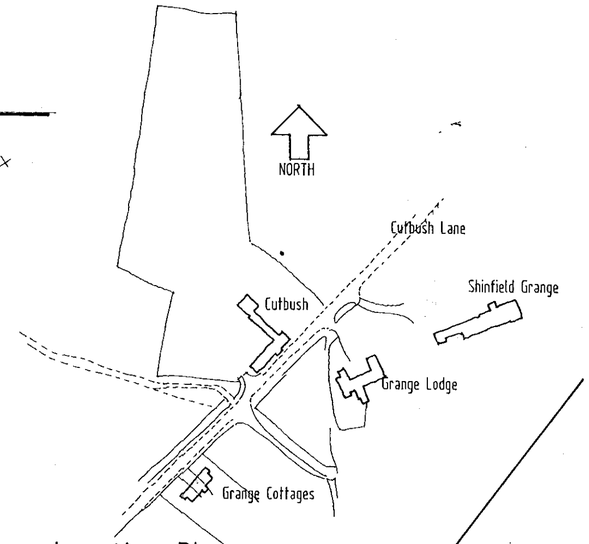

Location Plan
Scale 1. 2500

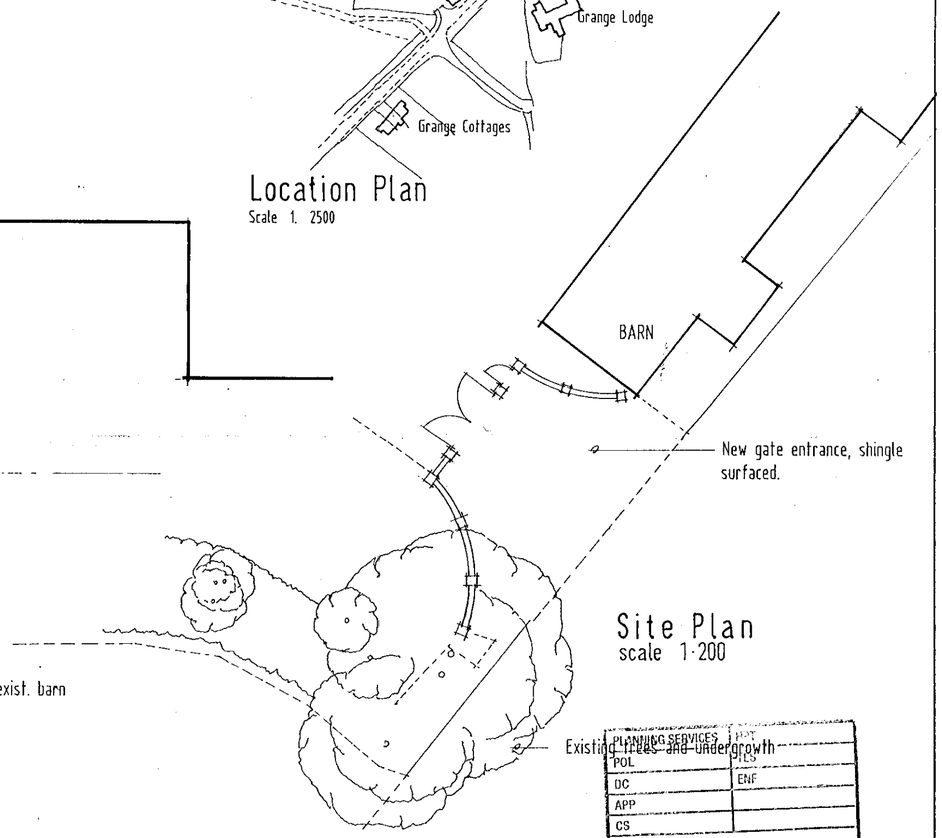

Site Plan
scale 1·200

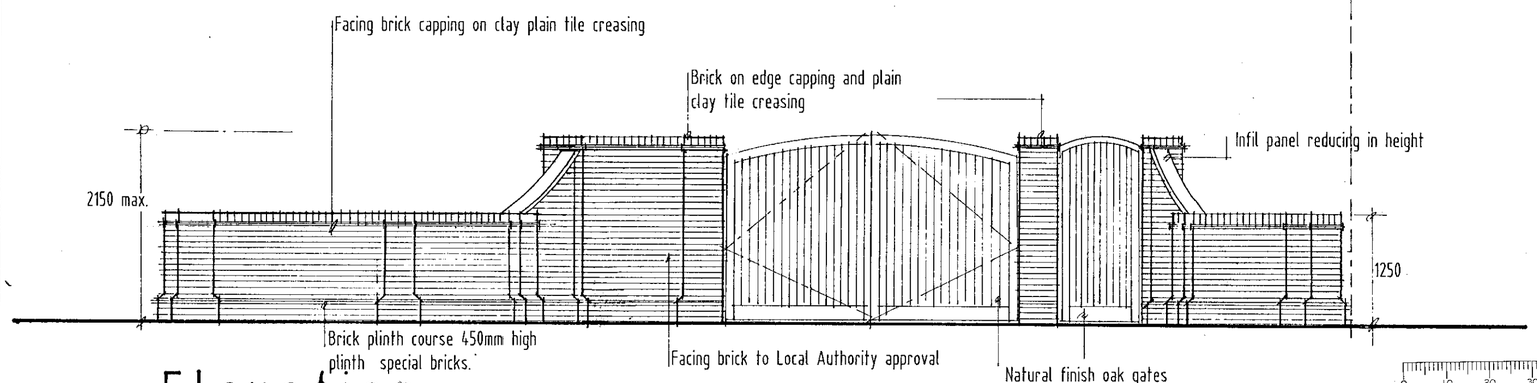

Elevation

REFUSED

PLANNING SERVICES	DST
POL	DLS
DC	ENF
APP	
CS	
09 MAR 2001	
COPIES TO:	ACK:
	FILE:

REVISIONS
A Height of walling reduced 6 March 2001

project:
Proposed entrance gate access to.

site:
Cutbush House
Cutbush Lane · Shinfield.
Reading.


REVISED PLAN
3387

client:
Mr. A. Sibley


scale: 1·50

date: Feb. 2001

drawing no. 21/W5 Rev A.

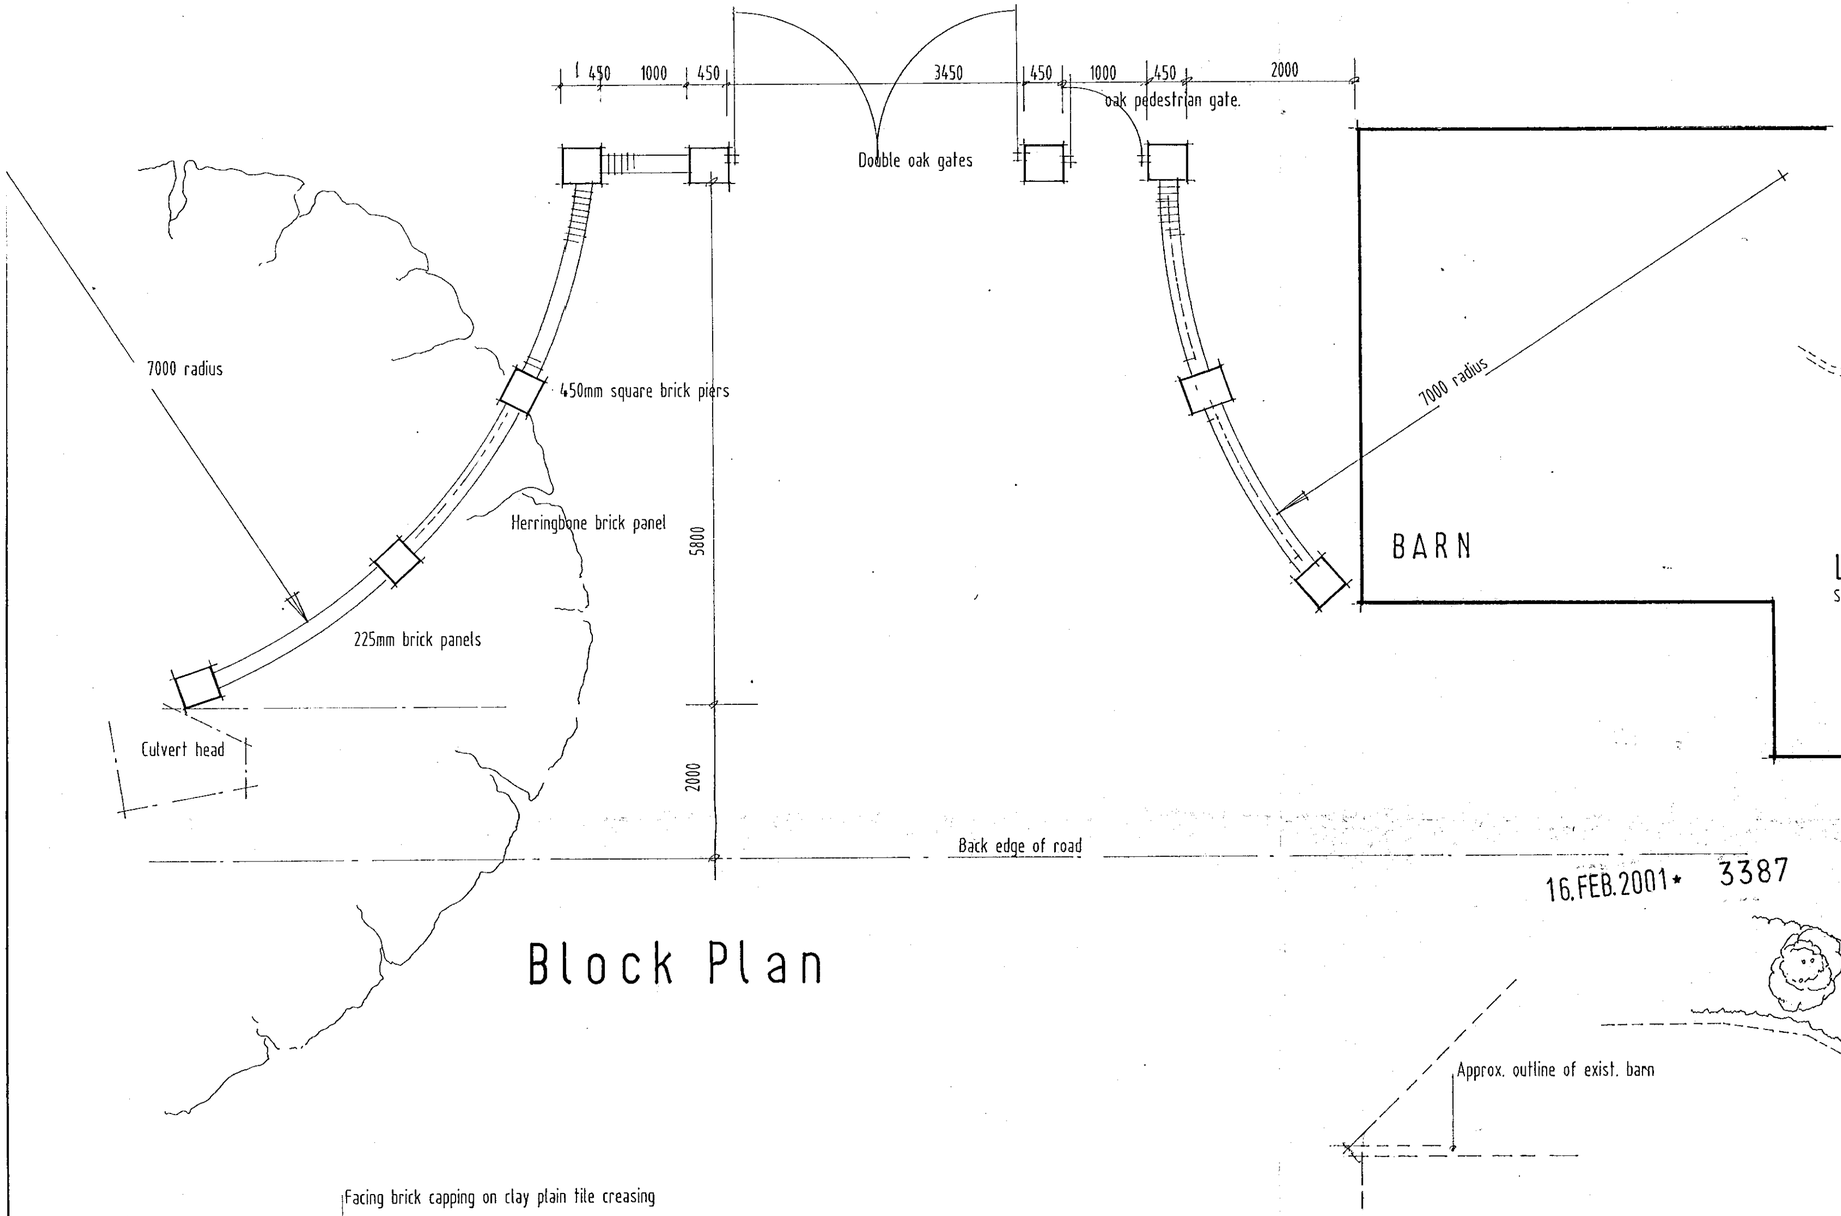


Block Plan

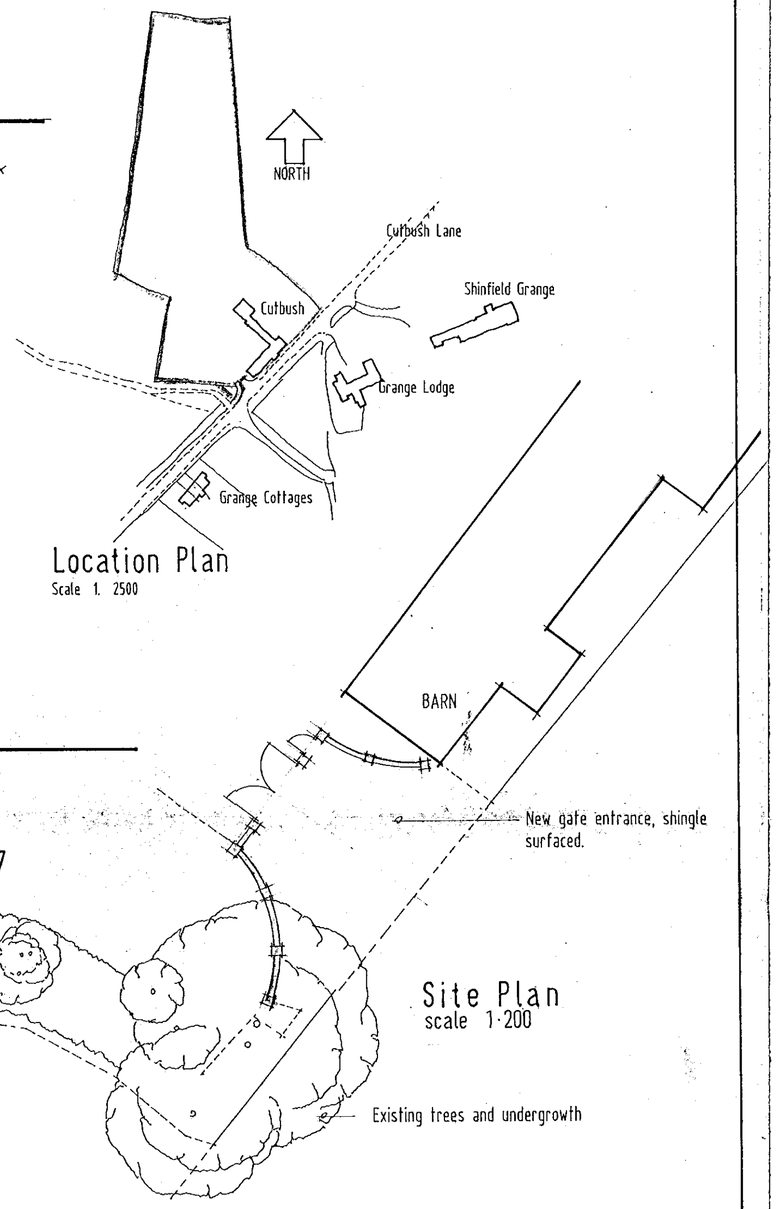

Location Plan
Scale 1. 2500

Site Plan
scale 1·200

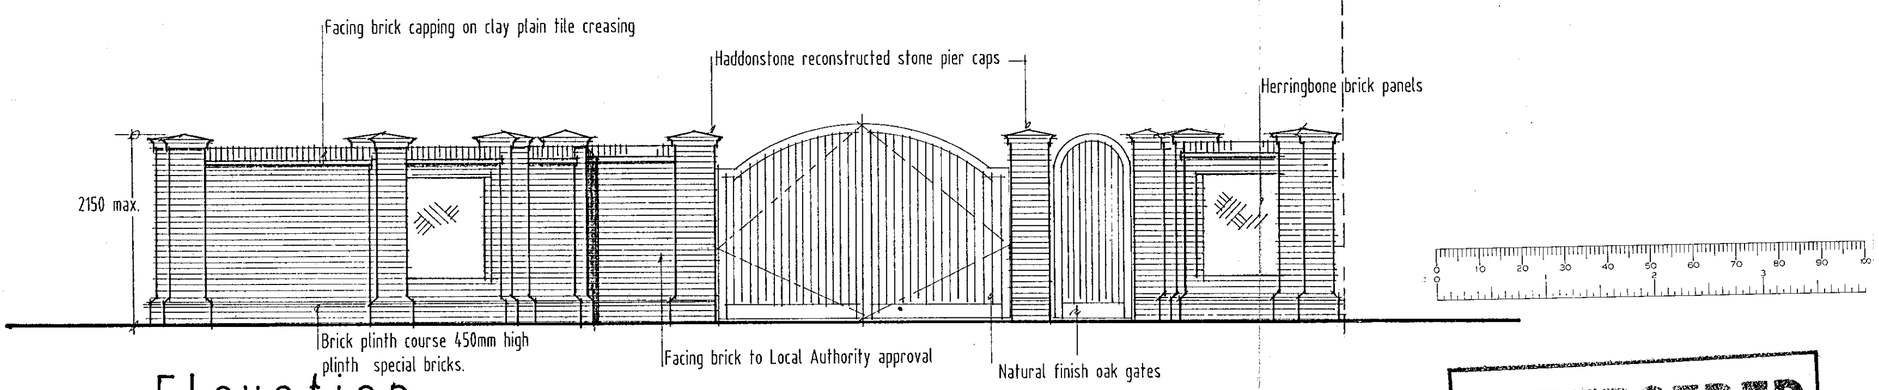

Elevation

16.FEB.2001* 3387

SUPERSEDED

project:
Proposed entrance gate access to.

site:
Cutbush House
Cutbush Lane : Shinfield.
Reading.

client:
Mr. A. Sibley

scale:	date:	drawing no.
1·50	Feb. 2001	21/W5