This drawing is copyright and may not be reproduced without the written consent of the Architect.

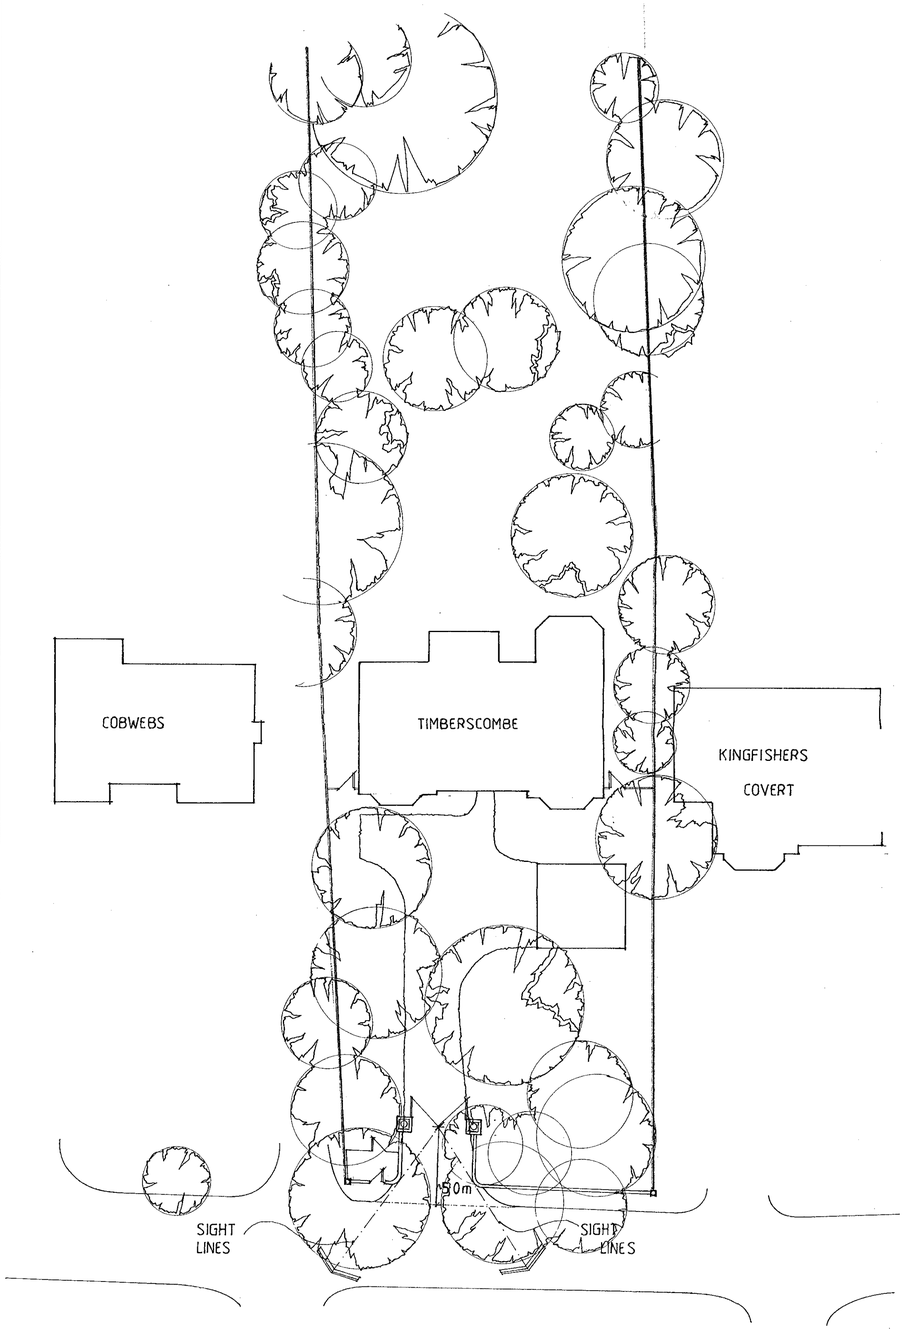

SITE LAYOUT SCALE 1:200

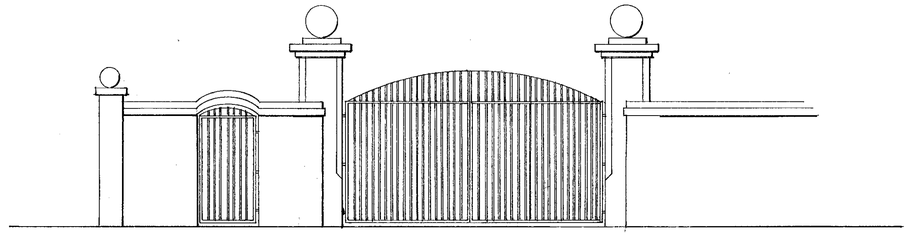

ENTRANCE GATES SCALE 1:50

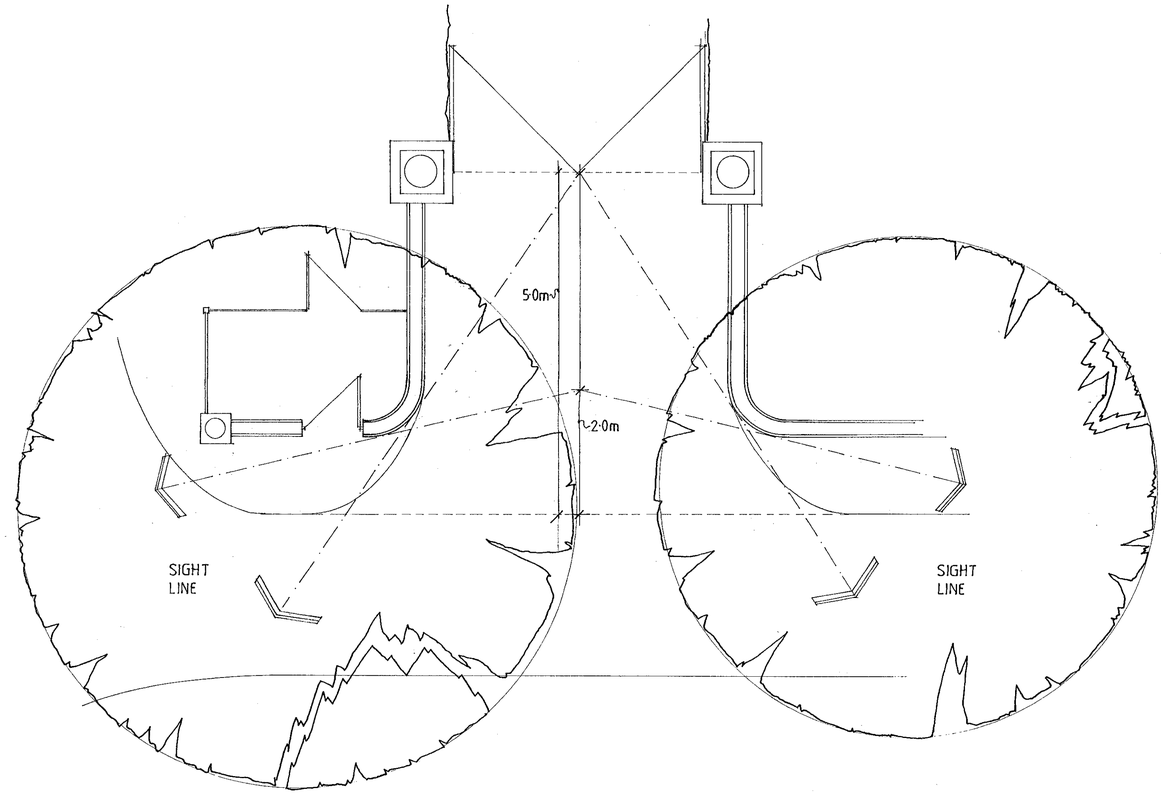

ENTRANCE PLAN SCALE 1:50

PLANS TO MEET CONDITIONS

3388

A SIGHTLINES, ENTRANCE GATES 29.04.02

W. M. GRAHAM ASSOCIATES
CHARTERED ARCHITECTS
1 Rectory Road,
Wokingham,
Berkshire, RG40 1DJ.
Tel: 0118 9770464
Fax: 0118 9770482

Job KINGSHOUSE DEVELOPMENTS LIMITED
TIMBERSCOMBE
HOLLYBUSH RIDE
FINCHAMPSTEAD

Title
SITE ENTRANCE

Scale	Date	Drawn By
AS	MARCH '02	AA
Job No.	**Drawing No.**	**Revision**
2386	03	A

Artworker DS(UK) 00129

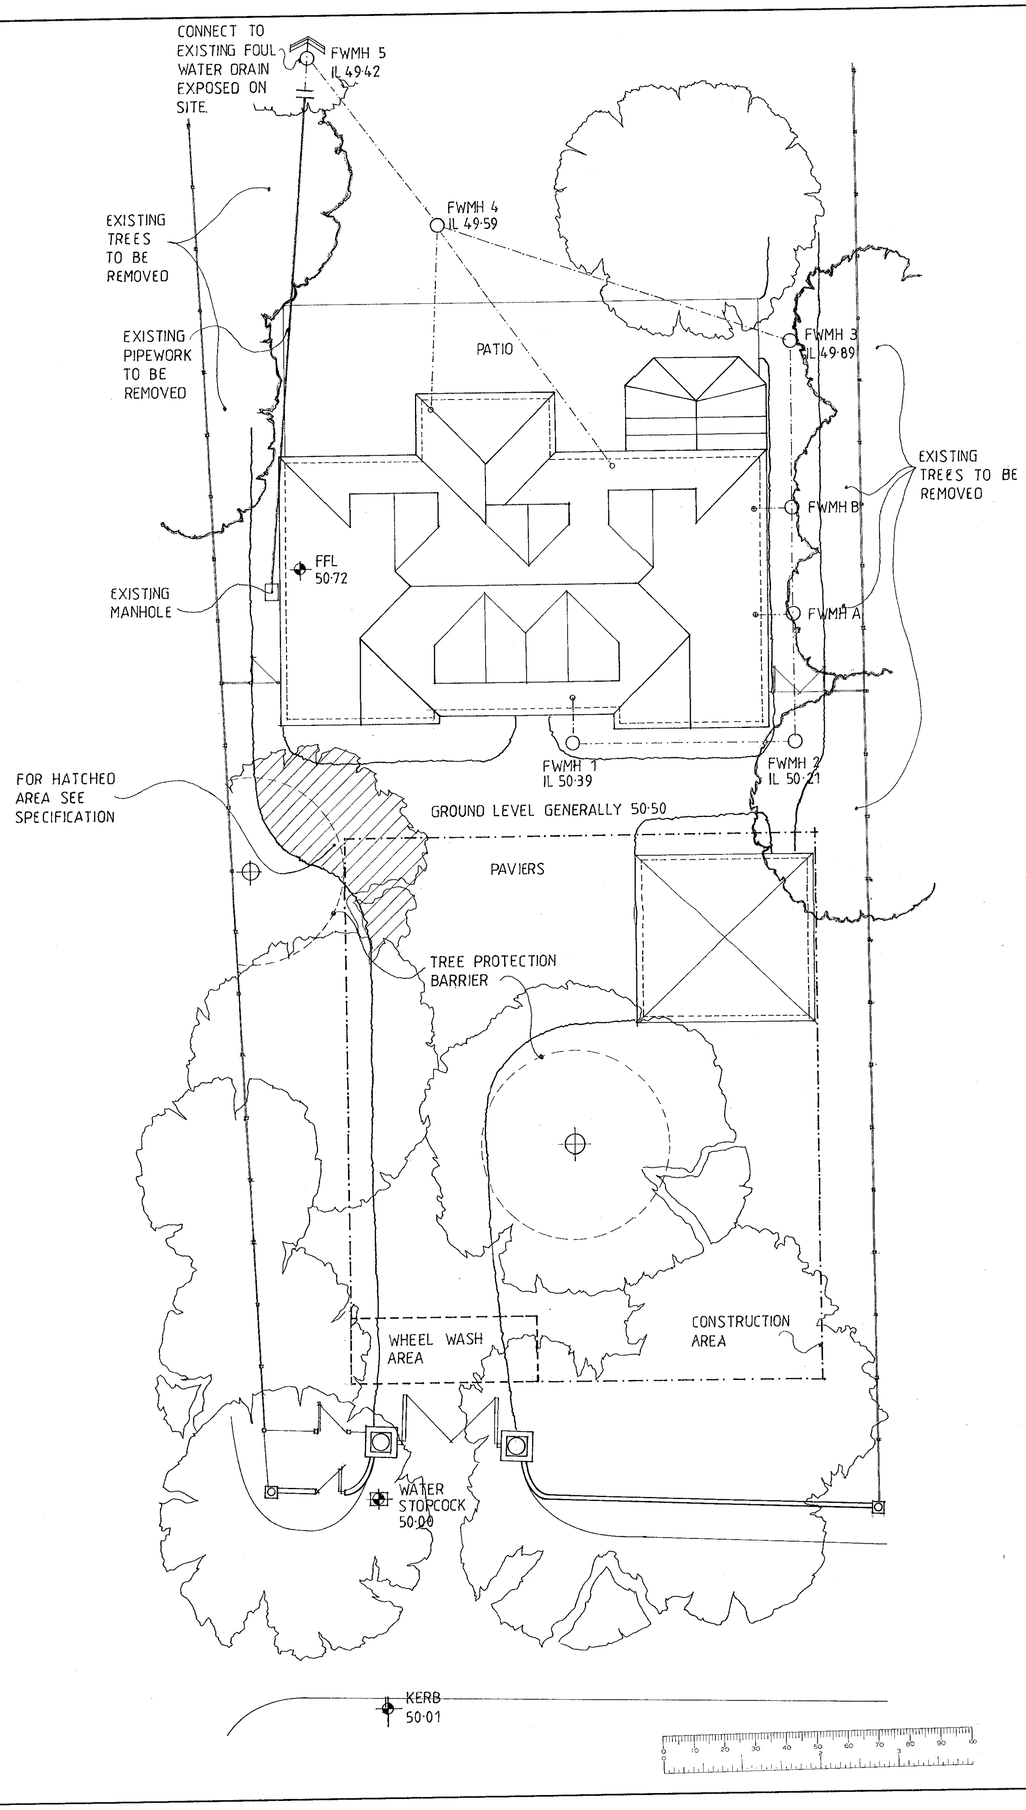

This drawing is copyright and may not be reproduced without the written consent of the Architect.

PLANS TO MEET CONDITIONS

3388 "J

W. M. GRAHAM ASSOCIATES
CHARTERED ARCHITECTS
1 Rectory Road,
Wokingham,
Berkshire, RG40 1DJ,
Tel: 0118 9770464
Fax: 0118 9770482

Job KINGSHOUSE DEVELOPMENTS LIMITED
TIMBERSCOMBE
HOLLYBUSH RIDE
FINCHAMPSTEAD

Title
SITE LANDSCAPING

Scale	Date	Drawn By
1:100	APRIL '02	
Job No.	Drawing No.	Revision
2386	13	

Artworker DS(UK) 00129

This drawing is copyright and may not be reproduced without the written consent of the Architect.

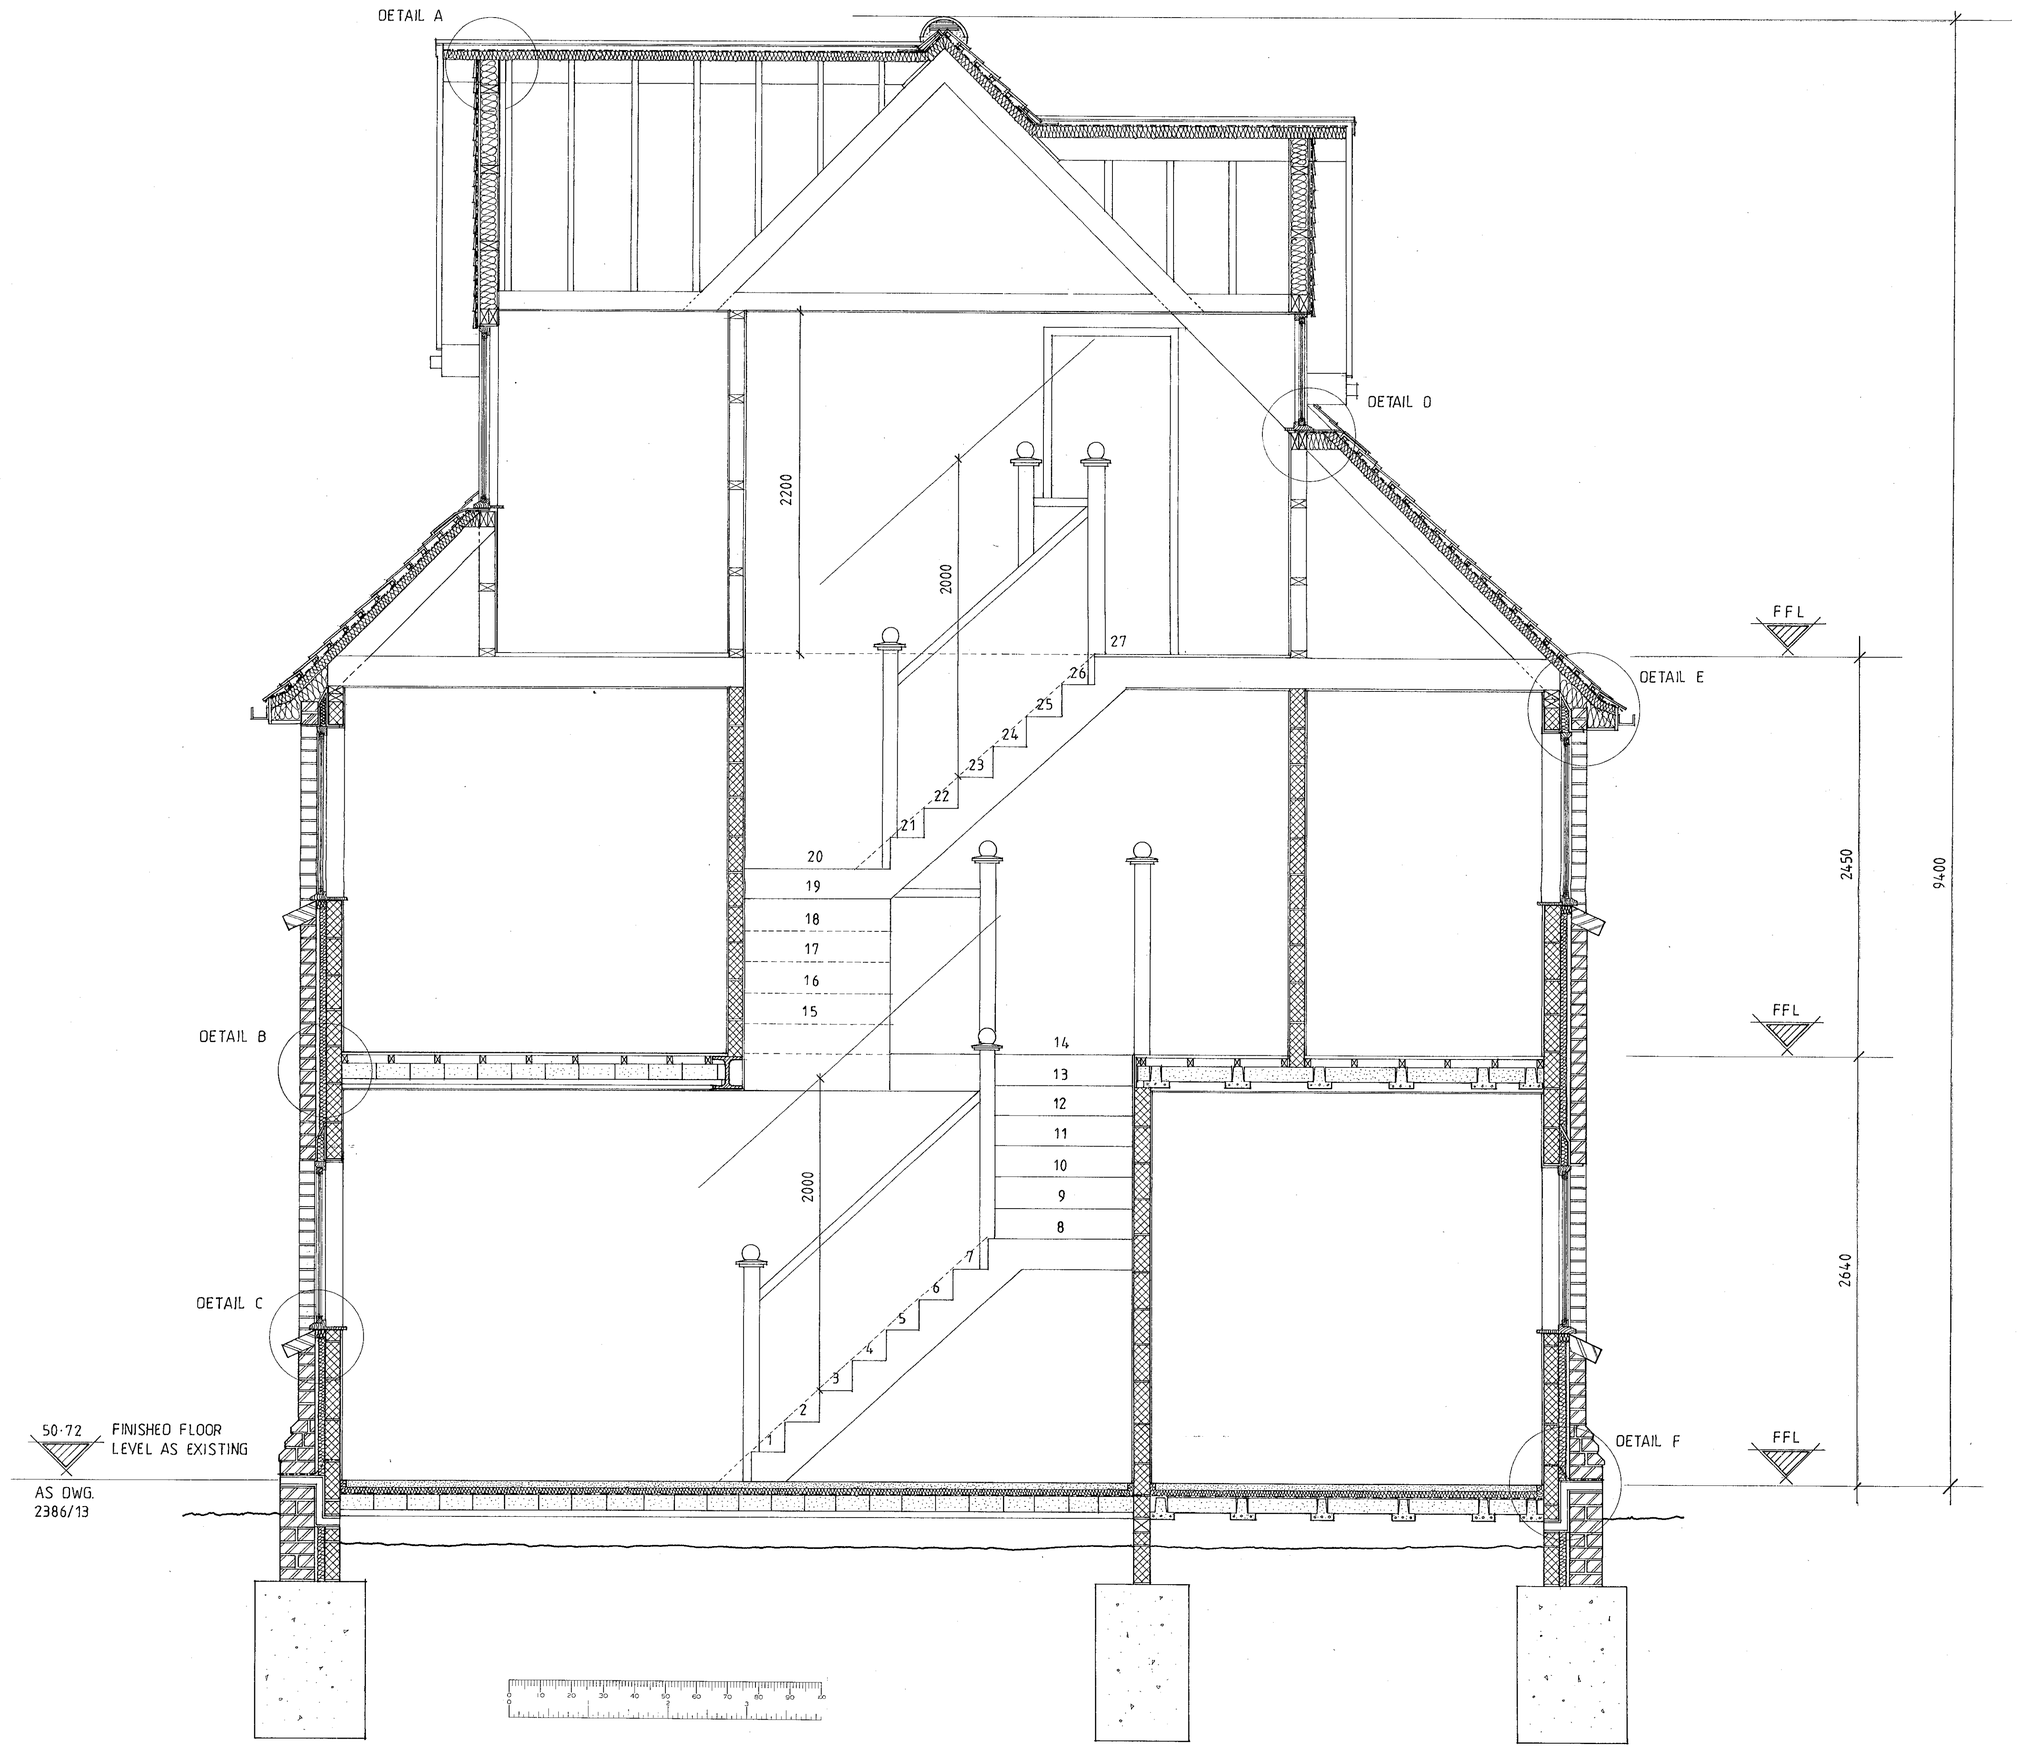

W. M. GRAHAM ASSOCIATES
CHARTERED ARCHITECTS
1 Rectory Road,
Wokingham,
Berkshire, RG40 1DJ.
Tel: 0118 9770464
Fax: 0118 9770482

Job KINGSHOUSE DEVELOPMENTS LIMITED
TIMBERSCOMBE
HOLLYBUSH RIDE
FINCHAMPSTEAD

Title
TYPICAL SECTION

Scale	Date	Drawn By
1:20	APRIL '02	AA
Job No.	**Drawing No.**	**Revision**
2386	12	

Artworker DS(UK) 00129

16.FEB.2001* 3388



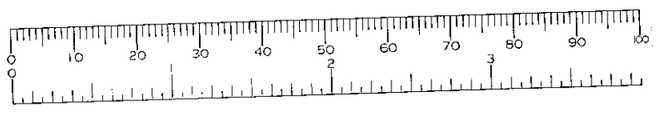

APPROVED

Project : 'Timberecombe'
Holy Bush Ride
Finchampstead
Berkshire

Drawing Title : Elevations

Client: Brookworth Developments

ARK Design
20 Radnor Road, Earley, Reading,
Berkshire, RG6 7NP.
Tel / Fax: 0118 926 3440

Scale : 1:100

Drg No. : TIMB/ 003

16.FEB.2001* 3388





APPROVED

Project : 'Timberscombe'
Holy Bush Ride
Finchampstead
Berkshire

Drawing Title : Elevations

Client: Brookworth Developments

ARK Design
20 Radnor Road, Earley, Reading,
Berkshire. RG6 7NP.
Tel / Fax: 0118 926 3440

Scale : 1:100

Drg No. : TIMB/ 002



16.FEB.2001 * 3388

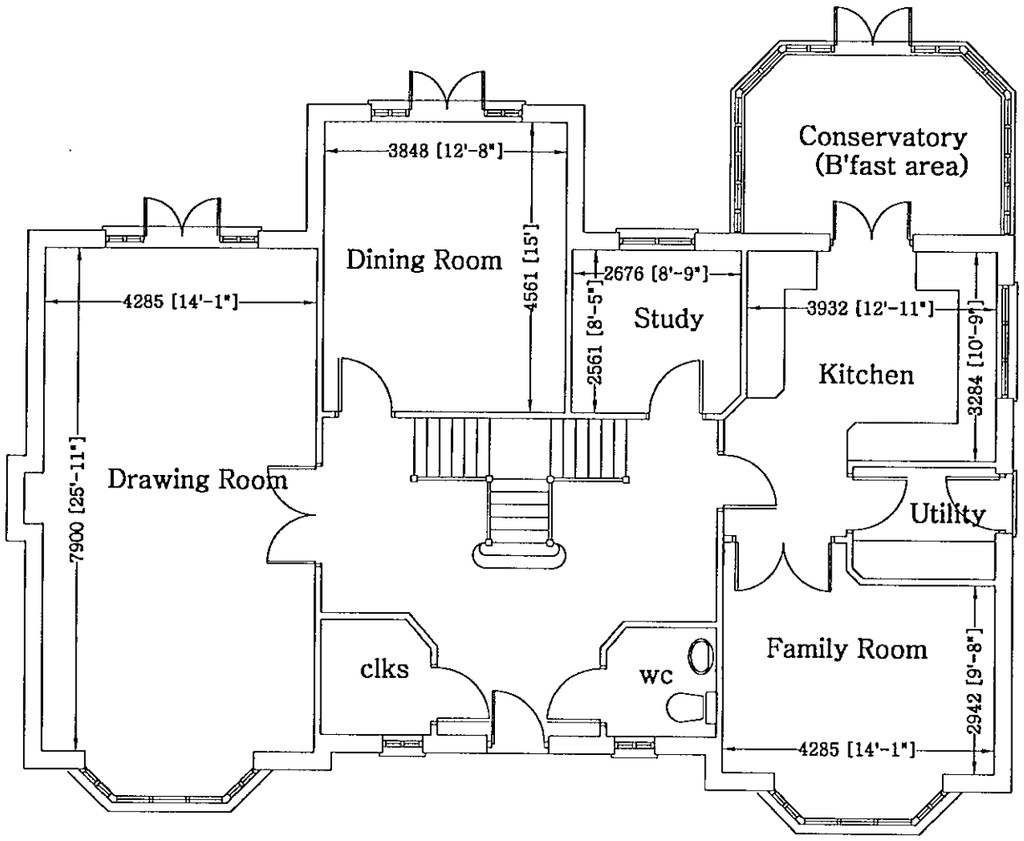

GROUND FLOOR PLAN

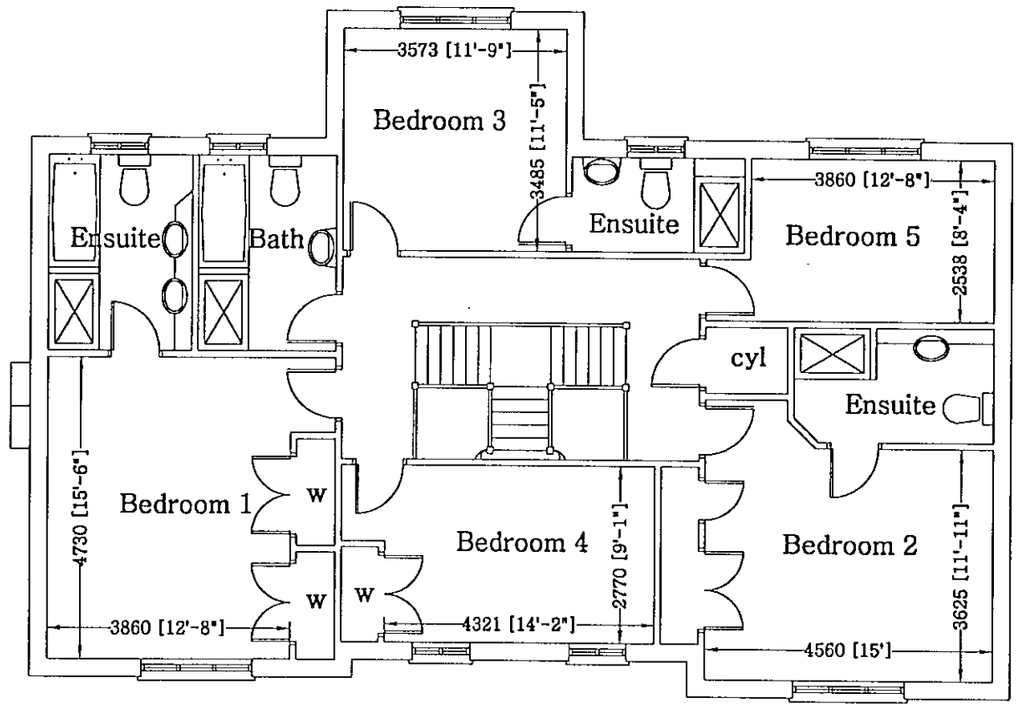

FIRST FLOOR PLAN

APPROVED

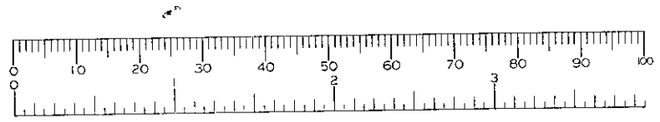

Project : 'Timberscombe'
Holy Bush Ride
Finchampstead
Berkshire

Drawing Title : Floor Plans

Client: Brookworth Developments

ARK Design
20 Radnor Road, Earley, Reading,
Berkshire. RG6 7NP.
Tel / Fax: 0118 926 3440

Scale : 1:100

Drg No. : TIMB/ 004

16.FEB.2001* 3388

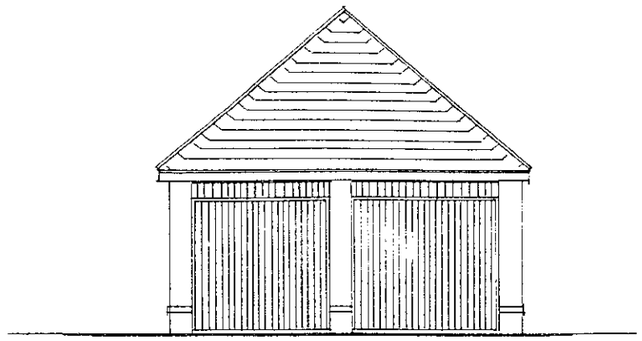

Front Elevation

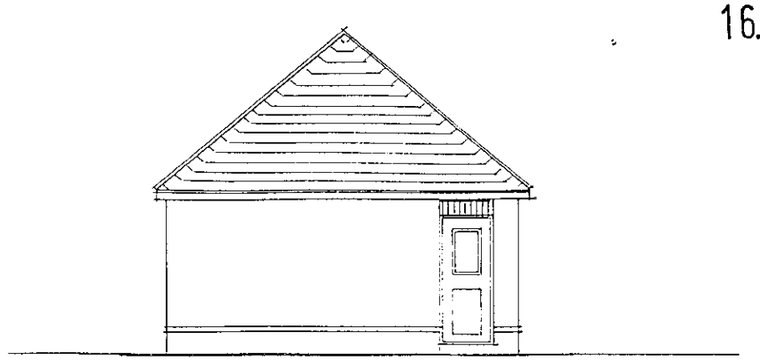

Side Elevation

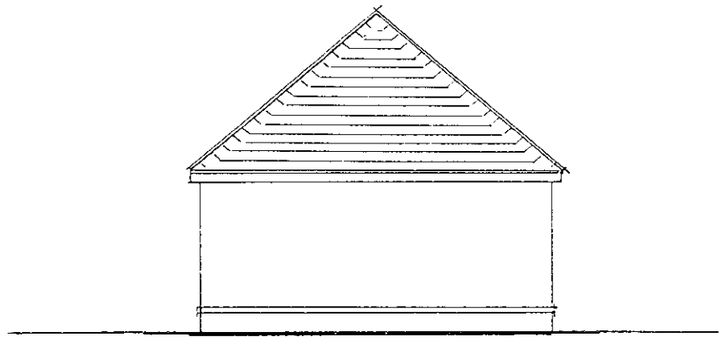

Rear Elevation

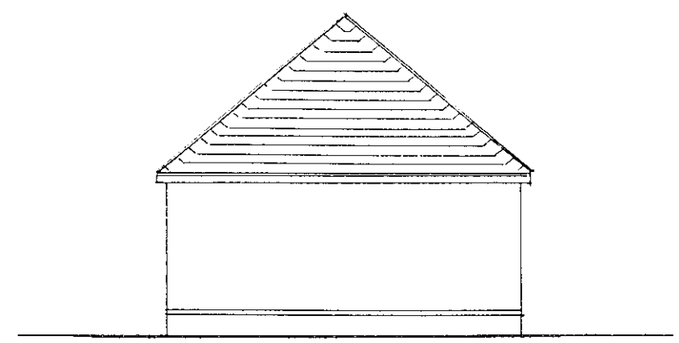

Side Elevation

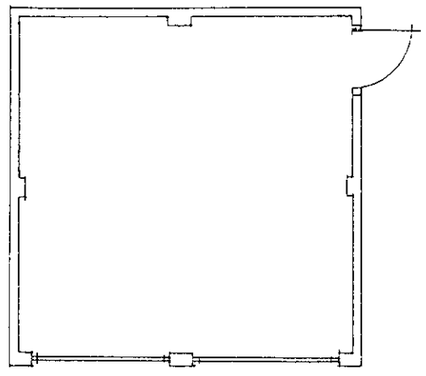

Floor Plan

Scale 1:100

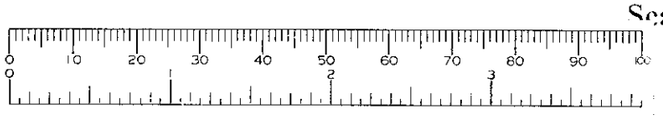

APPROVED

Project : 'Timberscombe'
Holy Bush Ride
Finchampstead
Berkshire

Drawing Title :
Garage Details

Client : Brookworth Developments

ARK Design
20 Radnor Road, Earley, Reading,
Berkshire. RG6 7NP.
Tel / Fax: 0118 926 3440

Scale : 1:100

Drg No. : TIMB/005

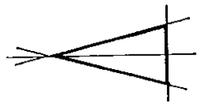

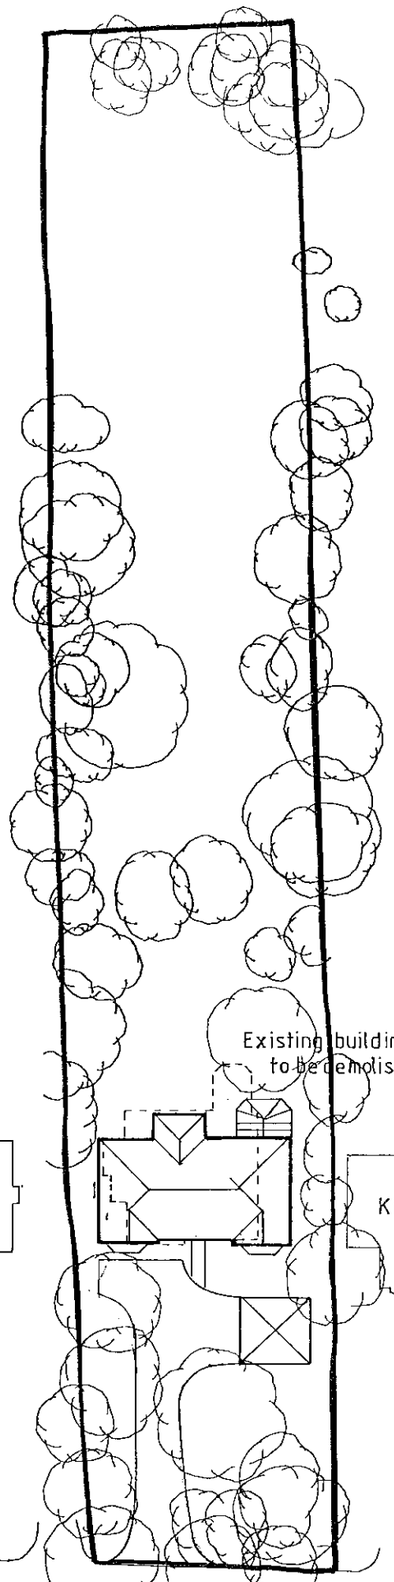



APPROVED

Project : 'Timberscombe'
Holy Bush Ride
Finchampstead
Berkshire

Drawing Title : Site Layout

Client: Brookworth Developments

ARK Design
20 Radnor Road, Earley, Reading,
Berkshire. RG6 7NP.
Tel / Fax: 0118 926 3440

Scale : 1:500

Drg No. : TIMB/ 001