

16.FEB.2001* 3389

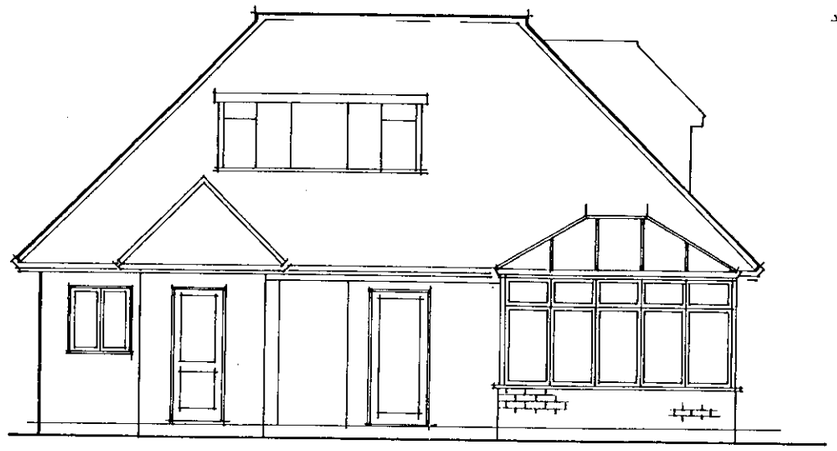


[Pt Rear Elevation.]

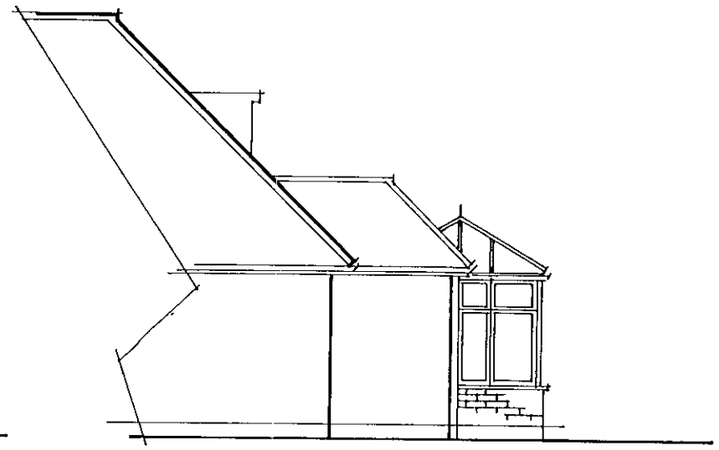

[Proposed Flank Elevation.]




[Pt Front Elevation.]

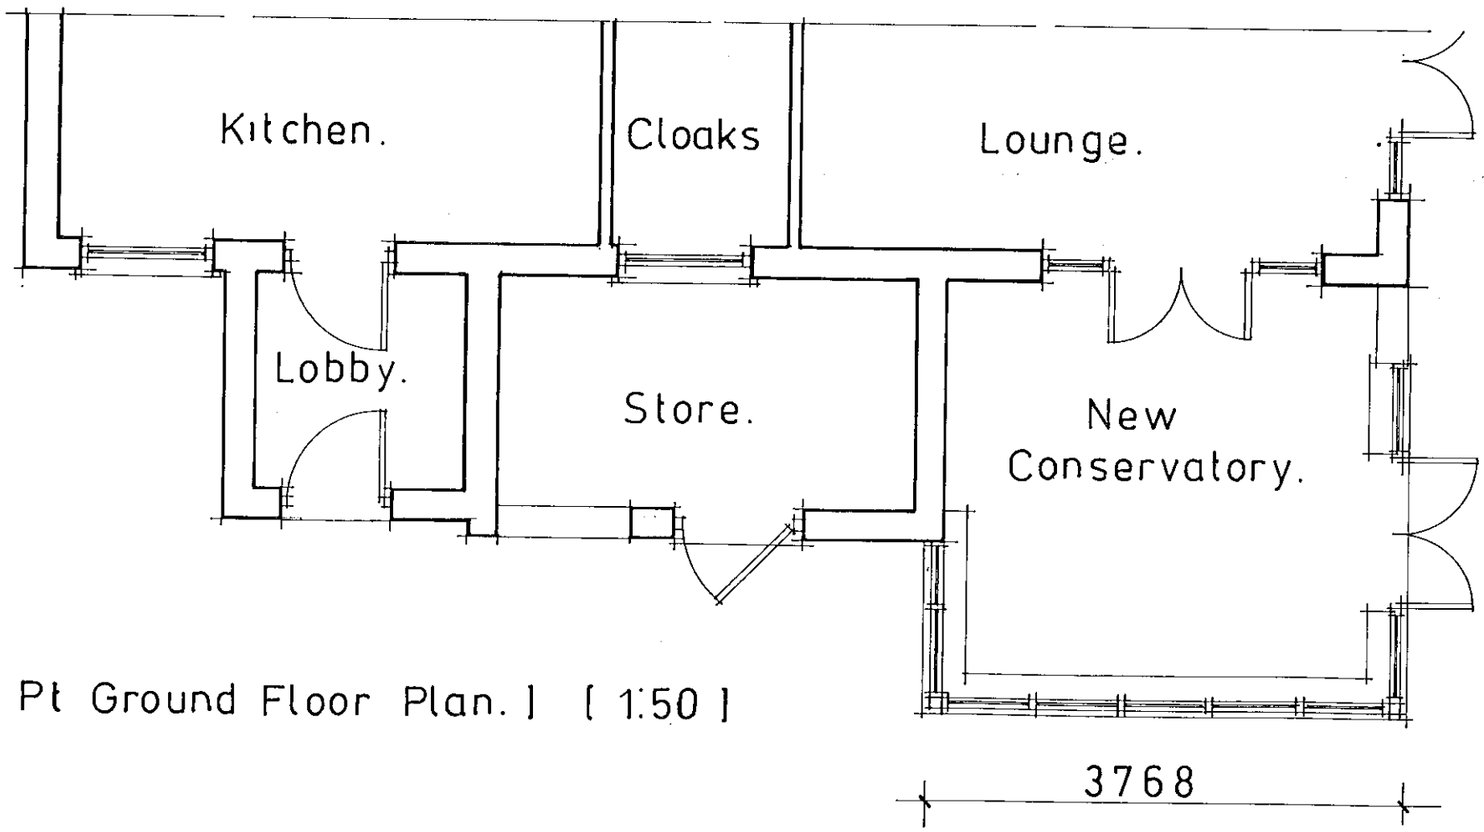

[Pt Ground Floor Plan.] [1:50]


Specification.
White finish roof bars, clear glass panels.
White pvc-u frames & clear glazing.
Base wall brickwork to match existing.

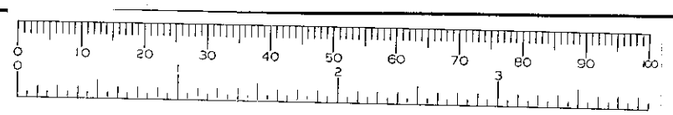


CLIENT Mr. Mascarenhas
Havenwood.
The Ridges.
TEL Finchampstead.

SCALE 1:100 | DATE Feb 01
DRN NGF | CHKD
DRN No 0290 - 01


16.FEB.2001 * 3389

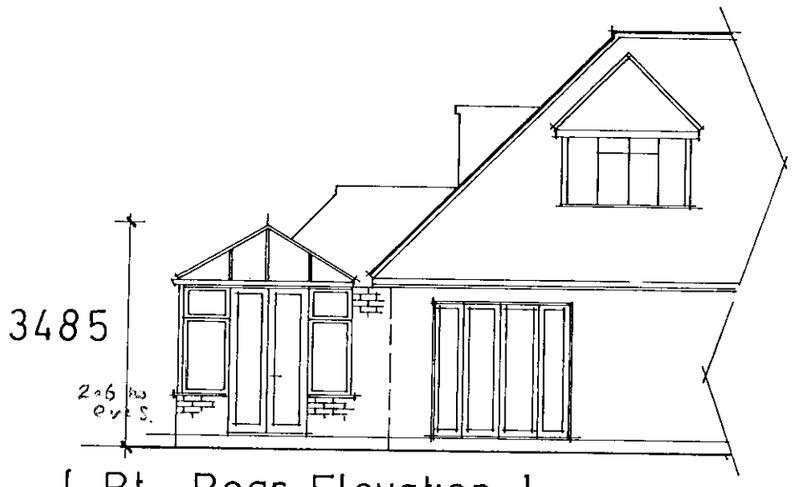


[Pt Rear Elevation.]

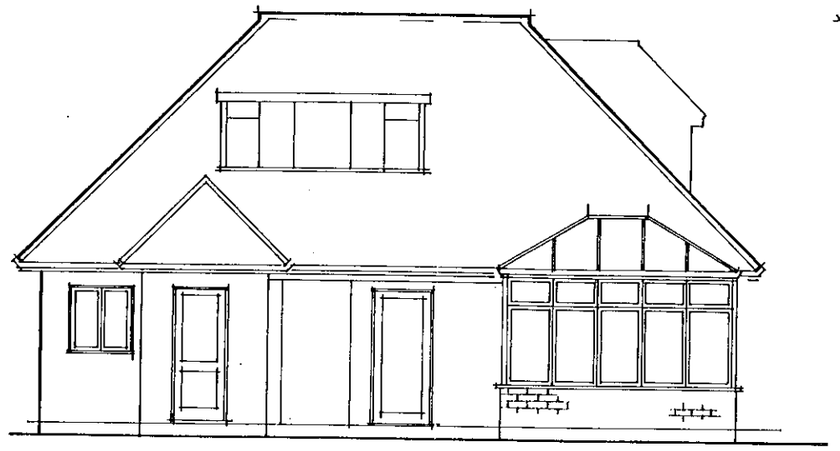

[Proposed Flank Elevation.]

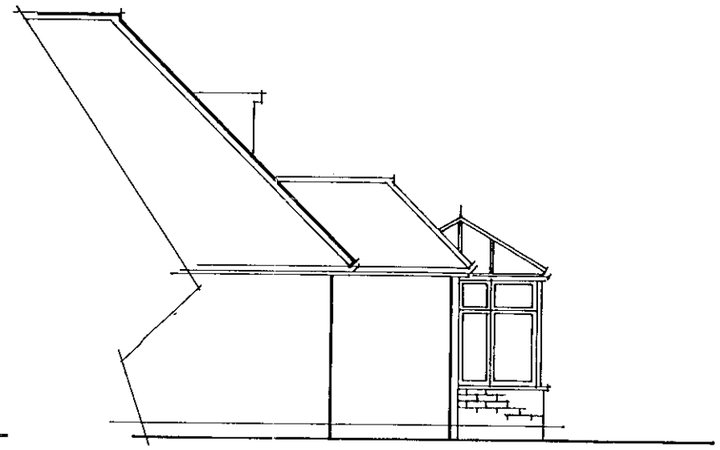

[Pt Front Elevation.]

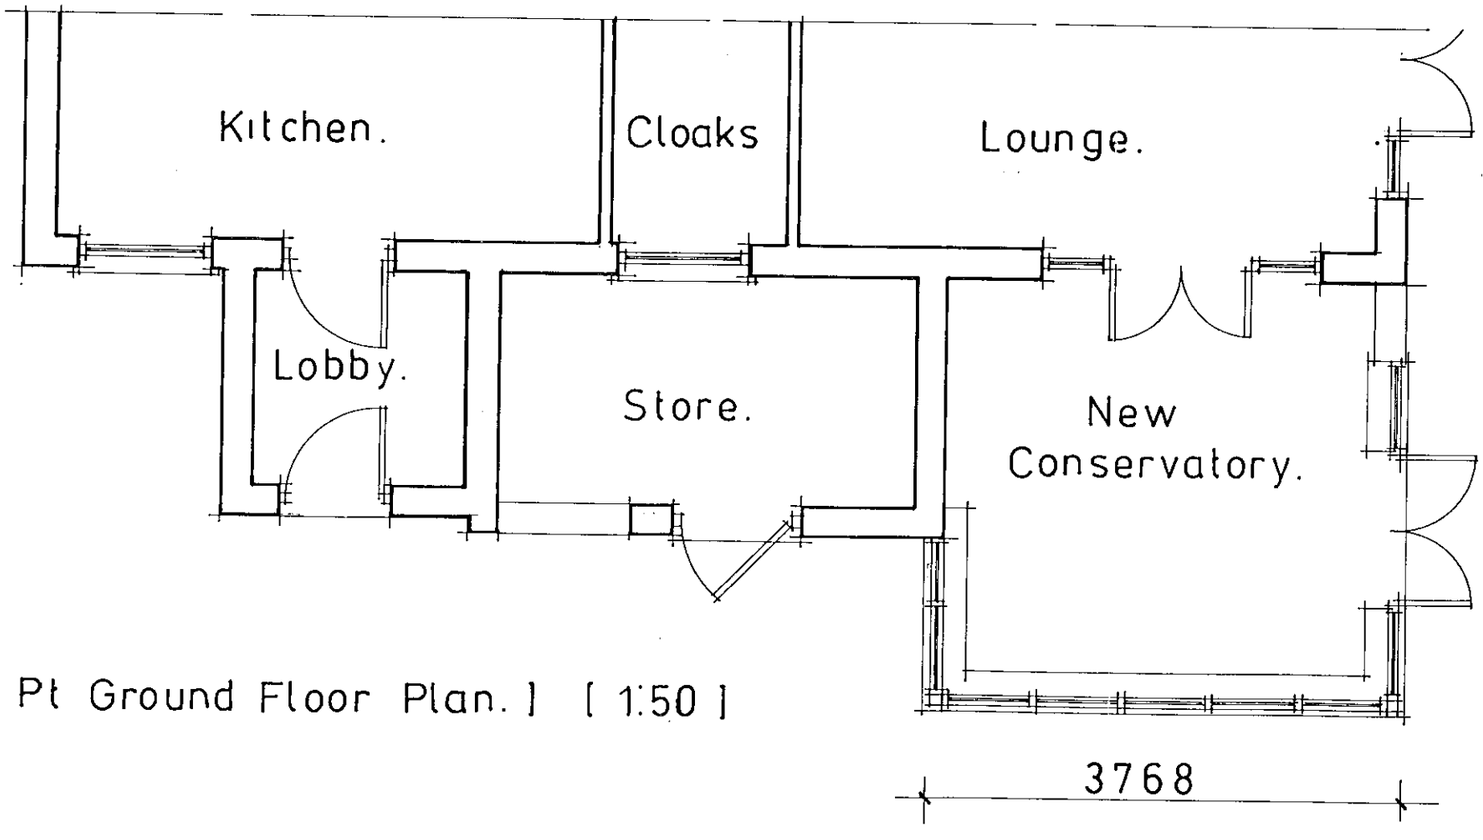


[Pt Ground Floor Plan.] [1:50]

Specification.

White finish roof bars, clear glass panels.

White pvc-u frames & clear glazing.

Base wall brickwork to match existing.

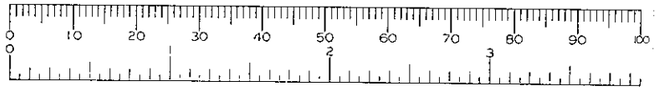

CLIENT Mr. Mascarenhas
Havenwood.
The Ridges.
TEL Finchampstead.

SCALE 1:100 | DATE Feb 01

DRN NGF | CHKD

DRN No 0290 - 01