

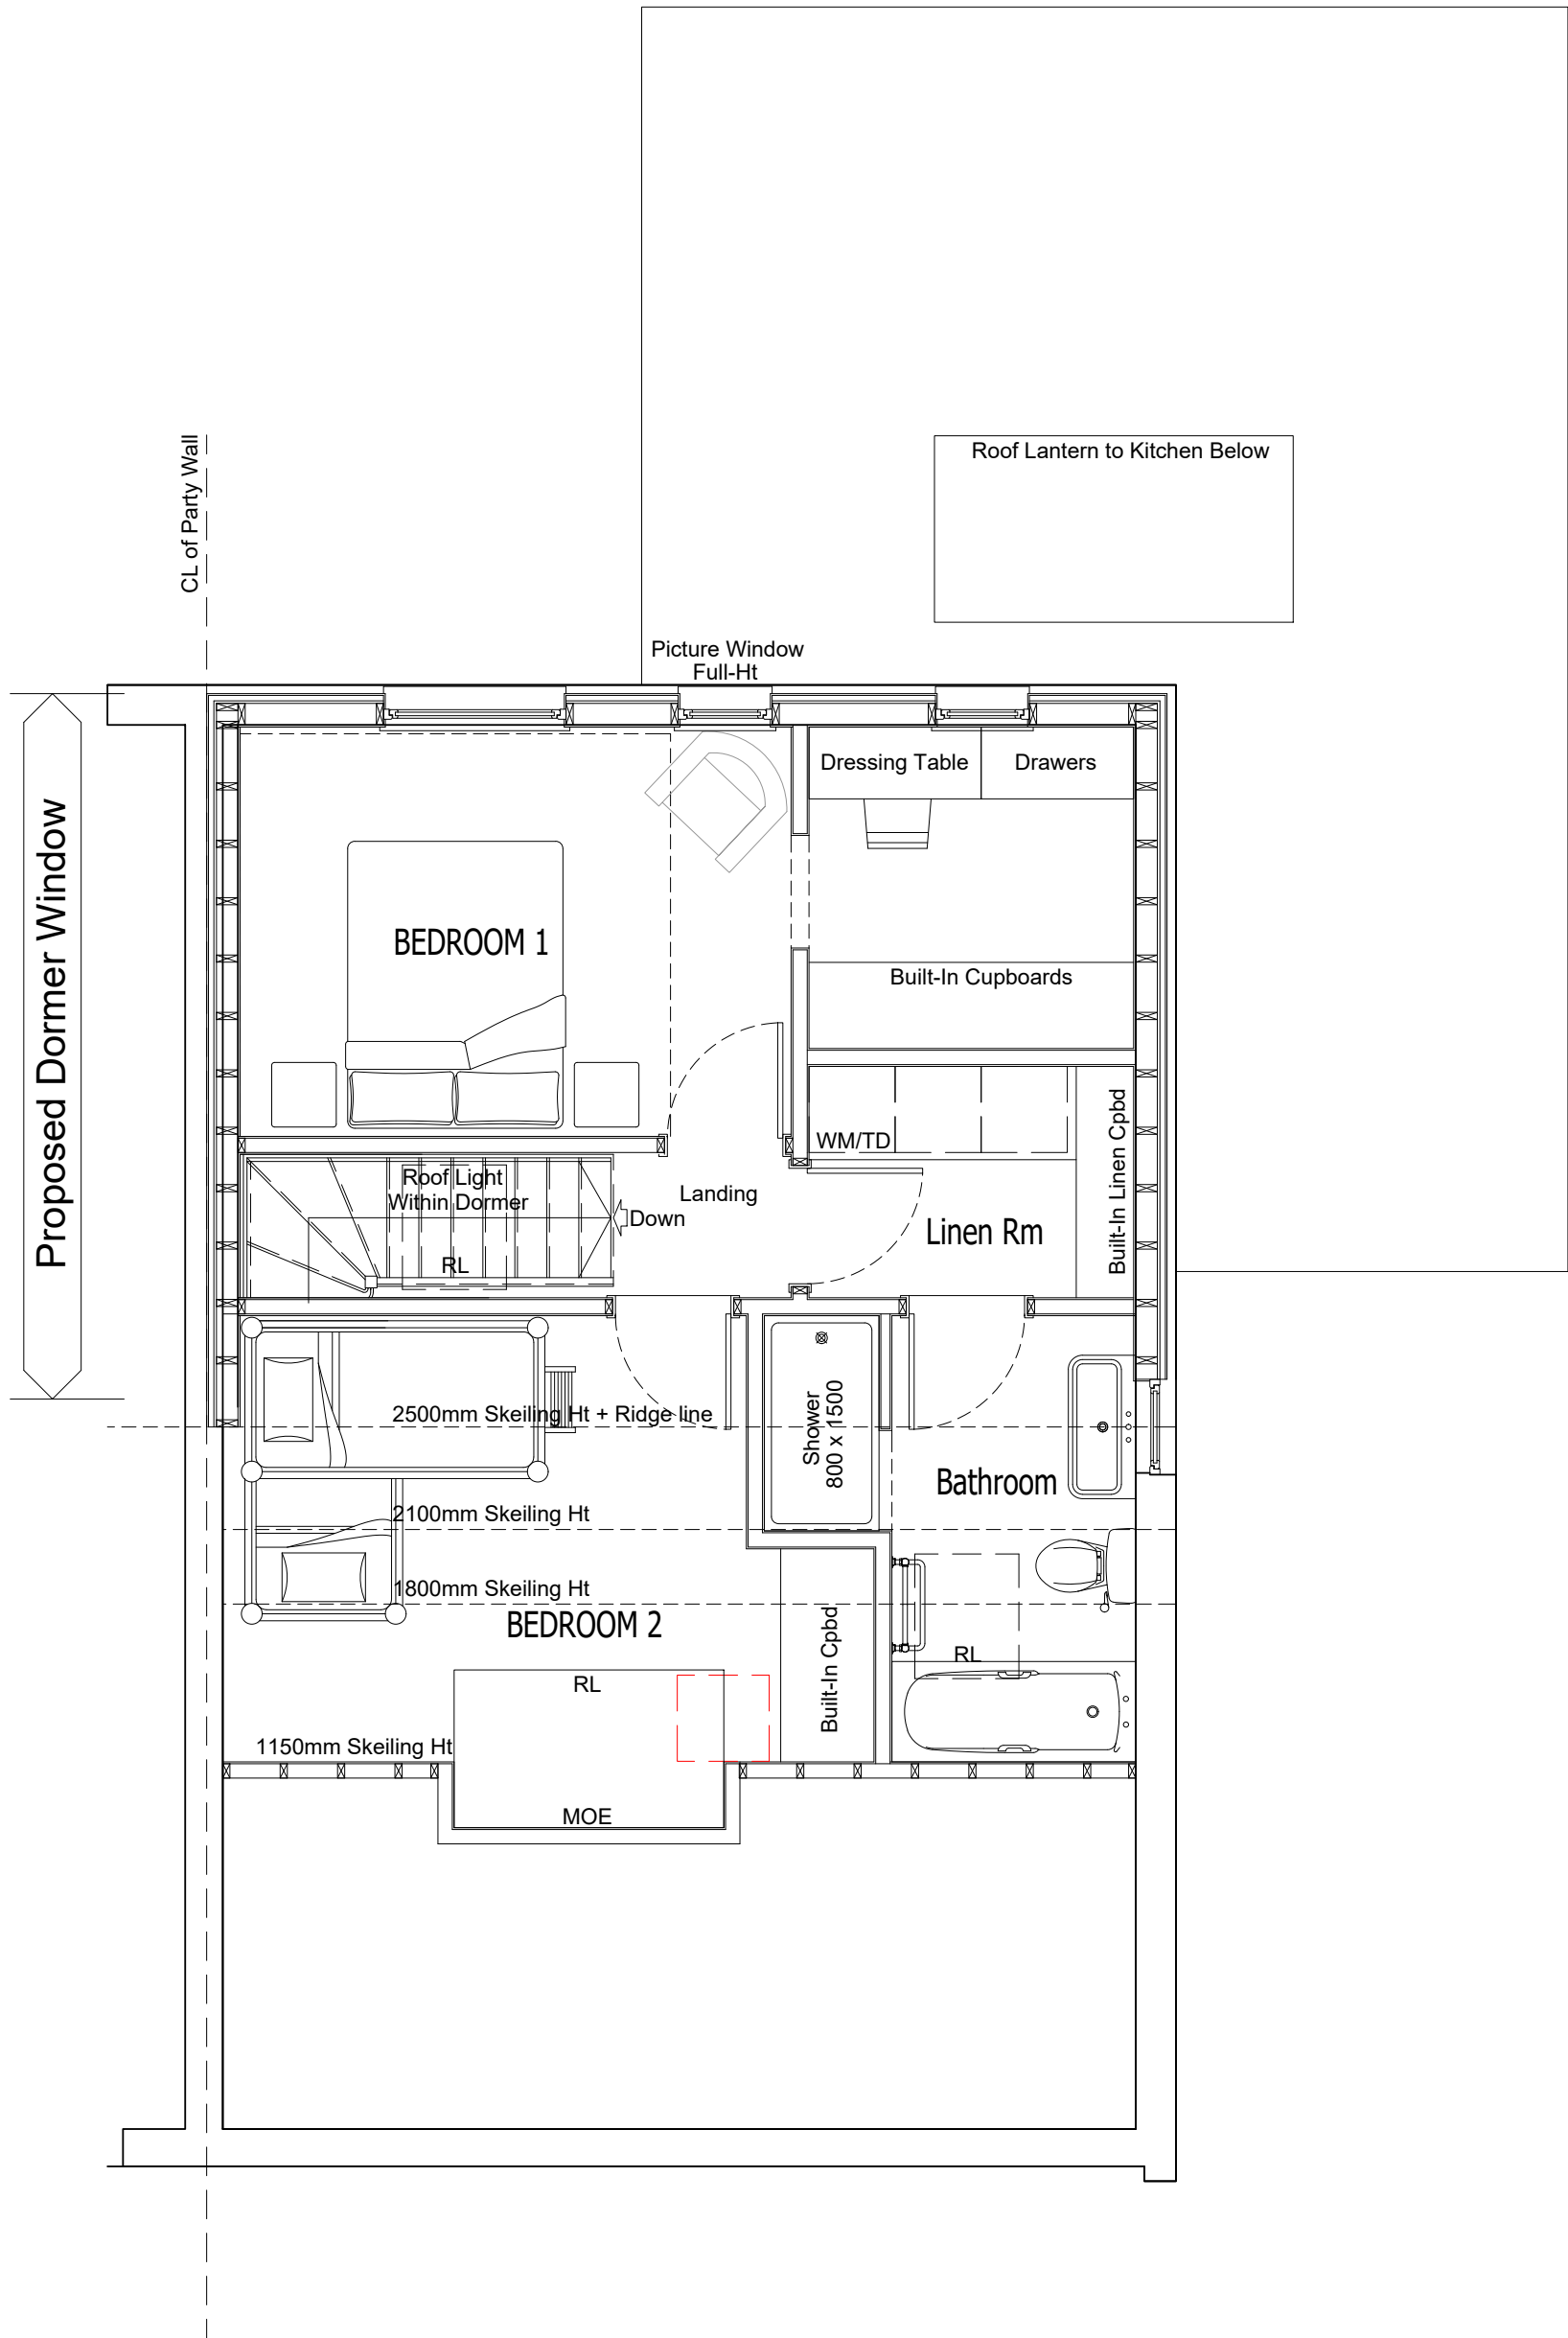


All dimensions are to be checked on site before work commences.
Figured dimensions to be taken in preference to scaled dimensions.
If in doubt please ask.
© Copyright reserved.

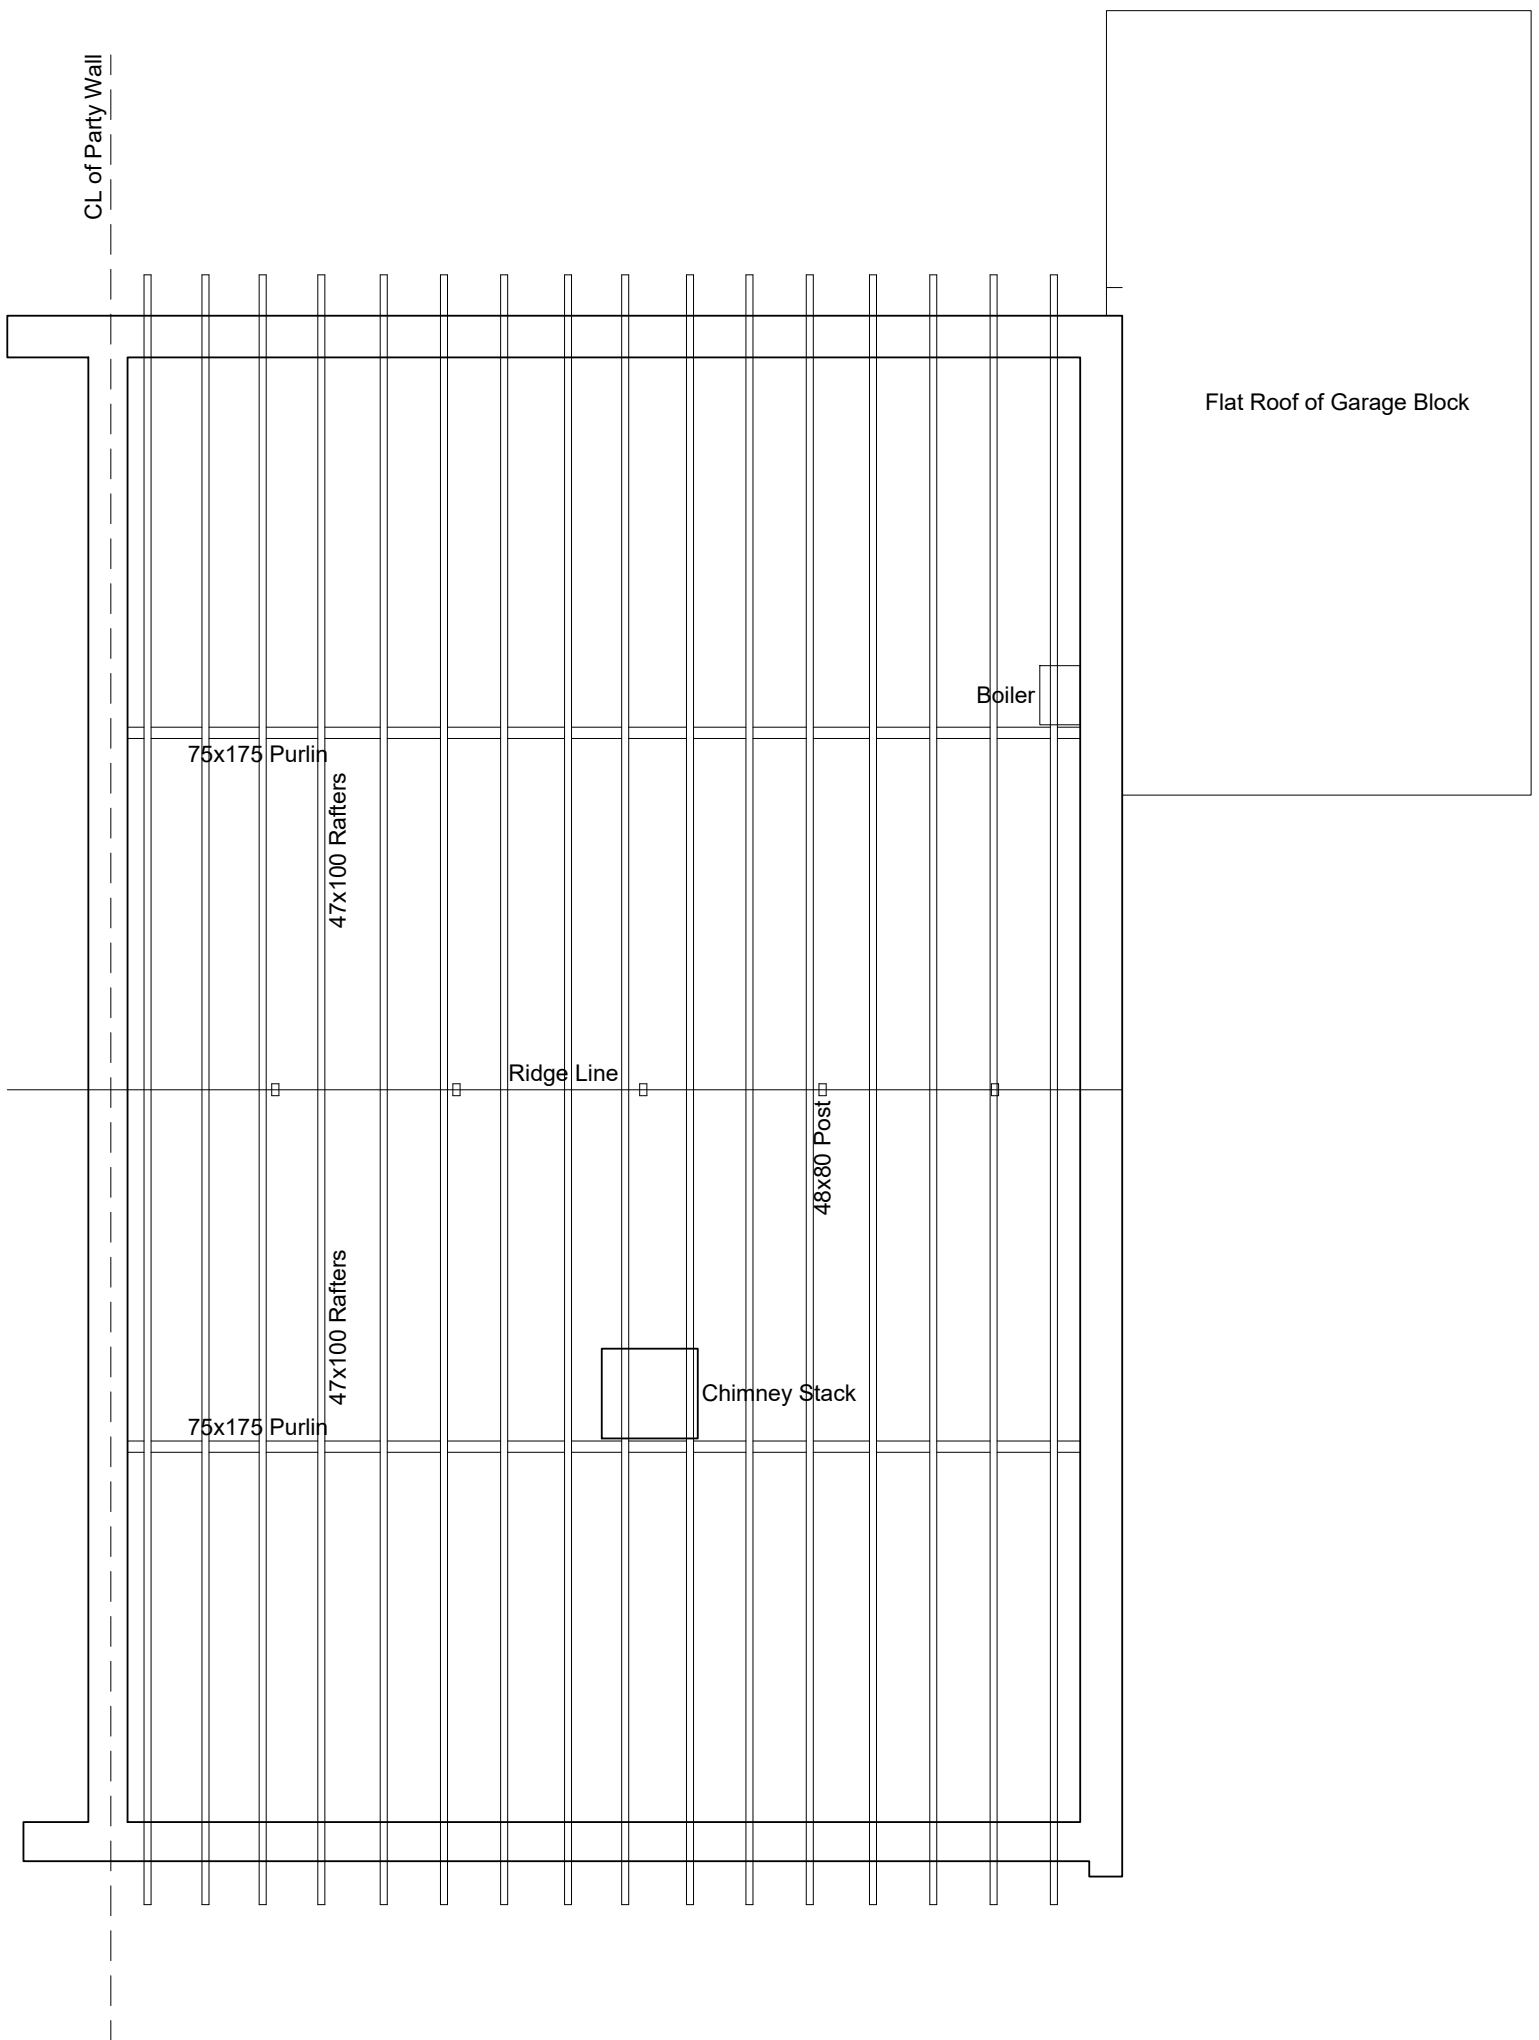

FIRST FLOOR GENERAL ARRANGEMENT PLAN As Proposed
Scale 1:50

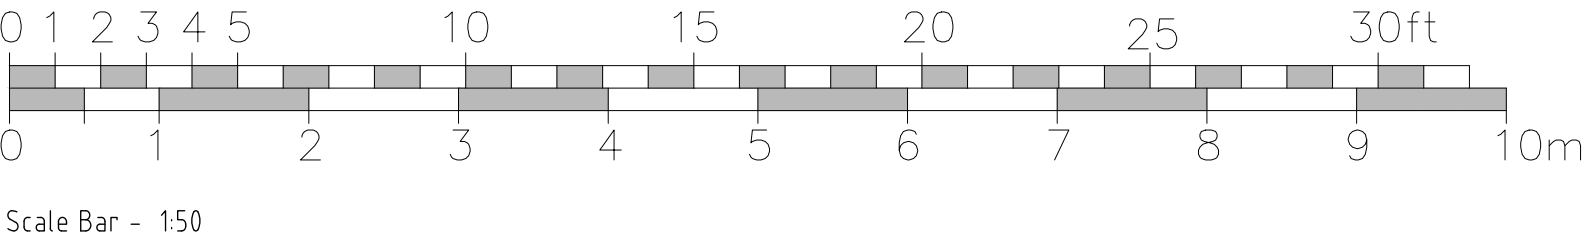

FIRST FLOOR GENERAL ARRANGEMENT PLAN As Existing
Scale 1:50

A	Dormer window set back from Boundary	23-04-2025	DH
Rev	Description	Date	Initials
FOR PLANNING SUBMISSION			
HOLTHAM+NEWMAN ARCHITECTS			
The Old Dairy, 282a Hyde End Road, Spencer's Wood, Reading, Berkshire RG7 1DN			
Project: 31, Copse Drive Wokingham Reading RG41 1NA			
Client: Elisha Strachan and David Higgins			
Drawing Title: General Arrangement Plans First Floor Level - As Existing and Proposed			
Scale:	1:50 @ A1	Dwg. No.:	Rev.:
	-	2451-P101	A
Drawn by:	DH		
Date:	Jan 2025		