


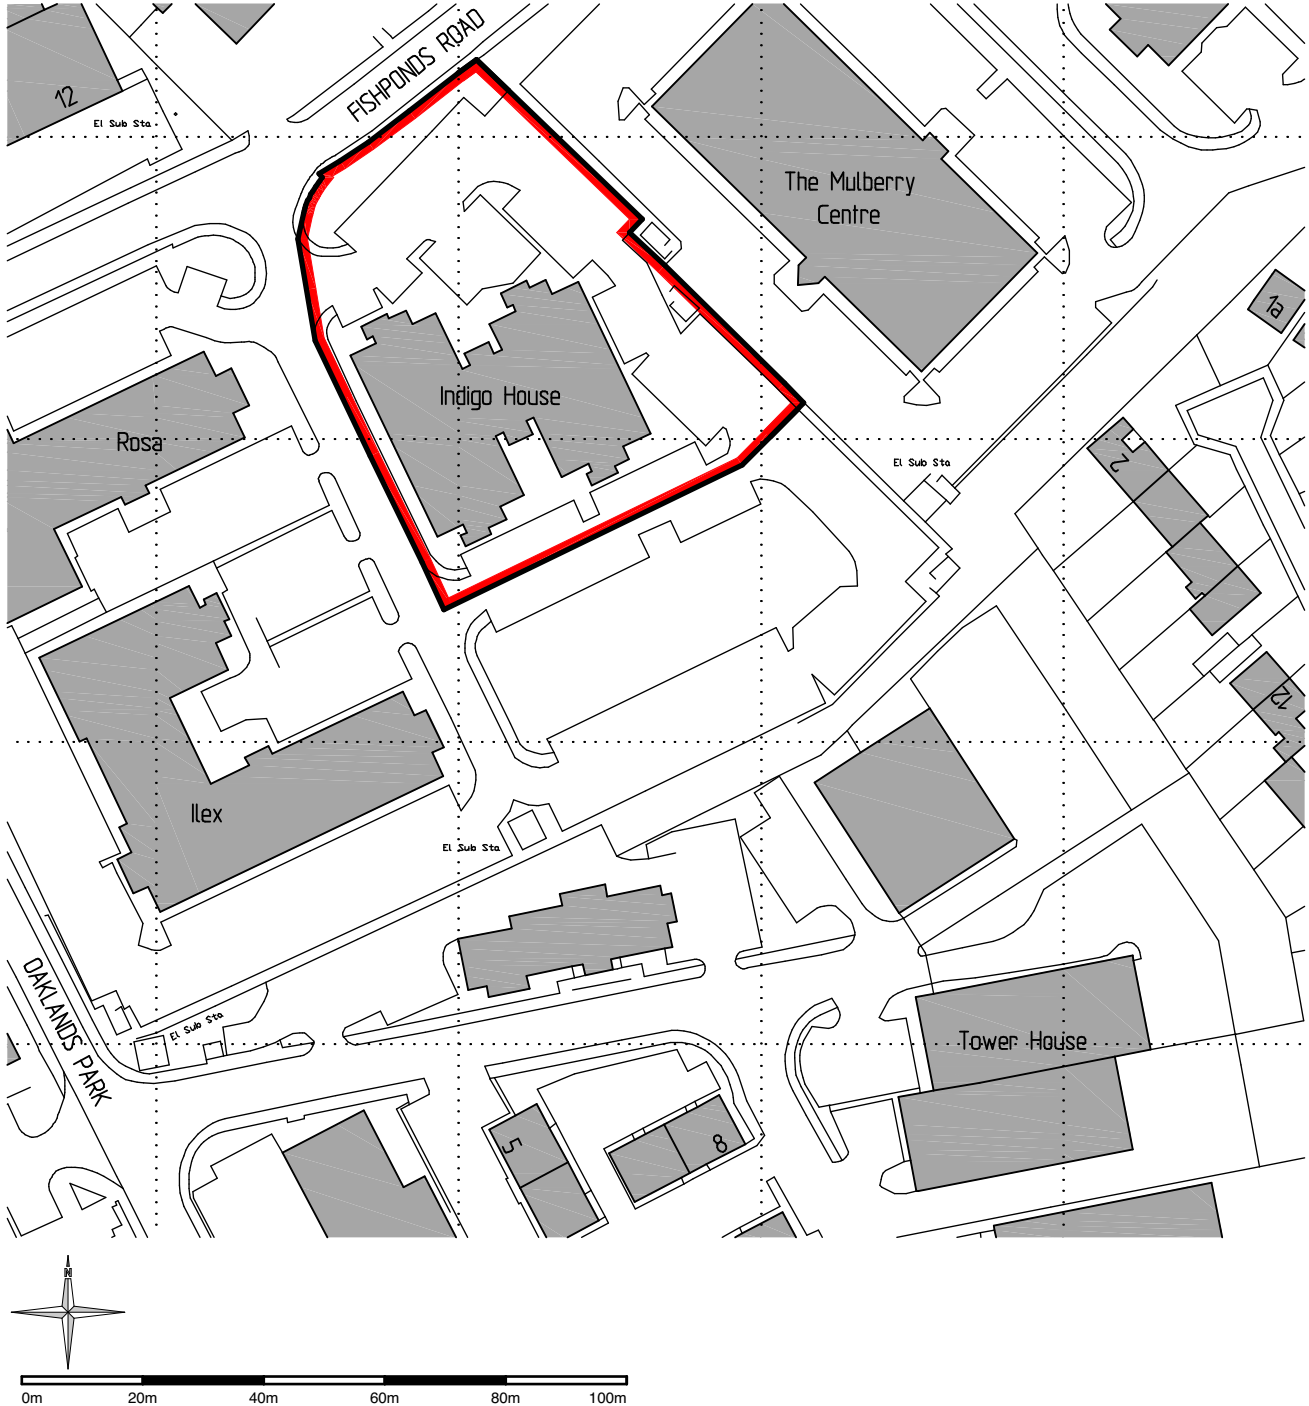

OS Map@1:1250

©Crown copyright and database rights, 2025. Ordnance Survey 0100031673

Client Details:

Mr. Arjun Gill | Indigo House, Mulberry Business Park, Wokingham, RG41 2GY

JEA-COU-012b

Drawing Number:

24-026

Project No:

16.04.25

Drawn On:

Drawing Title:

Location Plan

1:1250

Scale@A4:

JE

Drawn:

JE

Checked:

B

Revision: